
 
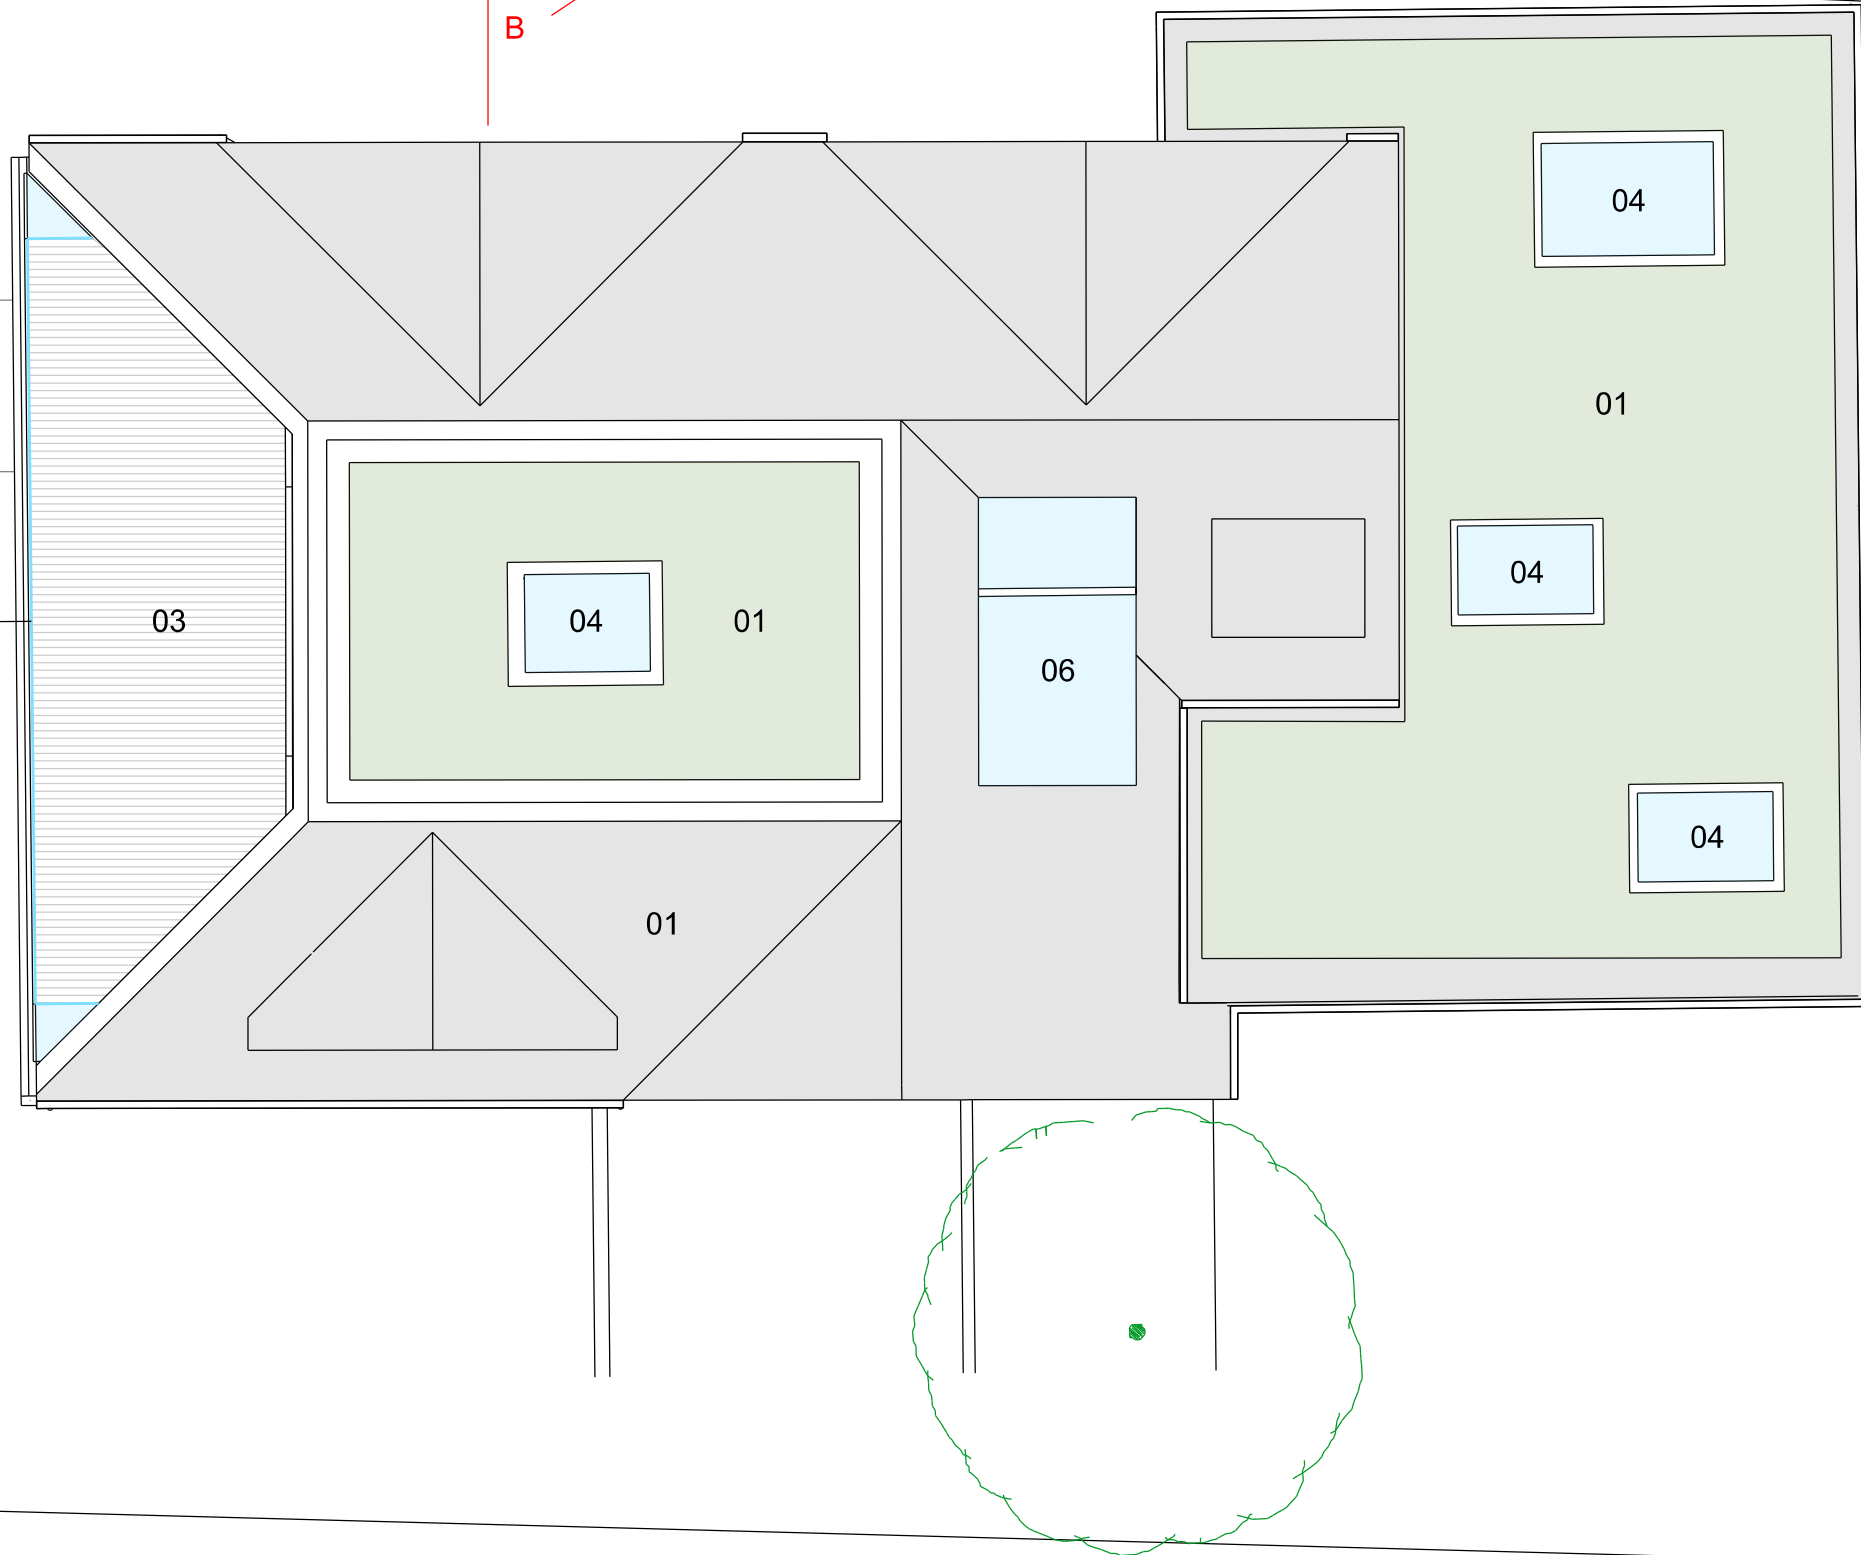
 
 


- | | |
|----|------------------------|
| 01 | Flat Sedum Roof |
| 02 | Slate Pitched Roof |
| 03 | Composite Deck Terrace |
| 04 | Low Profile Rooflight |
| 05 | Glass Balustrade |
| 06 | Glass Box |

 

This drawing is copyright Shape Architecture Ltd. The Contractor must not scale from the drawing. All dimensions to be taken from dimension strings. Where any discrepancies are found between dimensions these must be brought to the attention of the Architects for resolution. Where discrepancies exist between reference or assembly drawings and detail drawings the latter take preference.

A	07.02.22	West Elevation updated and general amends
---	----------	---

SHAPE Architecture
WWW.SHAPEARCHITECTURE.CO.UK

FOR PLANNING

**8 Botany Close,
Rustington W. Sussex**
PROJECT

PROPOSED ROOF PLAN

DRAWING

1:100 @ A3 November 2021

SCALE DATE

PL004 **A**

DWG. NO.	REVISION	CHECKED
----------	----------	---------