



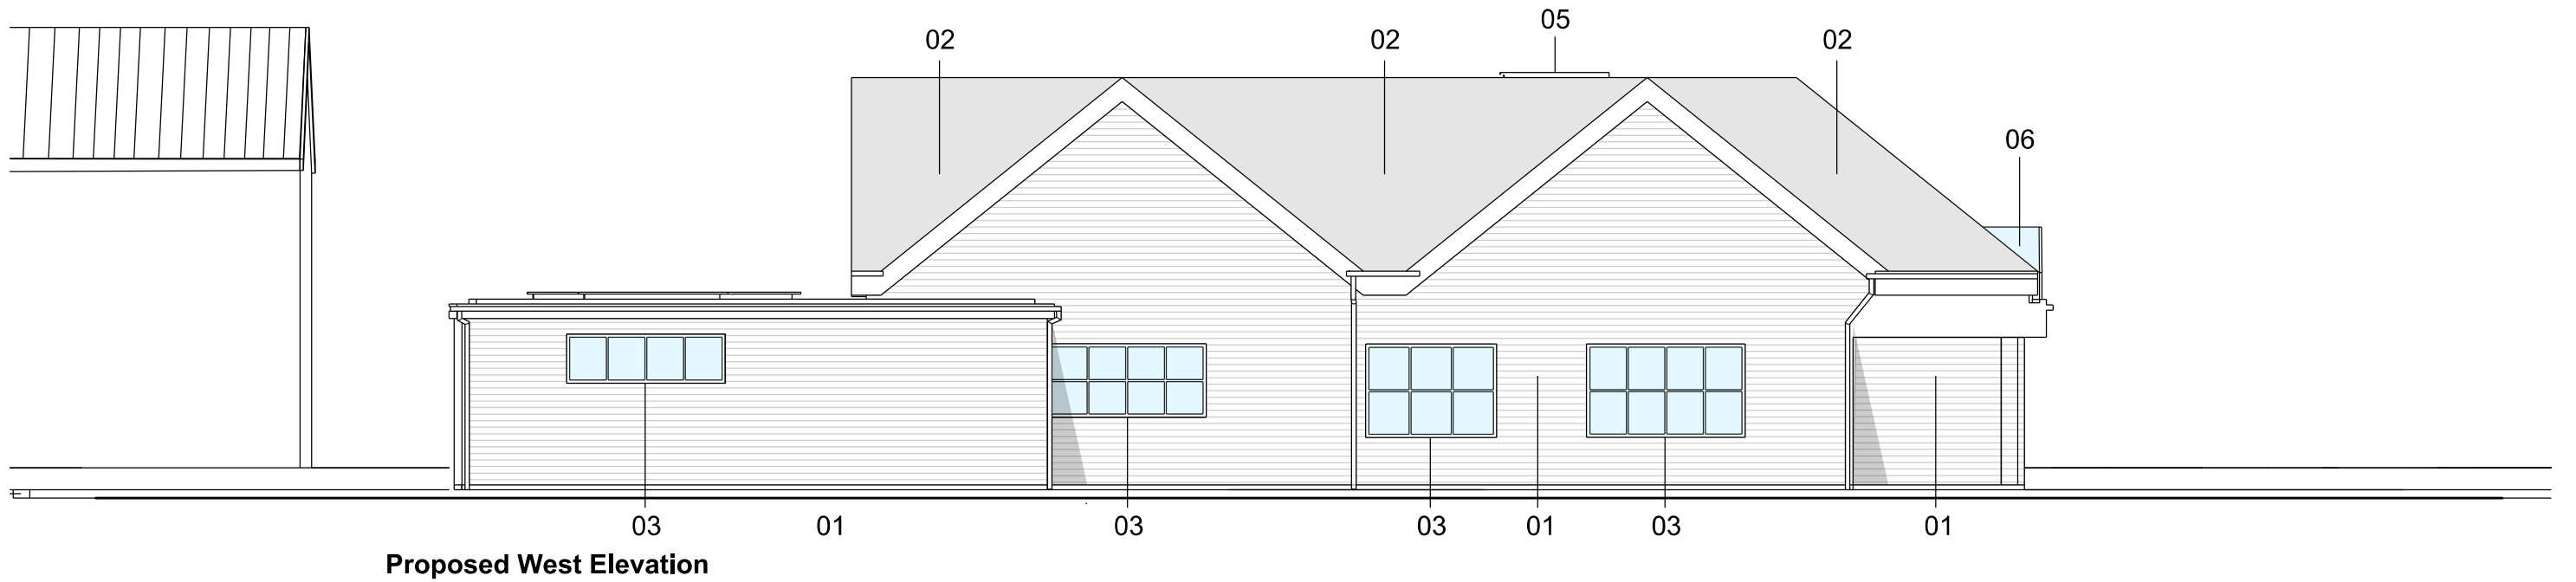

MATERIALS KEY

- 01 White Shiplap Cladding
- 02 Slate Pitched Roof
- 03 PPC Alu White Double Glazed Windows
- 04 PPC Alu White Double Glazed Door Assembly
- 05 Low Profile Rooflight
- 06 Glass Balustrade
- 07 Glass Box

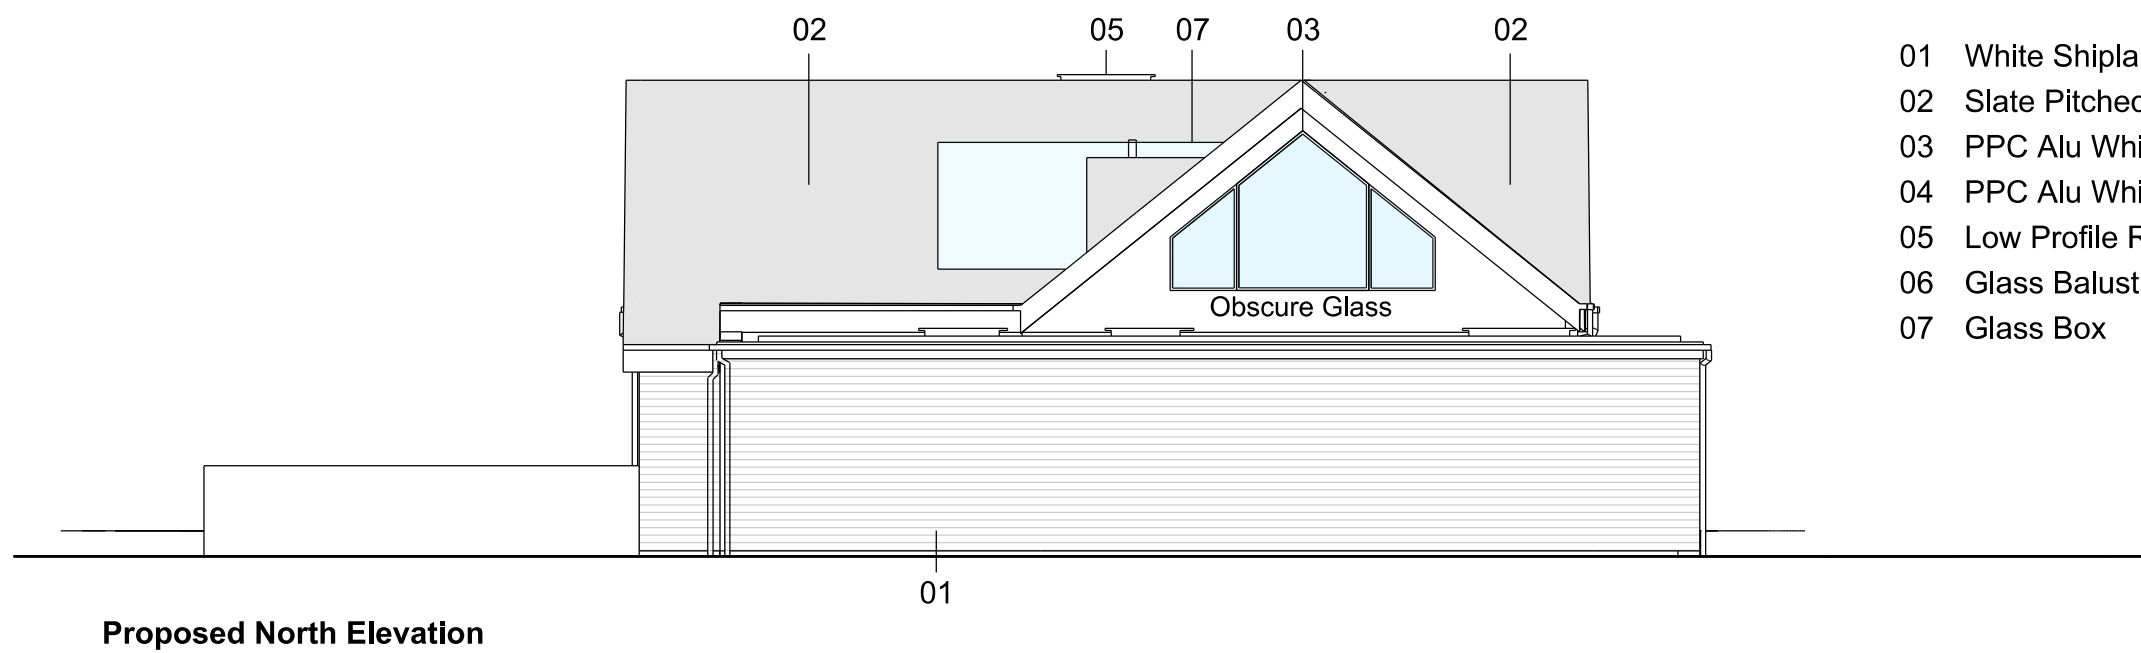

0 1 2 3 4 5m

This drawing is copyright Shape Architecture Ltd.
The Contractor must not scale from the drawing.
All dimensions to be taken from dimension strings.
Where any discrepancies are found between
dimensions these must be brought to the attention
of the Architects for resolution. Where discrepancies
exist between reference or assembly drawings and
detail drawings the latter take preference.

A	31.01.22	Windows to West Elevation Omitted at First Floor
B	07.02.22	West Elevation updated and general amends

SHAPE Architecture
WWW.SHAPEARCHITECTURE.CO.UK

FOR PLANNING

8 Botany Close,
Rustington W. Sussex
PROJECT

PROPOSED ELEVATIONS
DRAWING

1:100 @ A3 November 2021
SCALE DATE

PL006 B
DWG. NO. REVISION CHECKED