


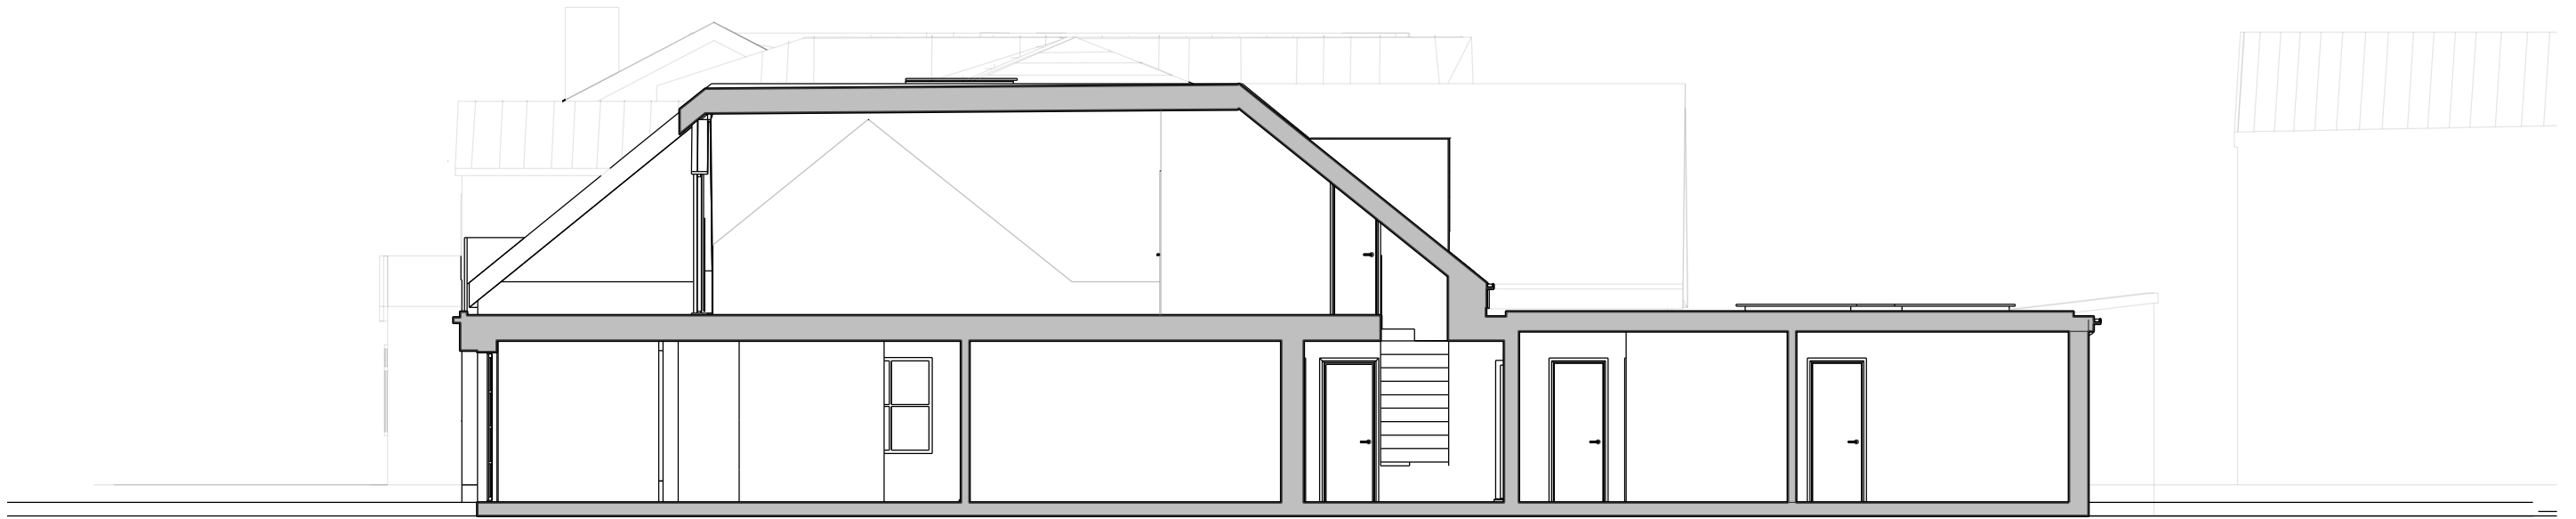

Proposed Section AA



Proposed Section BB

This drawing is copyright Shape Architecture Ltd.
The Contractor must not scale from the drawing.
All dimensions to be taken from dimension strings.
Where any discrepancies are found between
dimensions these must be brought to the attention
of the Architects for resolution. Where discrepancies
exist between reference or assembly drawings and
detail drawings the latter take preference.

A	07.02.22	West Elevation updated and general amends

SHAPE Architecture
WWW.SHAPEARCHITECTURE.CO.UK

FOR PLANNING

**8 Botany Close,
Rustington W. Sussex**
PROJECT

PROPOSED SECTIONS
DRAWING

1:100 @ A3 November 2021
SCALE DATE

PL007 **A**
DWG. NO. REVISION CHECKED