


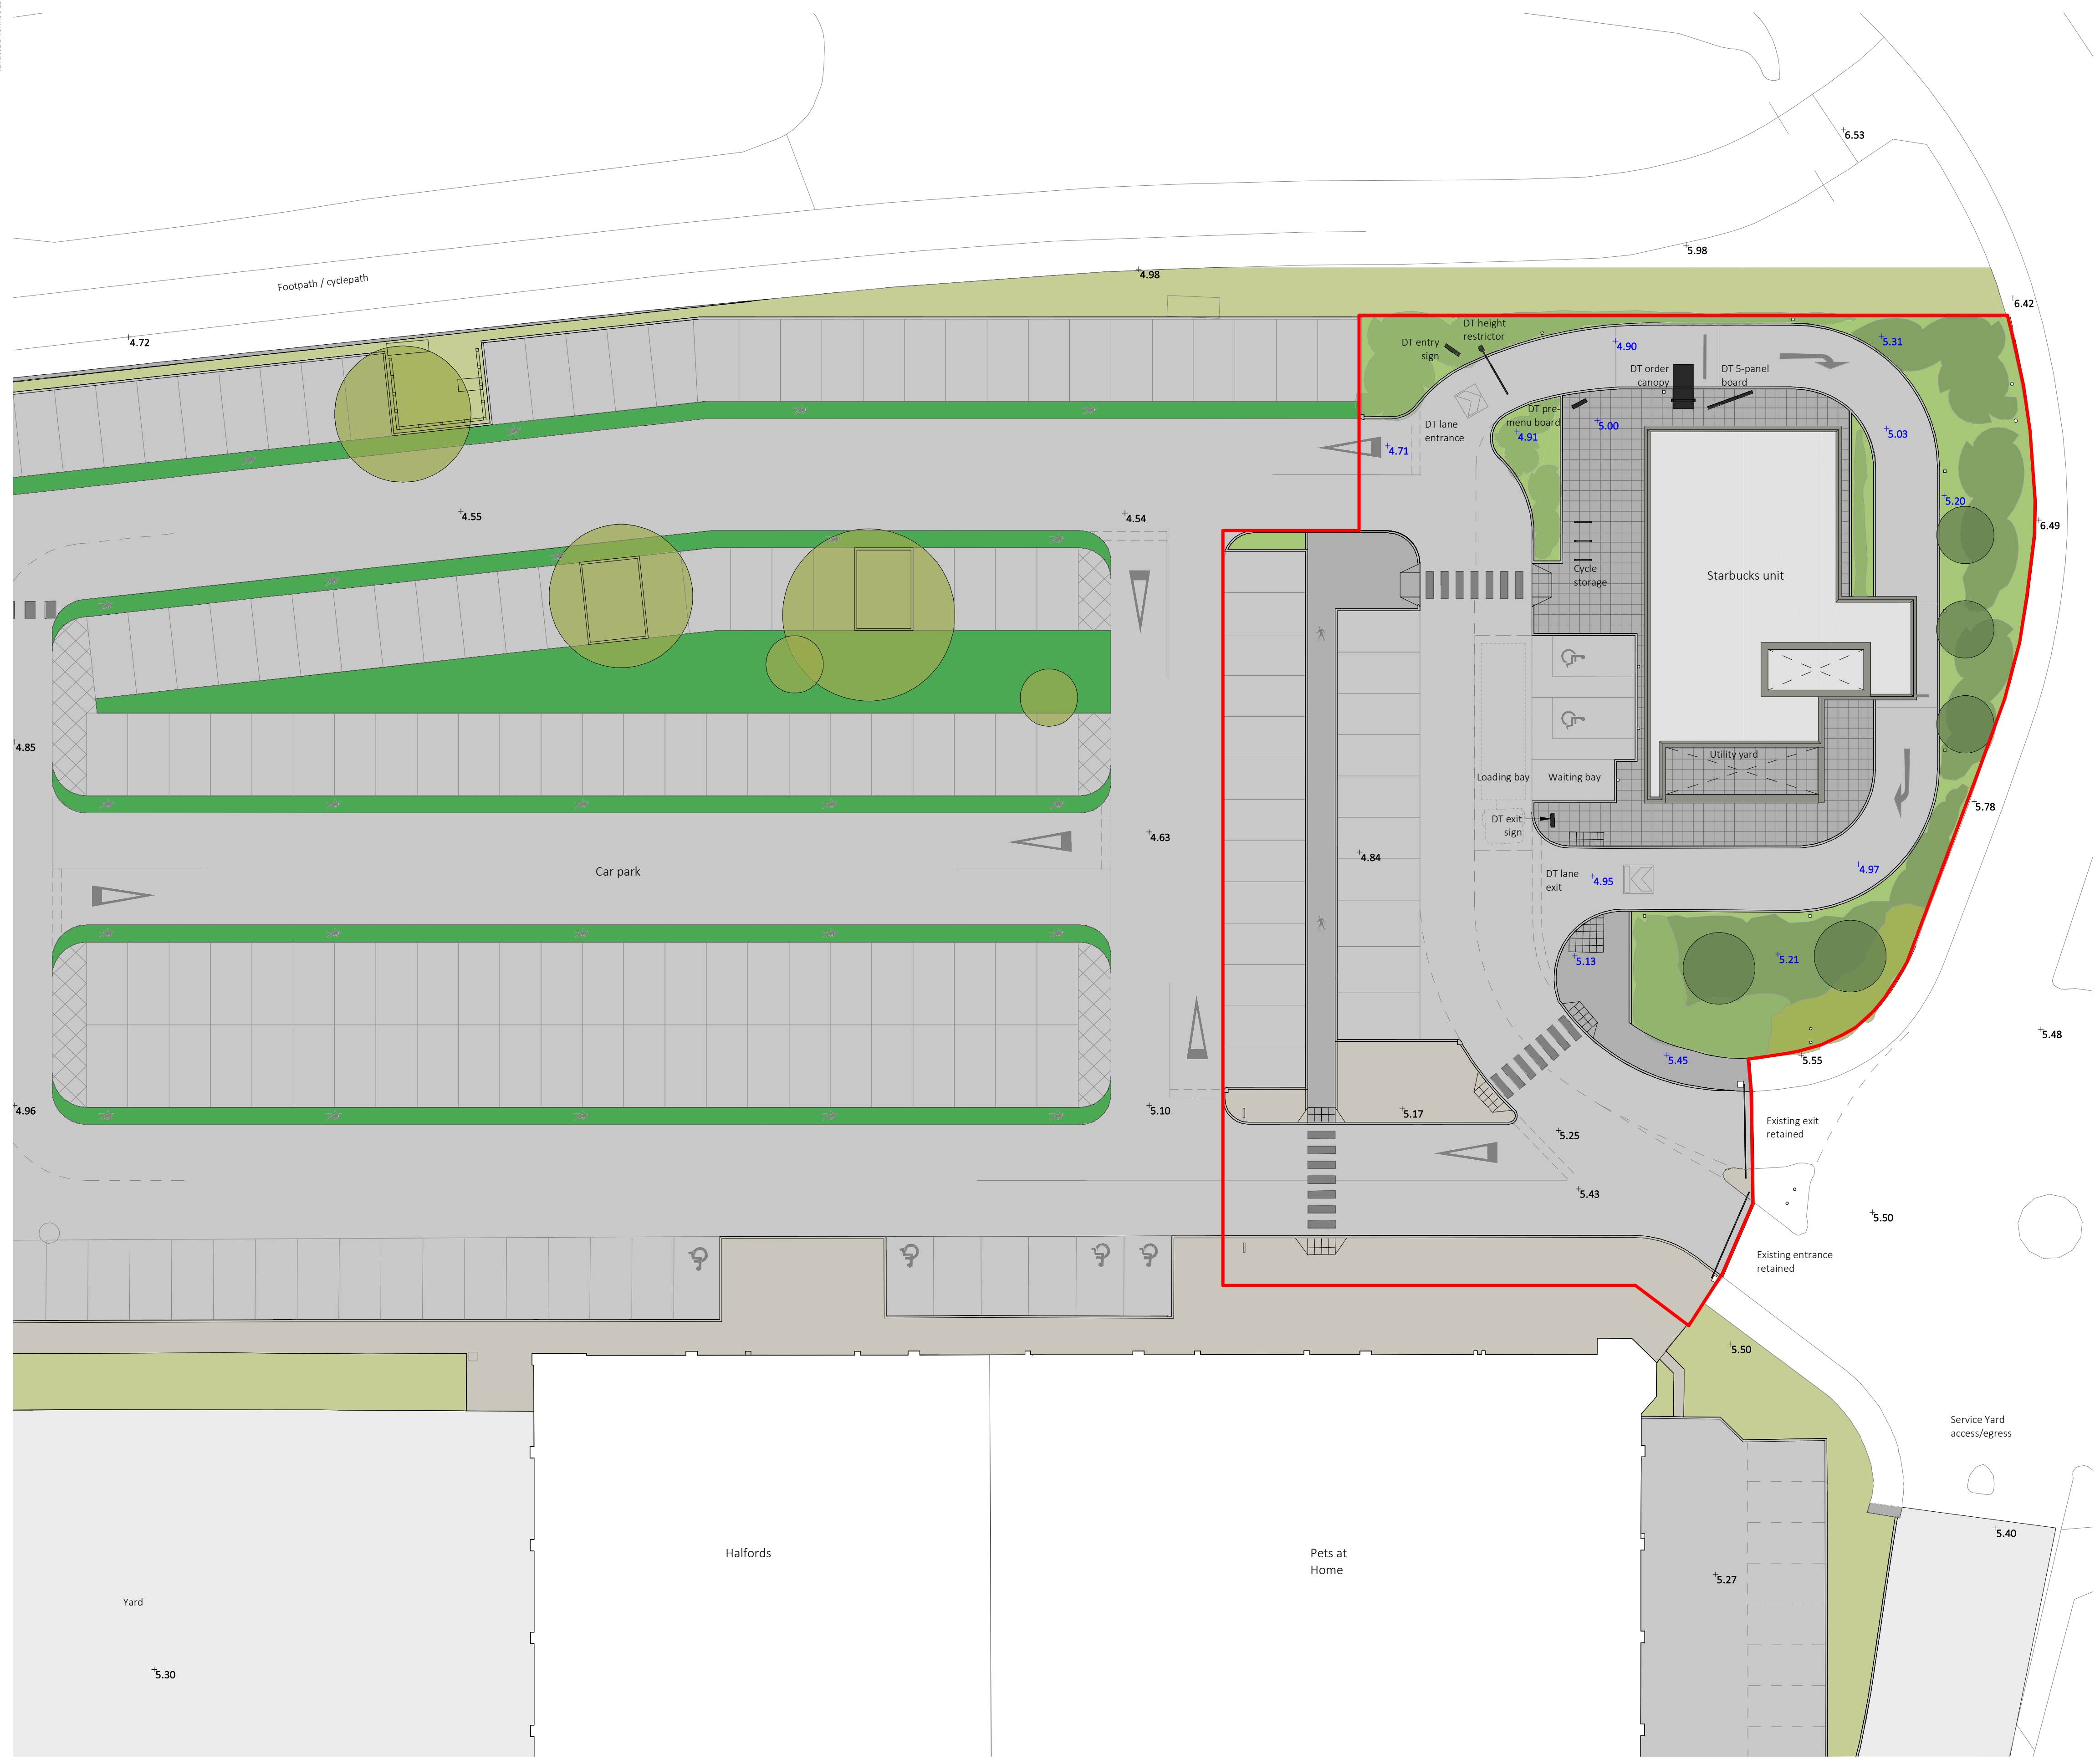

Key

- Site boundary
Area: 2220m²
- Existing trees / shrub planting
- Proposed trees / shrub planting
- Existing soft landscaping / low-level planting
- Proposed soft landscaping / low-level planting
- Existing buildings
- Asphalt road surface
- Concrete road surface
- Road marking - green
- Asphalt pavement surface
- Block paving surface
- Block paving tile - charcoal
- Existing spot height levels (m)
- Proposed spot height levels (m)

Note
Landscaping/planting is indicative; please refer to Landscape Architect's information for further details.

Starbucks, Rustington Retail Park

Drawing title
Proposed Site Plan

Amendments
Amended site layout

Drawing No.							Revision		
3713-SRA-XX-XX-D-A-PL-055							P2		
Project No	Originator	Funct.	Spatial	Form	Dis.	System	Number		
Drawn by	Checked by		Approved by			A1 Scale		Date	Reason for Issue
FB	AB		-			1 : 200		17/12/2021 12:30:16	Planning

SRA | ARCHITECTS

Notes
SRA ARCHITECTS LLP accepts no liability for use of this drawing by parties other than the party for whom it was prepared, or for purposes other than those for which it was prepared.
When the above drawing is issued in DWG format it is an uncontrolled version issued to enable the recipient to prepare their own documents/ models/drawings for which they are solely responsible. It is based on background information current at the time of issue. SRA ARCHITECTS LLP accepts no liability for any such alterations or additions to or discrepancies arising out of changes to such background information which occur to that information after it is issued by SRA ARCHITECTS LLP.
Responsibility is not accepted for errors made by others in scaling from this drawing.