


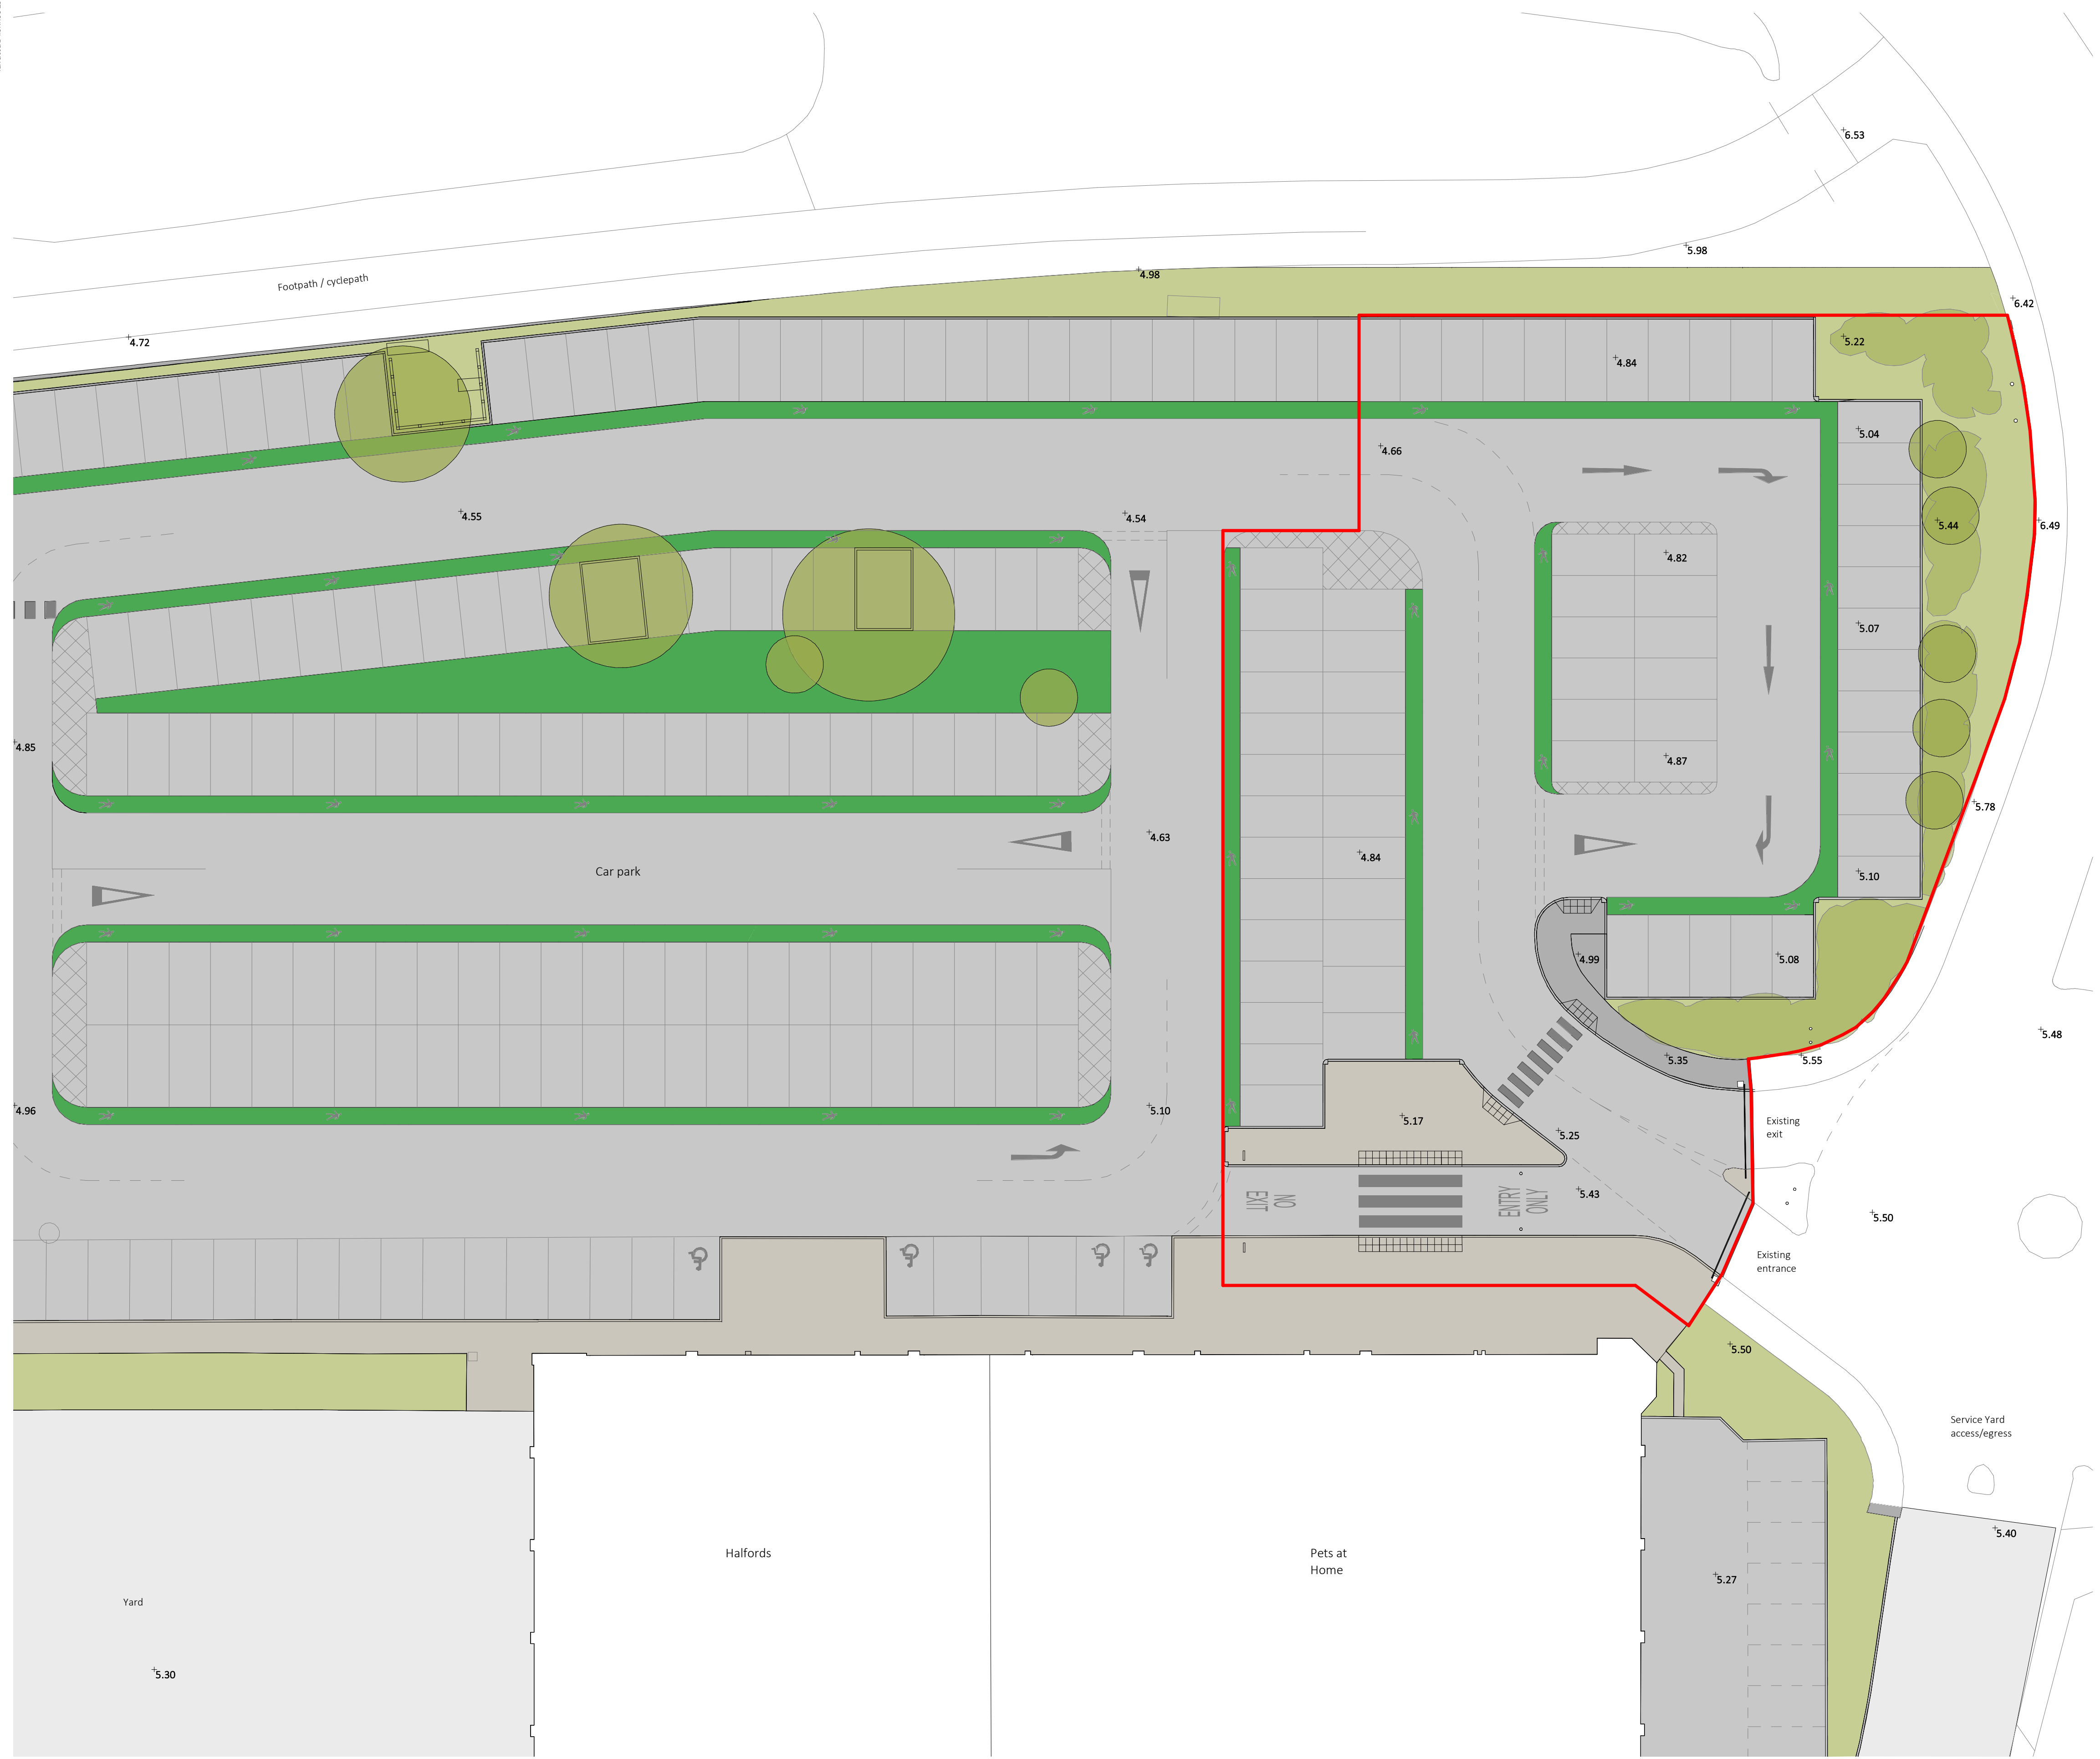

- Key**
- Site boundary  
Area: 2220m<sup>2</sup>
  - Existing trees / shrub planting
  - Existing soft landscaping/ low-level planting
  - Existing buildings
  - Asphalt road surface
  - Concrete road surface
  - White lining - green
  - Asphalt pavement surface
  - Block paving surface
  - Existing spot height levels (m)

**Note**  
Landscaping/planting is indicative.

## Starbucks, Rustington Retail Park

Drawing title  
**Existing Site Plan**

Amendments  
Amended site layout

|                           |            |            |         |             |      |          |          |                        |                  |
|---------------------------|------------|------------|---------|-------------|------|----------|----------|------------------------|------------------|
| Drawing No.               |            |            |         |             |      |          | Revision |                        |                  |
| 3713-SRA-XX-XX-D-A-PL-005 |            |            |         |             |      |          | P2       |                        |                  |
| Project No                | Originator | Funct.     | Spatial | Form        | Dis. | System   | Number   |                        |                  |
| FB                        | AB         | -          |         |             |      |          |          |                        |                  |
| Drawn by                  |            | Checked by |         | Approved by |      | A1 Scale |          | Date                   | Reason for Issue |
| FB                        |            | AB         |         | -           |      | 1 : 200  |          | 17/12/2021<br>12:13:08 | Planning         |

# SRA | ARCHITECTS

Station House, Ashley Avenue Bath BA1 3DS | 01225 827444 | [www.sra-architects.co.uk](http://www.sra-architects.co.uk) © (UK 2021) SRA Architects LLP.

**Notes**  
SRA ARCHITECTS LLP accepts no liability for use of this drawing by parties other than the party for whom it was prepared, or for purposes other than those for which it was prepared.  
When the above drawing is issued in DWG format it is an uncontrolled version issued to enable the recipient to prepare their own documents/ models/drawings for which they are solely responsible. It is based on background information current at the time of issue. SRA ARCHITECTS LLP accepts no liability for any such alterations or additions to or discrepancies arising out of changes to such background information which occur to that information after it is issued by SRA ARCHITECTS LLP.  
Responsibility is not accepted for errors made by others in scaling from this drawing.

