


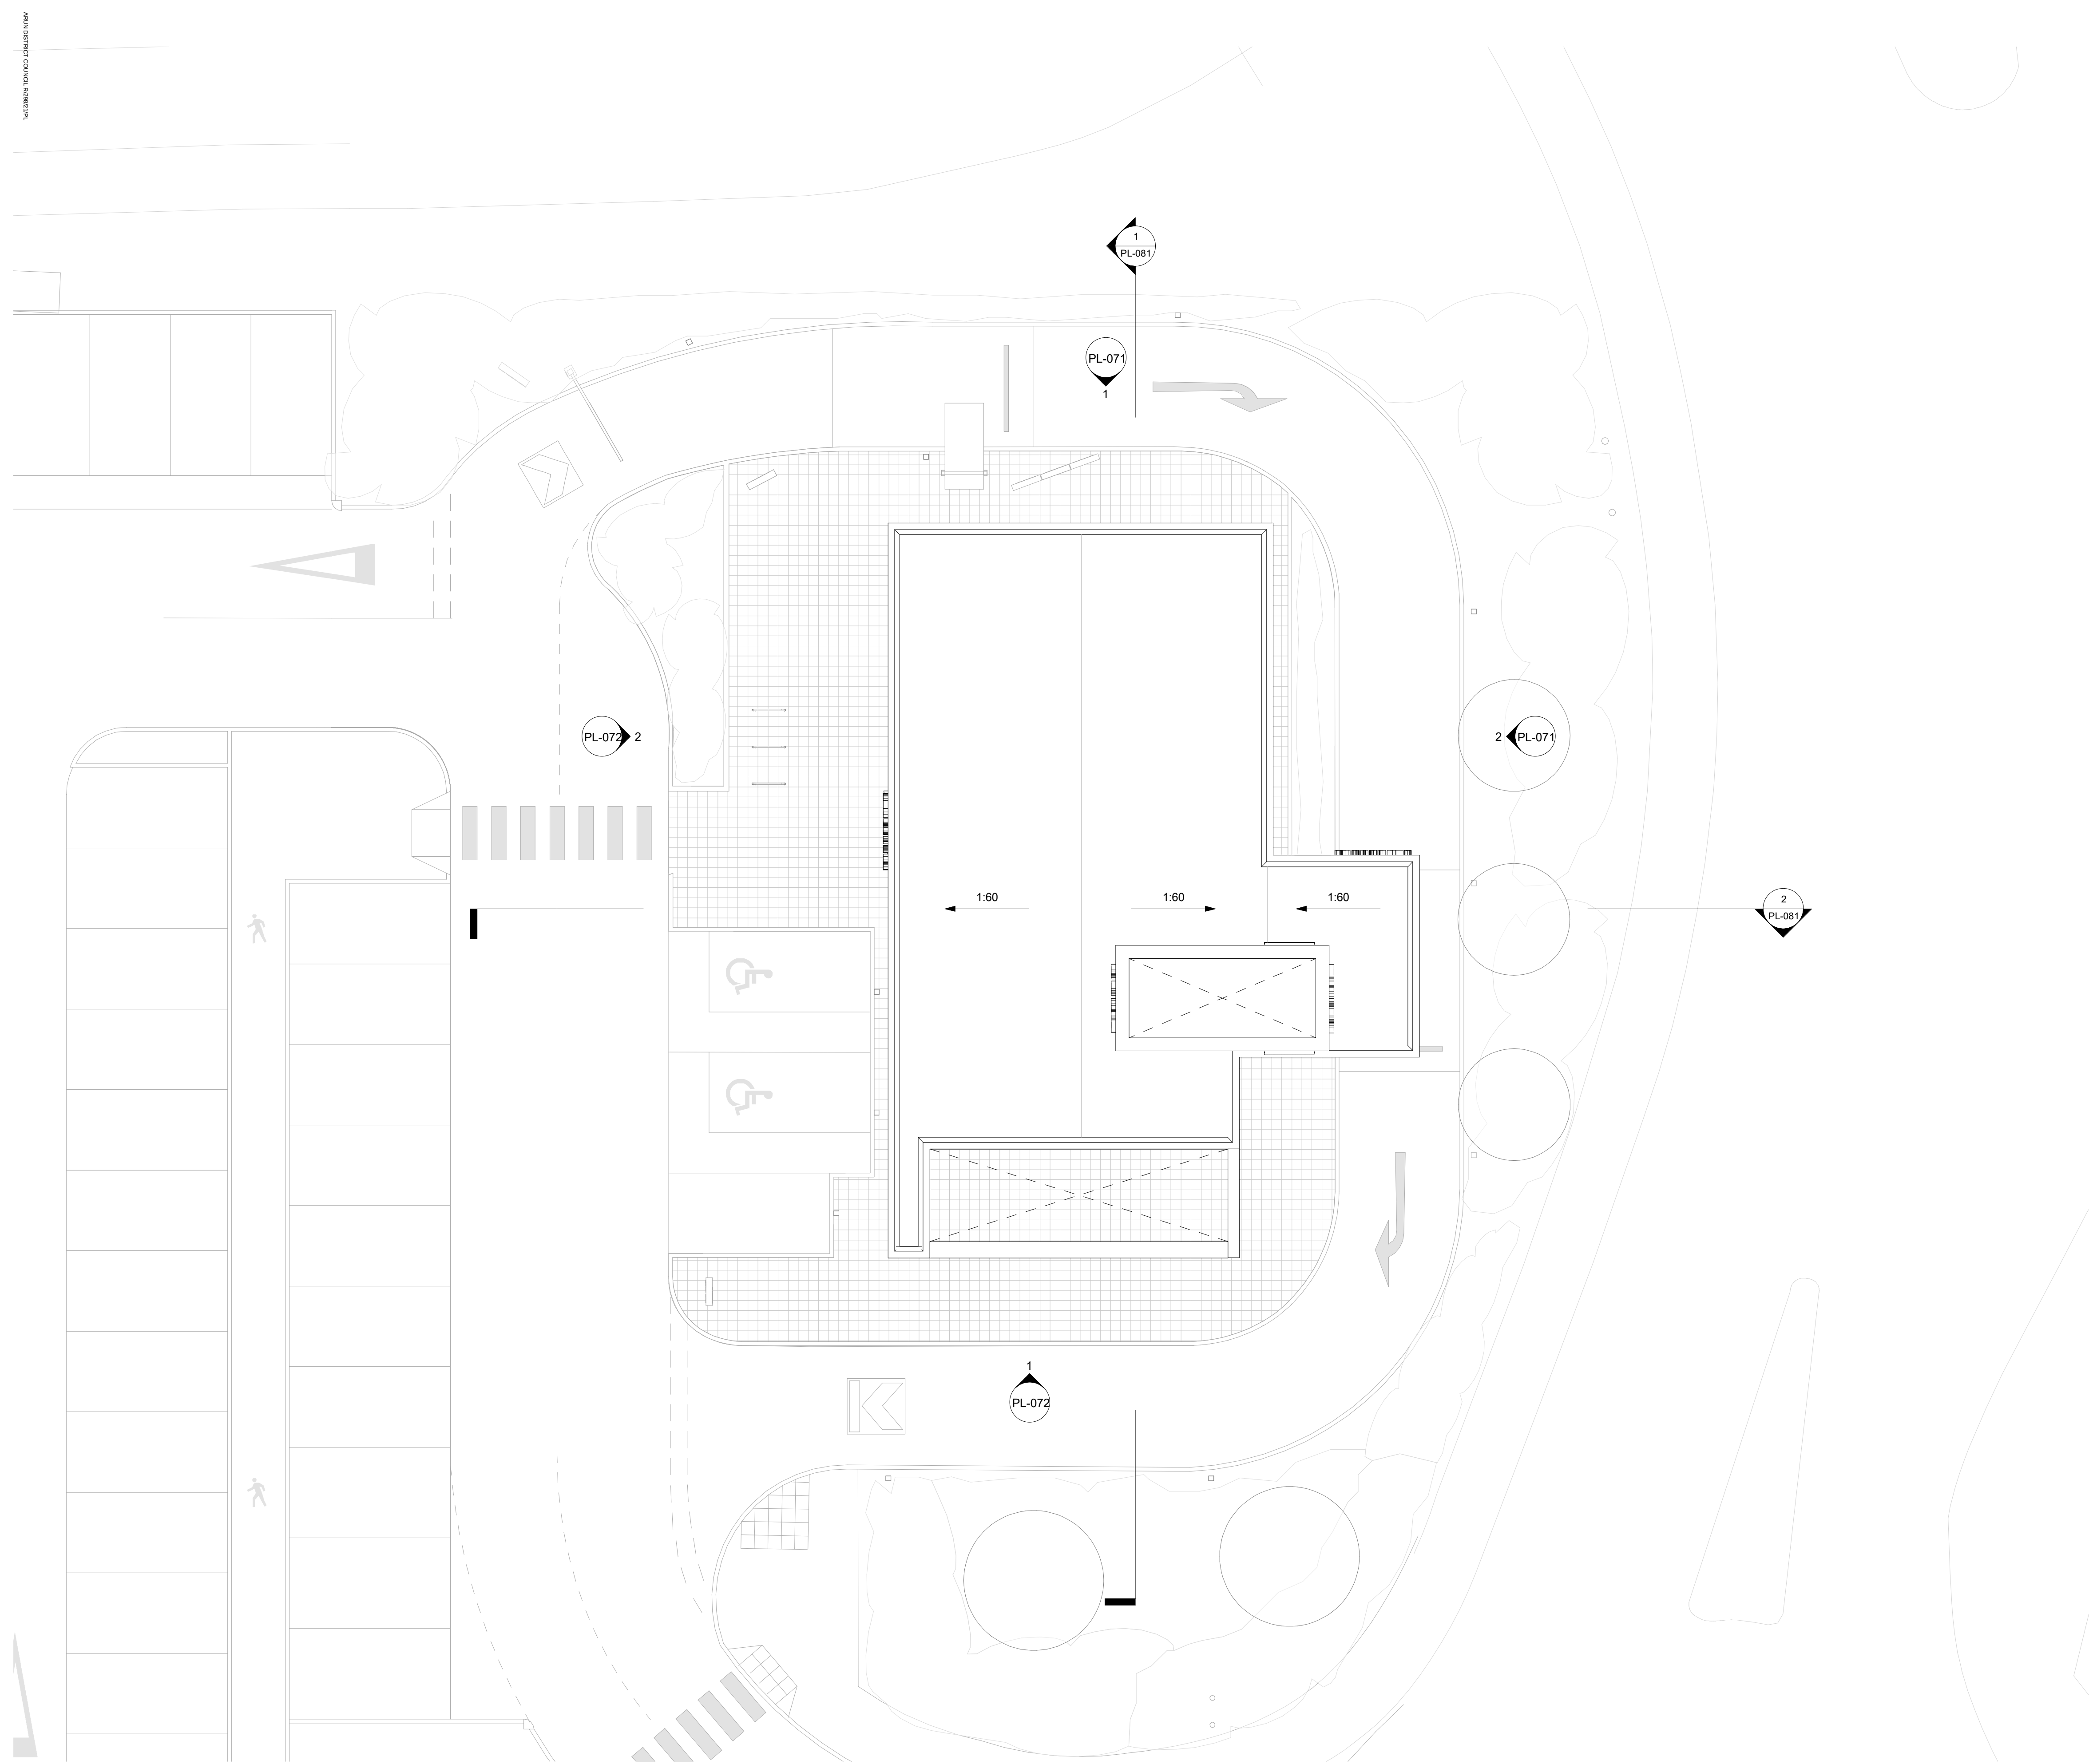

Starbucks, Rustington Retail Park

Drawing title							Amendments	
Proposed Roof Plan							Amended site layout	
Drawing No.							Revision	
3713-SRA-XX-XX-D-A-PL-061							P2	
Project No	Originator	Funct.	Spatial	Form	Dis.	System	Number	
Drawn by	Checked by	Approved by			A1 Scale	Date	Reason for Issue	
FB	AB	-			1 : 100	17/12/2021 10:56:45	Planning	

SRA | ARCHITECTS