


1 - Existing South Elevation
1 : 100

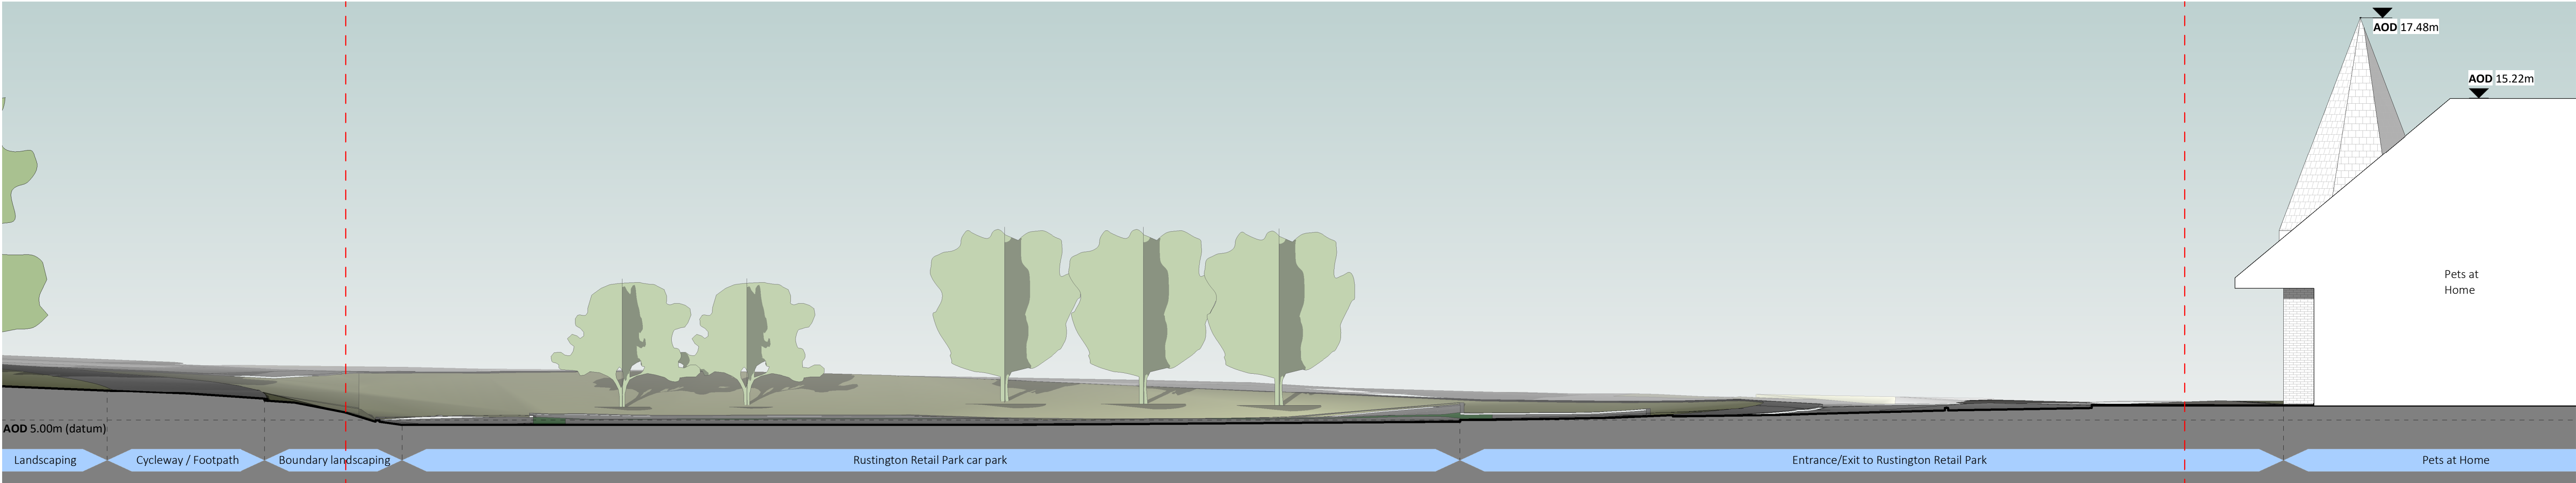

2 - Existing West Elevation
1 : 100

Starbucks, Rustington Retail Park

Drawing title

Existing South & West Elevations

Amendments

First Issue

Drawing No.

3713-SRA-XX-XX-D-A-PL-022

Revision

P1

Project No

Originator

Funct.

Spatial

Form

Dis.

System

Number

Drawn by

Checked by

Approved by

A1 Scale

Date

Reason for Issue

FB

AB

-

As indicated

14/12/2021 11:32:42

Planning

SRA | ARCHITECTS

Station House, Ashley Avenue Bath BA1 3DS | 01225 827444 | www.sra-architects.co.uk

© (UK 2021) SRA Architects LLP.

Notes

SRA ARCHITECTS LLP accepts no liability for use of this drawing by parties other than the party for whom it was prepared, or for purposes other than those for which it was prepared.

When the above drawing is issued in DWG format it is an uncontrolled version issued to enable the recipient to prepare their own documents/ models/drawings for which they are solely responsible. It is based on background information current at the time of issue. SRA ARCHITECTS LLP accepts no liability for any such alterations or additions to or discrepancies arising out of changes to such background information which occur to that information after it is issued by SRA ARCHITECTS LLP.

Responsibility is not accepted for errors made by others in scaling from this drawing.

- Key
- Site boundary
 - Existing building - brick wall coursing
 - Existing building - clay roof tile
 - Existing building - metal roofing sheet

Note

Landscaping/planting is indicative.

