



1 - Proposed South Elevation
1 : 100

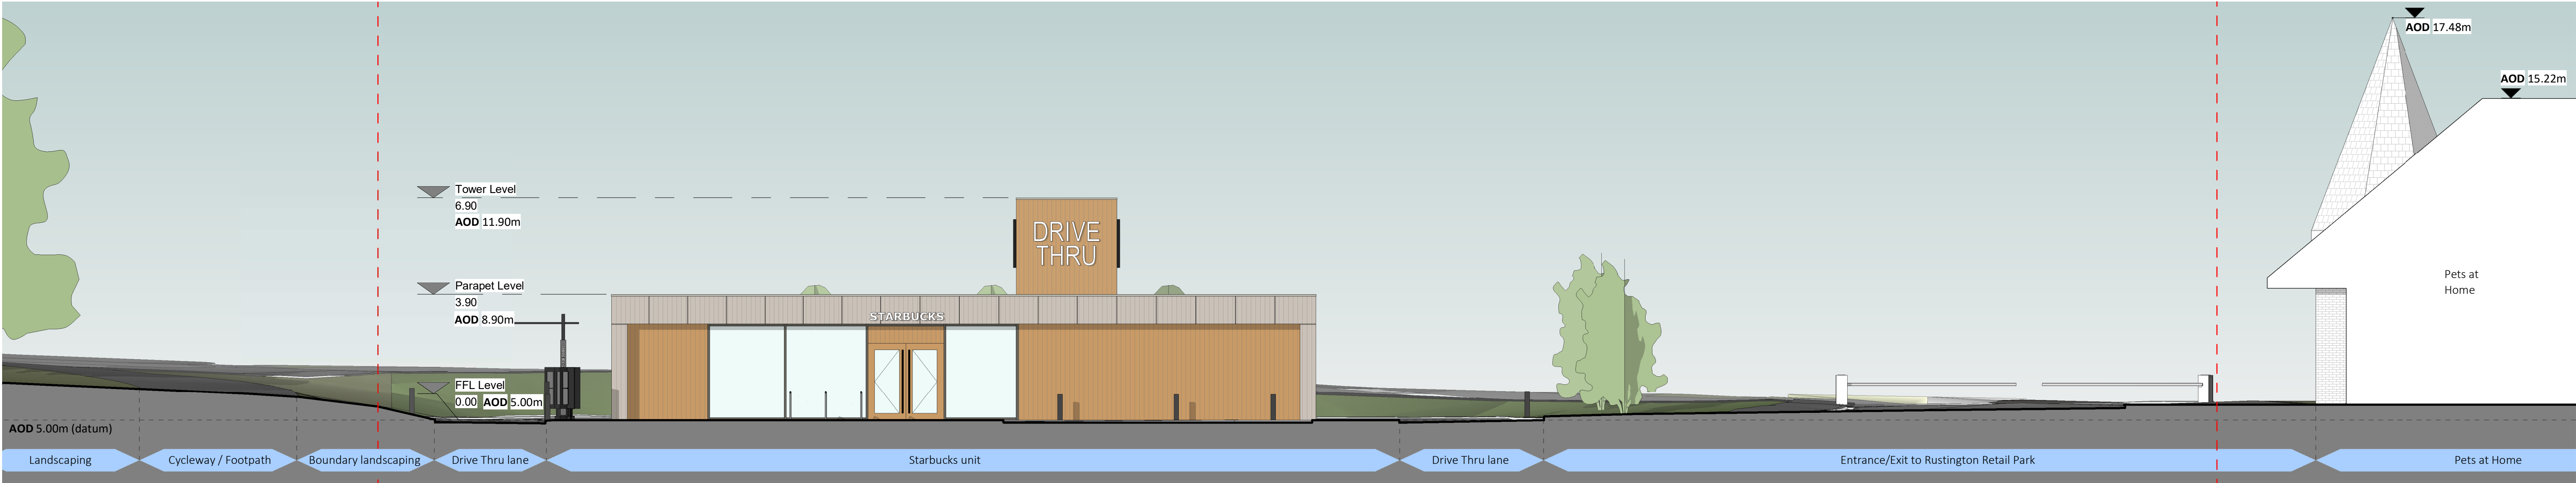

2 - Proposed West Elevation
1 : 100

Key	
	Site boundary
	Existing building - brick wall coursing
	Existing building - clay roof tile
	Existing building - metal roofing sheet
	Fiber cement cladding panels - vertical
	Timber cladding panels - vertical
	Curtain walling - glazing / mullions
	External steel door & flashings - grey

Note
Landscaping/planting is indicative; please refer to Landscape Architect's information for further details.

 

Starbucks, Rustington Retail Park

Drawing title

Proposed South & West Elevations

Drawing No.

3713-SRA-XX-XX-D-A-PL-072

Project No

Originator

Funct.

Spatial

Form

Dis.

System

Number

Amendments

First Issue

Revision

P1

Drawn by

FB

Checked by

AB

Approved by

-

A1 Scale

As indicated

Date

14/12/2021 11:35:31

Reason for Issue

Planning

SRA

ARCHITECTS

Station House, Ashley Avenue Bath BA1 3DS | 01225 827444 | www.sra-architects.co.uk

© (UK 2021) SRA Architects LLP.

Notes

SRA ARCHITECTS LLP accepts no liability for use of this drawing by parties other than the party for whom it was prepared, or for purposes other than those for which it was prepared.

When the above drawing is issued in DWG format it is an uncontrolled version issued to enable the recipient to prepare their own documents/ models/drawings for which they are solely responsible. It is based on background information current at the time of issue. SRA ARCHITECTS LLP accepts no liability for any such alterations or additions to or discrepancies arising out of changes to such background information which occur to that information after it is issued by SRA ARCHITECTS LLP.

Responsibility is not accepted for errors made by others in scaling from this drawing.