






Location Plan. Scale 1:1250

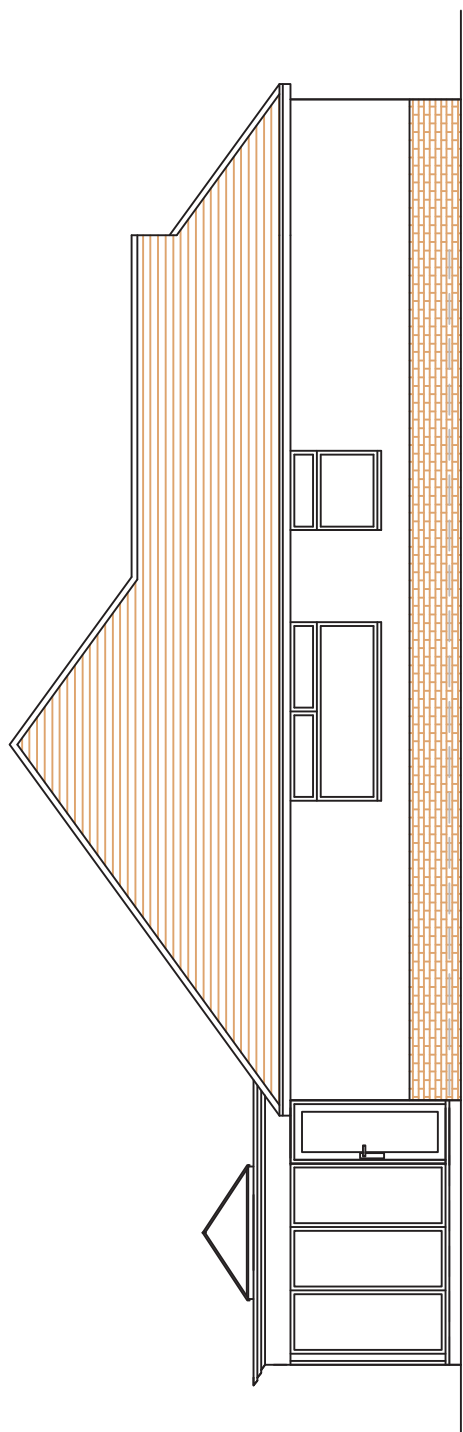


Proposed Side Elevation. Scale 1:100

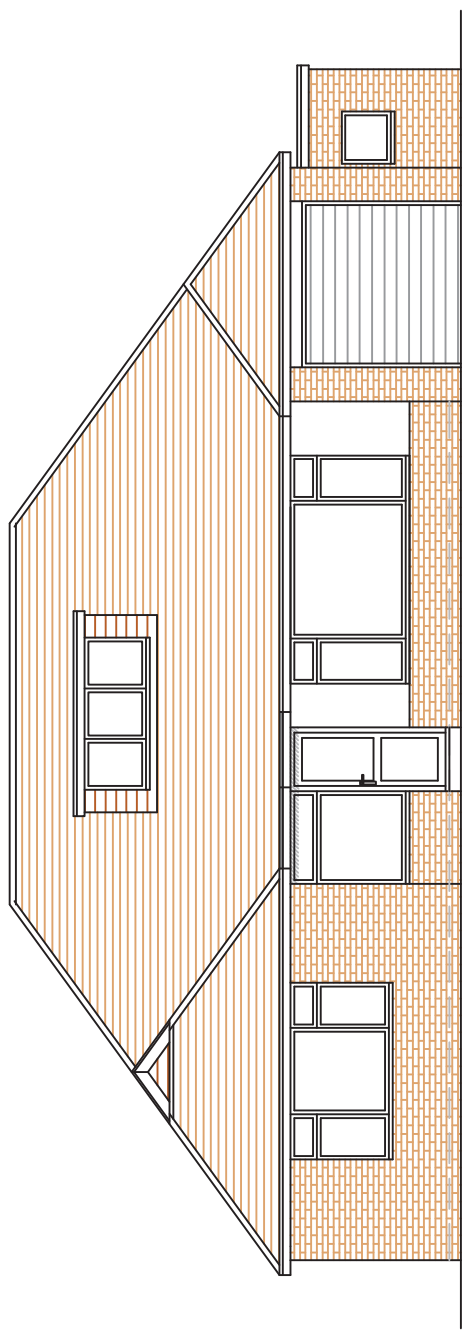


Proposed Front Elevation. Scale 1:100

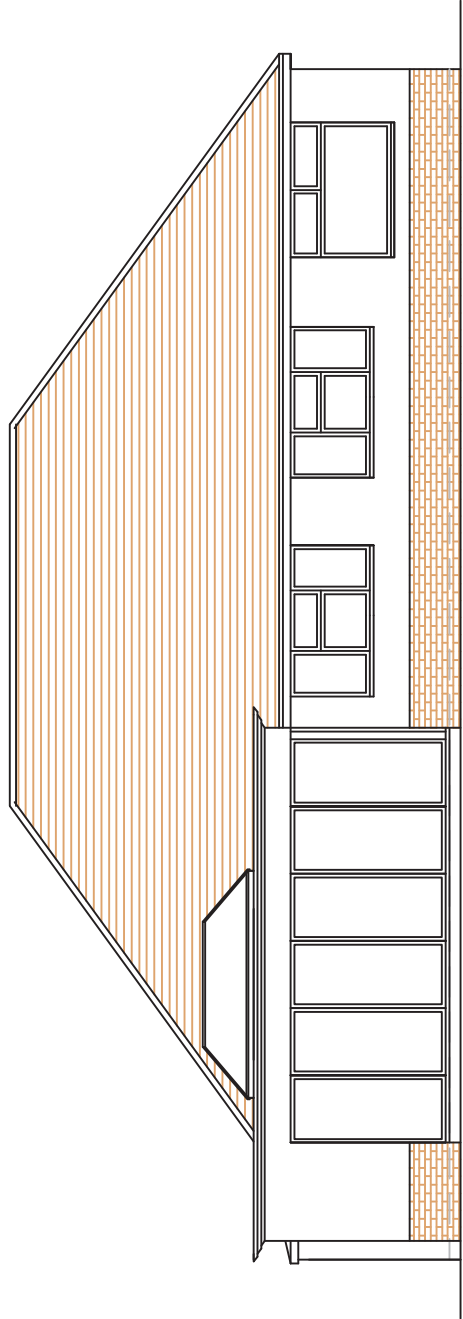

Proposed Rear Elevation. Scale 1:100

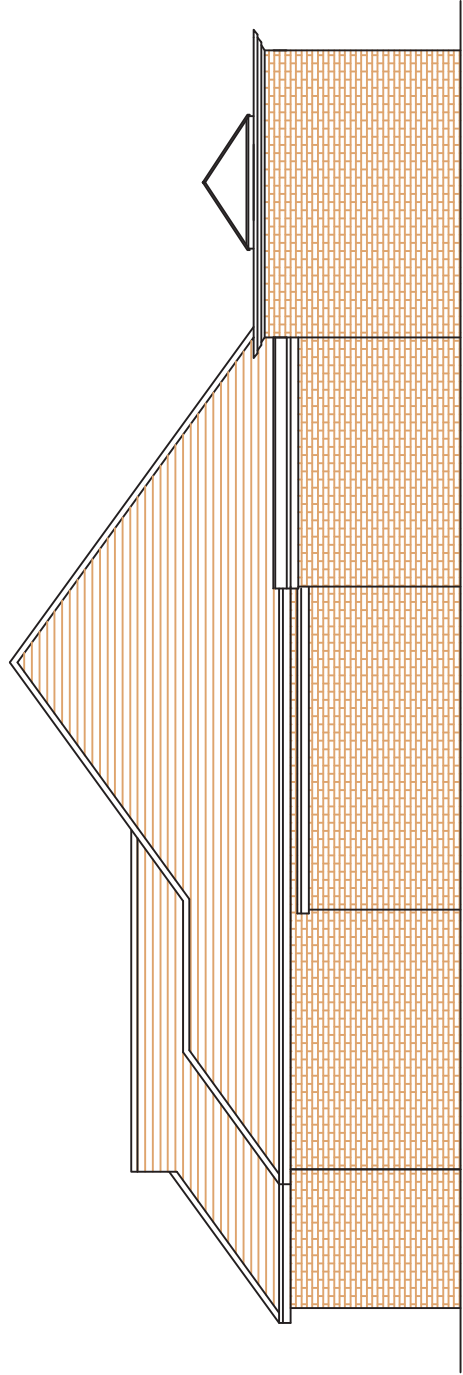

Proposed Side Elevation. Scale 1:100

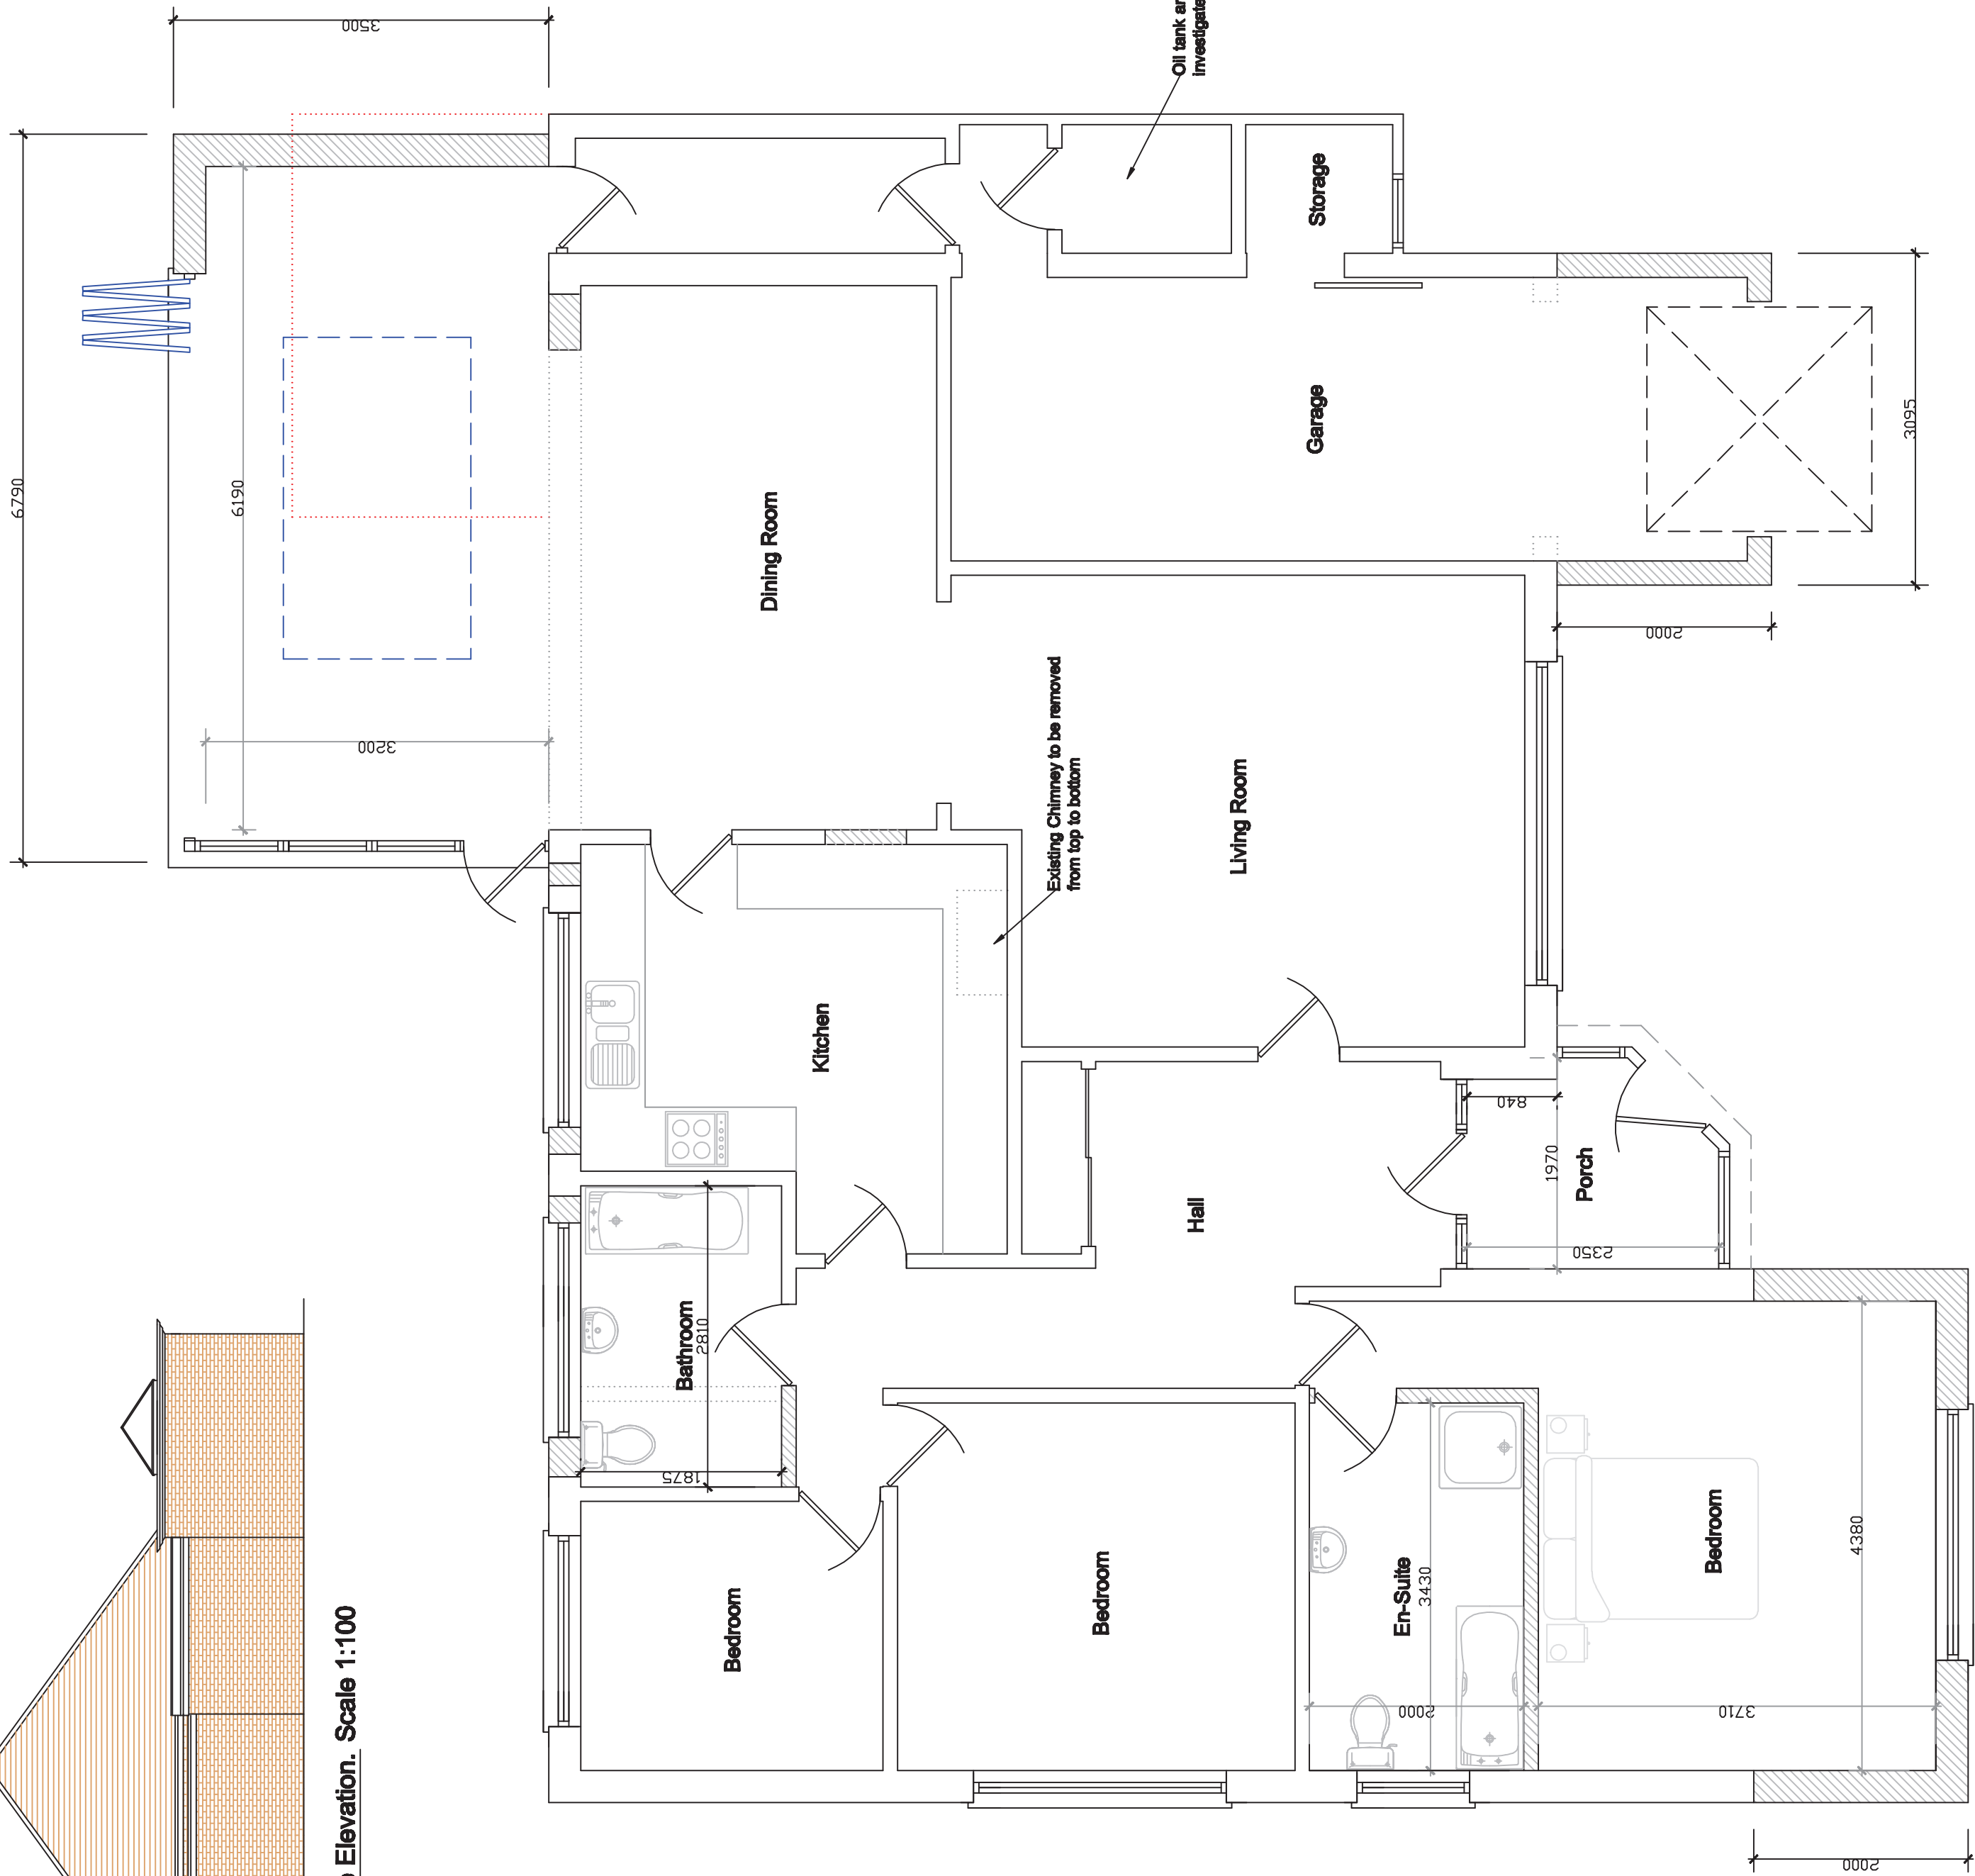

Proposed Ground Floor Plan. Scale 1:50



Block Plan. Scale 1:500

Important notes for Client/ Contractor. With effect from 1st October 2011, sections of sewer pipes or drains which are shared with another person's property, or run through another person's land and which had been privately owned were transferred by legislation to become "public sewers" which are owned and maintained by the sewerage companies. (Details of the sewerage companies can be found at www.southwater.co.uk/DomesticUsers) The location of these newly adopted sewers will not be shown on the official "map of sewers" and their position in relation to proposed building projects will be largely unknown. Consequently, applicants will not be alerted of these sewers by the usual consultation with the sewer authority which takes place when a planning application is submitted. As a result, any sewer or pipe which is being considered for planning permission or Building Regulations purposes. If you suspect your proposal may involve a public sewer in either of the following ways, you should consult the relevant sewer authority BEFORE commencing construction work to minimise any potential delays. 1) Your proposal involves building over, or within 3 metres of, a public sewer or 2) You wish to make a connection to, or alter the pipework or access to, a public sewer - All dimensions must be checked on site and not scaled from this drawing, apart from by Local Authority. - No work is to be commenced until full Planning Permission/ Building Regulations have been approved and any conditions discharged. Any work started prior to approval is entirely at clients/ contractors risk. - The contractor is responsible for taking and checking all levels, dimensions etc. prior to ordering materials and starting work. Any discrepancies are to be reported back to Roberts & Wrigley Associates prior to commencement of works. - Where approval of materials by Local Authority is a condition of the Planning Permission, the contractor must ensure that the materials are approved in writing before relevant works are commenced. - All building work is to be carried out to the satisfaction of the local authority building control officer & in accordance with the current building regulations and as such additional unforeseen building works may be required on site. - It is the responsibility of the building owner, or tenant, to comply with the requirements of "The Party Wall Act 1996" in respect of excavation and construction in proximity to certain buildings or structures, and for connected purposes. It is the responsibility of the building owner to notify Roberts & Wrigley of any public sewers which may pass through, or near to the property, as a sewer survey will not be purchased unless we are notified of their presence. - Drawings have been produced for Planning Permission/ Building Regulations submissions only and do not constitute full working drawings. - All drawings are copyright of Roberts & Wrigley Associates & may not be copied by and third party without prior written consent.		 ROBERTS & WRIGLEY ASSOCIATES 27A BORING ROAD, BORING BY SEA, WEST SUSSEX, BN12 4AR TEL: 01903 240169 EMAIL: jinfo@robertsandriley.co.uk		CLIENT Mr & Mrs Orchard	Company	Site Address 5 Pigeonhouse Lane Rustington West Sussex BN16 2AY	DRAWING TITLE Proposed extensions and alterations	DRAWN James Roberts	DATE 7th Jan 2013	SCALE 1:50 & 1:100 @ A1	DRAWING No. Proposed Floor Plans & Elevations	REV. Date	REV. Date	REV. Date
--	--	--	--	---	---------	---	---	-----------------------------------	---------------------------------	---	---	------------------	------------------	------------------