




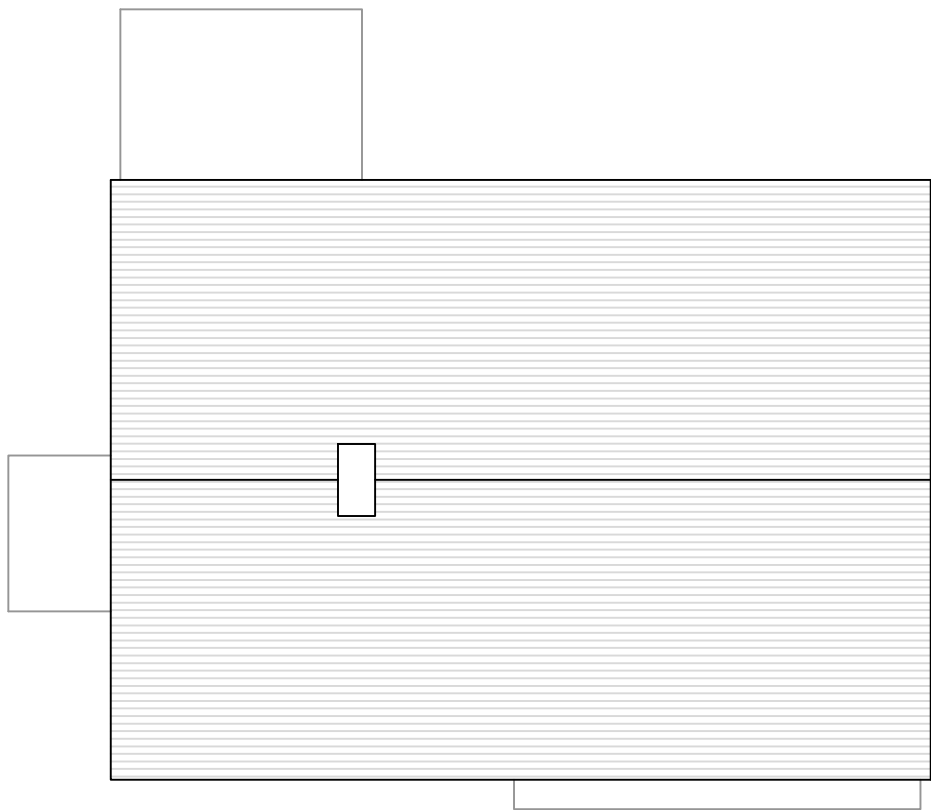


Floor Plans (1:50)

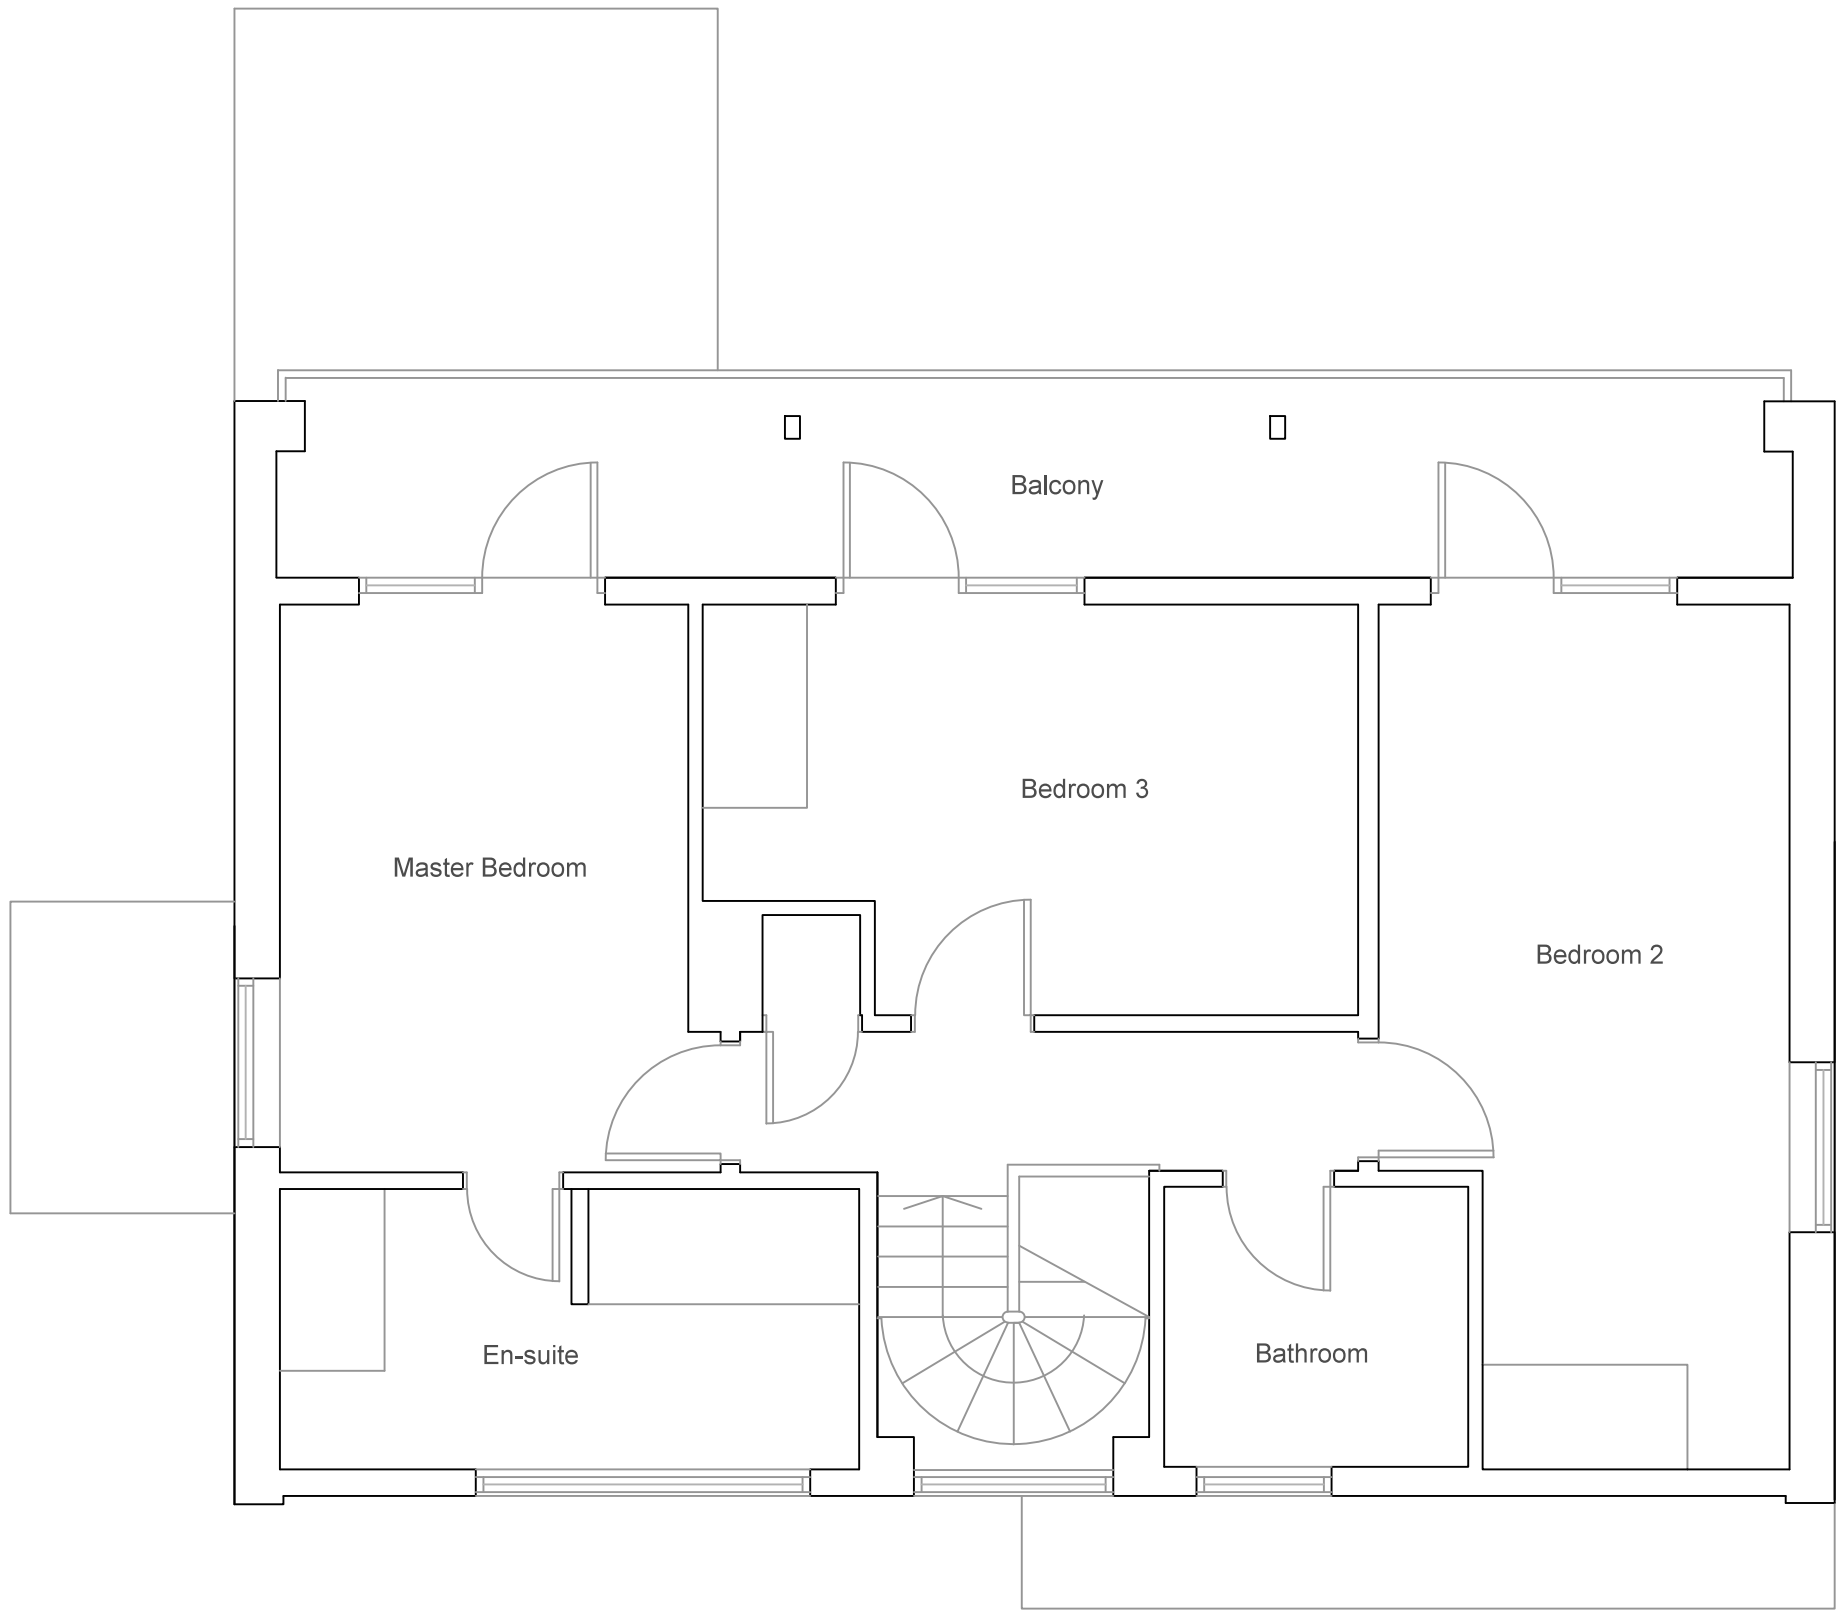

Roof Plan (1:100)

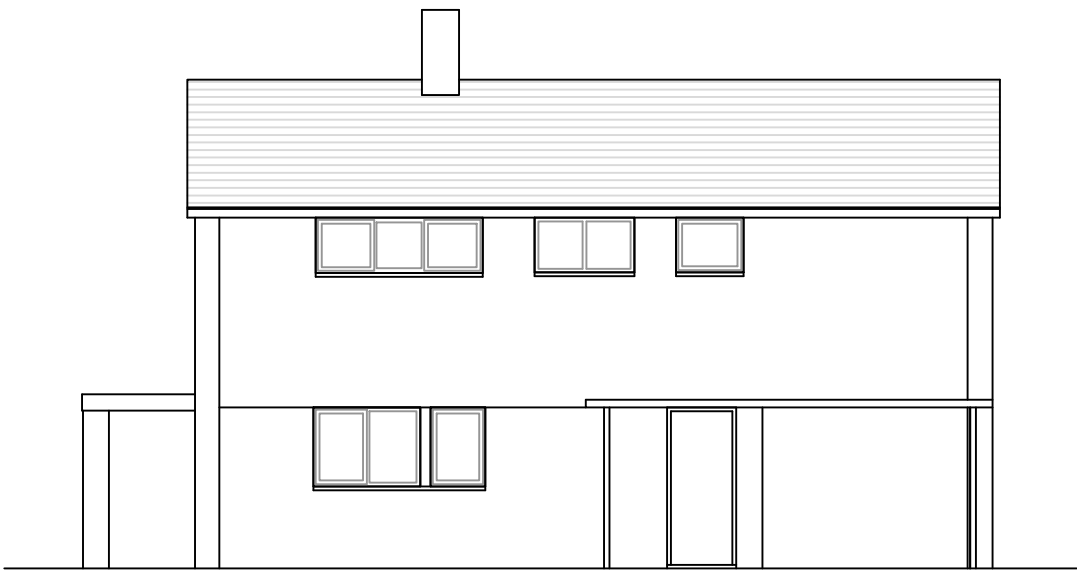


Front Elevation (north)

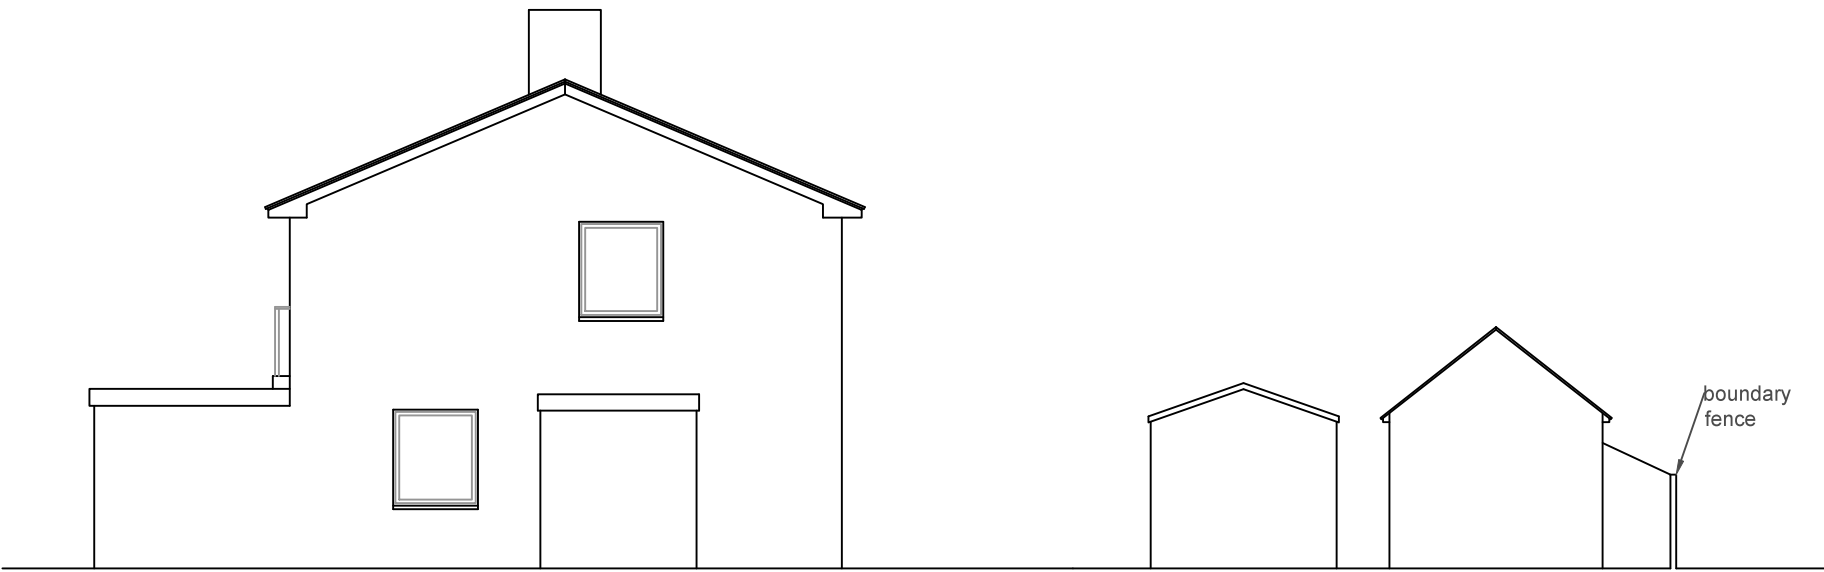

Side Elevation (east)



Rear Elevation (south)

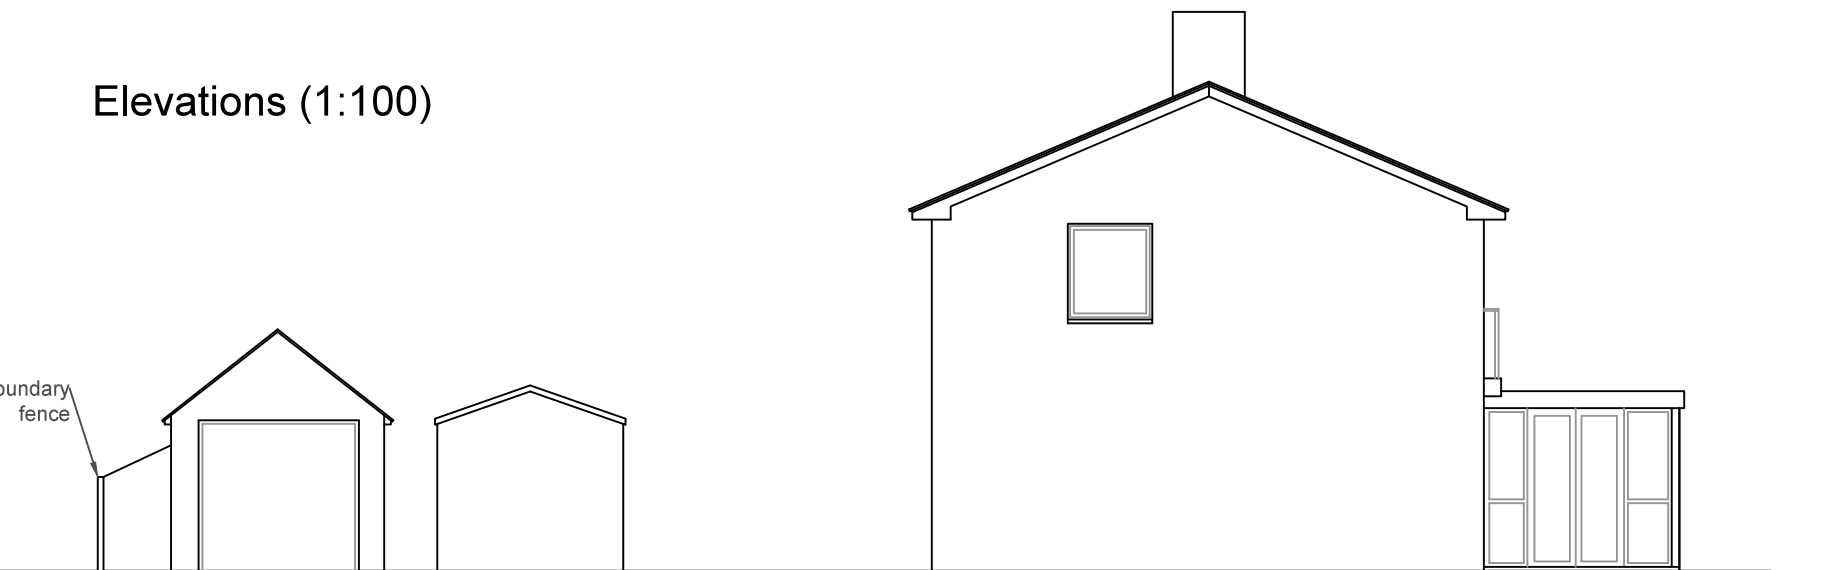

Side Elevation (west)

Elevations (1:100)



Ordnance Survey (c) Crown Copyright 2017. All rights reserved. Licence number 100022432

Site Location Plan (1:1250)

Revisions		
Rev	Description	By
All dimensions to be checked on site prior to commencement of work, except for planning purposes. This drawing is the copyright of Inspired Design Studio Ltd. and may not be copied, altered or reproduced in any way without written authority.		
Client: Mr J Marston & Ms J Marston		
Project Address: Easter Cottage The Thatchway Rustington West Sussex BN16 2BN		
Drawing Title: Existing Floor Plans, Elevations, Roof Plan		
Drawing Number: 1070.01		
Scale: As stated printed @ A1		
Date: 16/11/2016		