



The contractor should check all dimensions on site.
It is the contractors responsibility to ensure compliance with Building Regulations.
C.D.M. Regs. 2015. The Client is advised of his responsibilities to appoint a Planning Supervisor under these Regs.
All works to comply with the C.D.M. Regs. 2015.
The Party Wall Act. 1896 The property owner is advised of the requirements of the Act, & the requirement to serve a Party Wall Notice on any adjoining owners as required under the act.


REVISIONS:
A. 02.02.16 Site cross sections added.

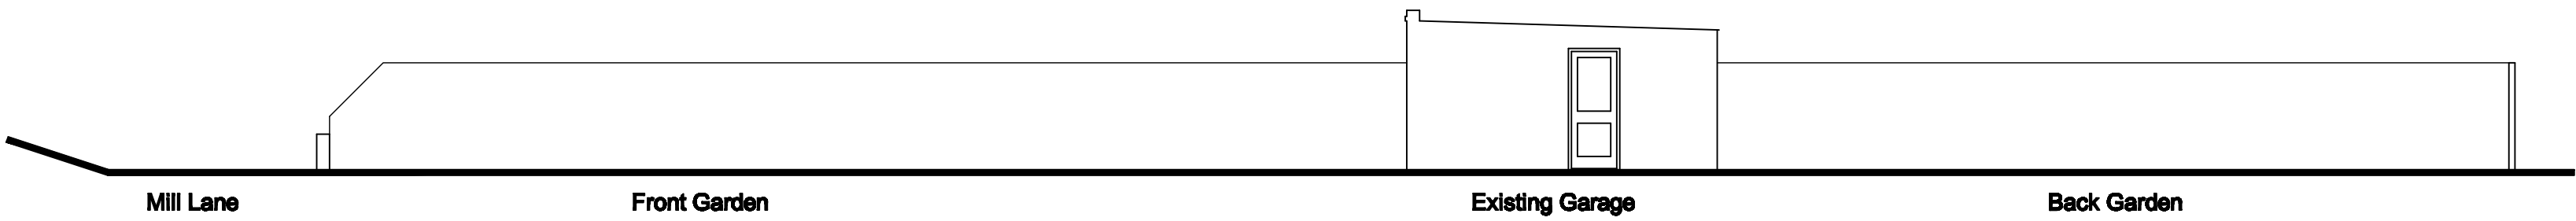



EXISTING SITE CROSS SECTION
Scale 1:100

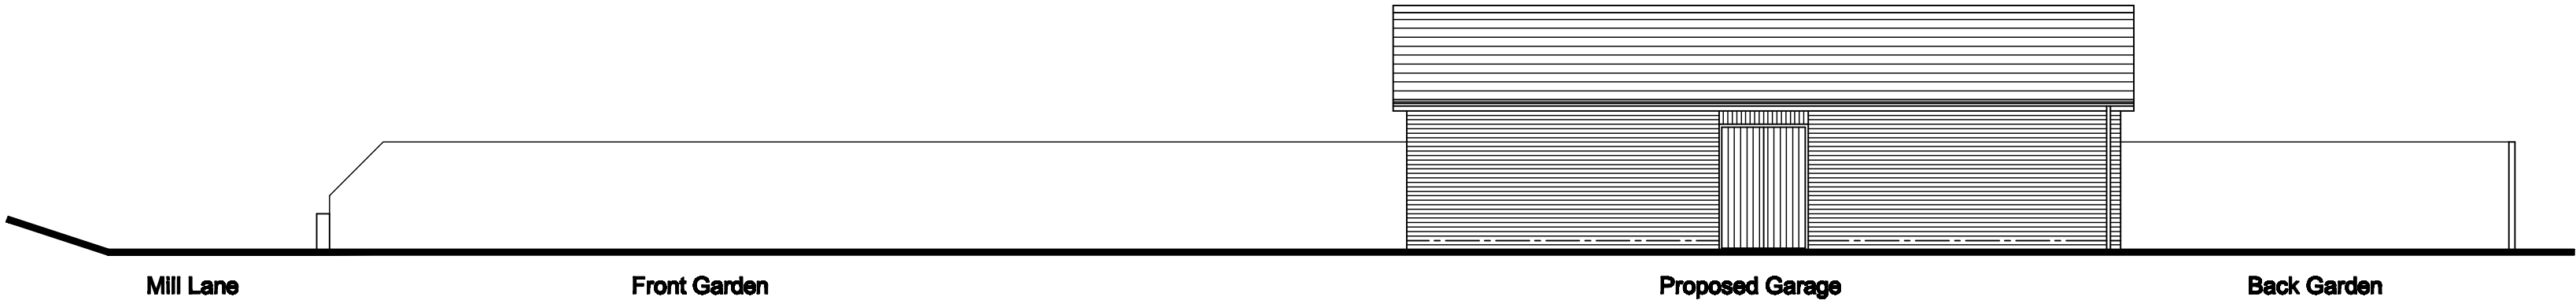



PROPOSED SITE CROSS SECTION
Scale 1:100

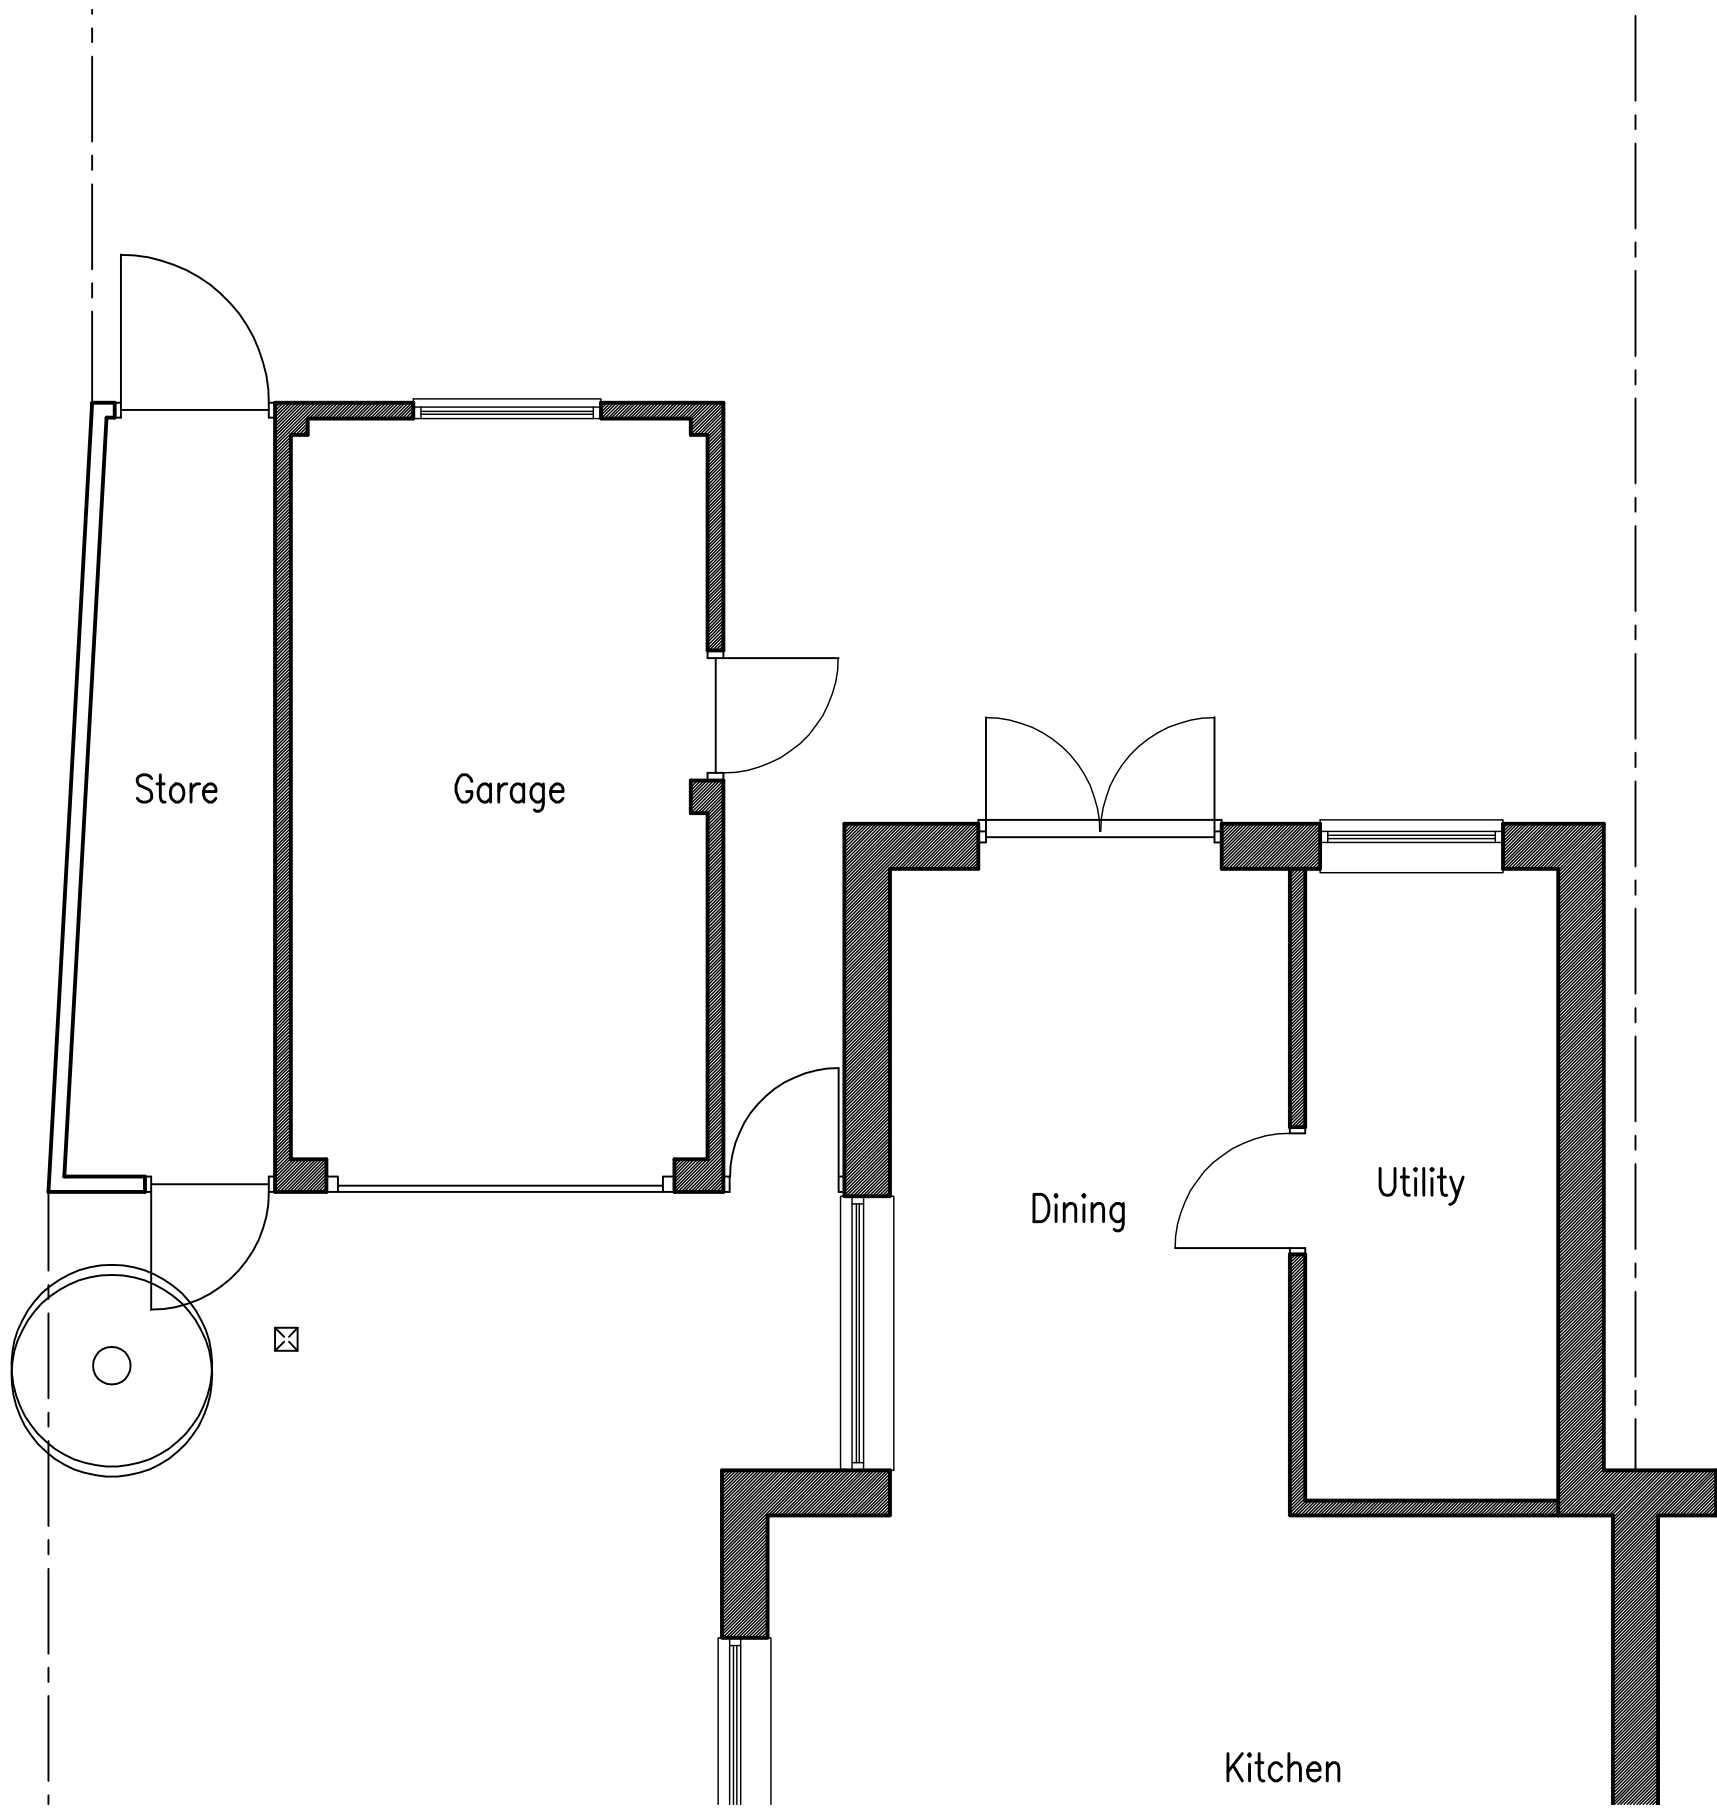

EXISTING GROUND FLOOR PLAN
Scale 1:50

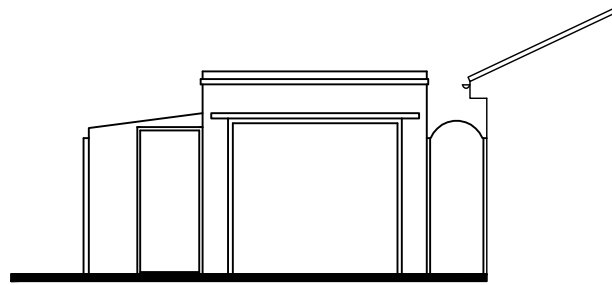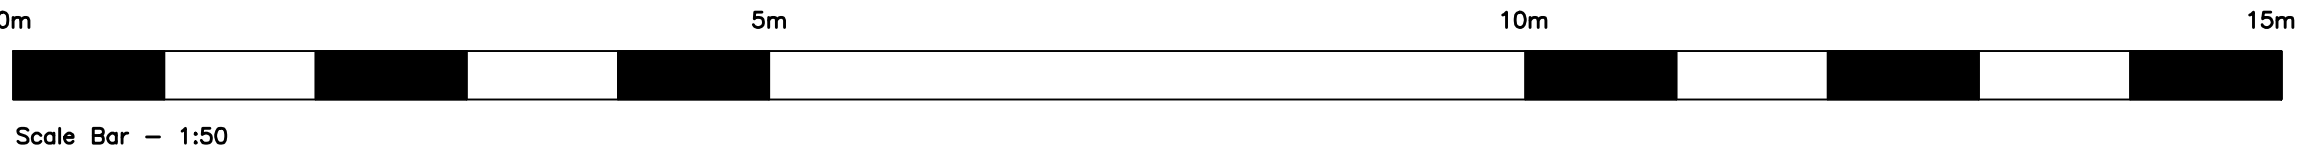

FRONT
EXISTING ELEVATIONS
Scale 1:100

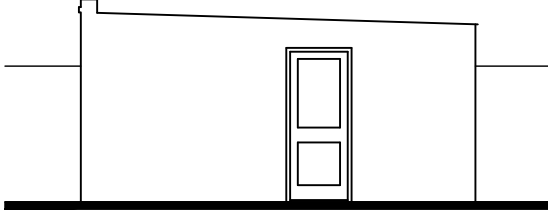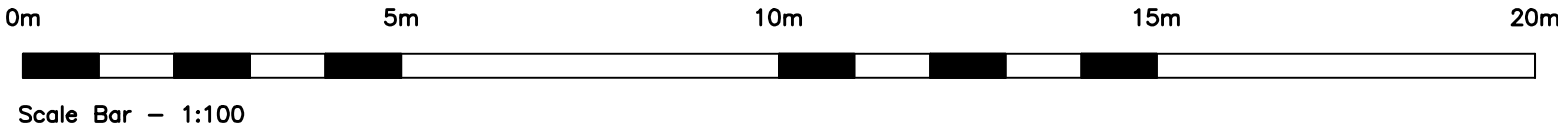


SIDE



No.50

REAR

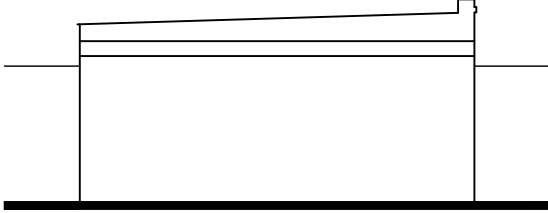

SIDE

ADCS
Architectural Design
Computer Services
30 Foxley Lane
Worthing
West Sussex
BN13 3AD
Tel: 01903 280701
E-mail:
adcs@sky.com

Client
MR M. SIMONS

Project **PROPOSED SIDE GARAGE
50 MILL LANE
RUSTINGTON
WEST SUSSEX BN16 3JN**

Drawing
**EXISTING FLOOR PLANS &
ELEVATIONS**

Scale **1:50 &
1:100 @ A1** Date **26.01.18** Drawn **TP**

Drawing No. Revision

1364/P01 A