


FRONT  
PROPOSED ELEVATIONS  
Scale 1:100




SIDE

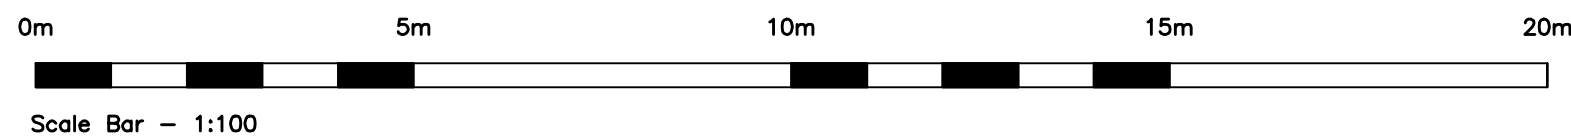


No.50

REAR


SCHEDULE OF MATERIALS  
WALLS - NEW BRICKWORK TO MATCH EXISTING  
ROOF - NEW CONCRETE ROOF TILES TO MATCH EXISTING  
GARAGE DOOR - ROLLER SHUTTER COLOUR WHITE  
DOUBLE DOORS - PVCU COLOUR WHITE  
RAINWATER GOODS - PVCu COLOUR BLACK TO MATCH EXISTING

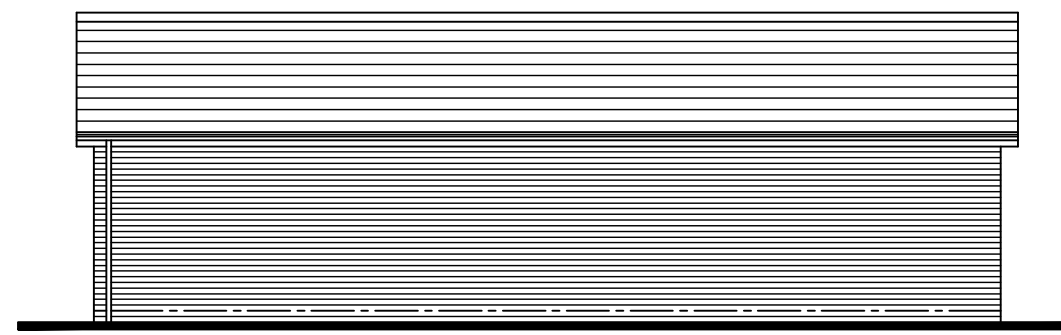


SIDE

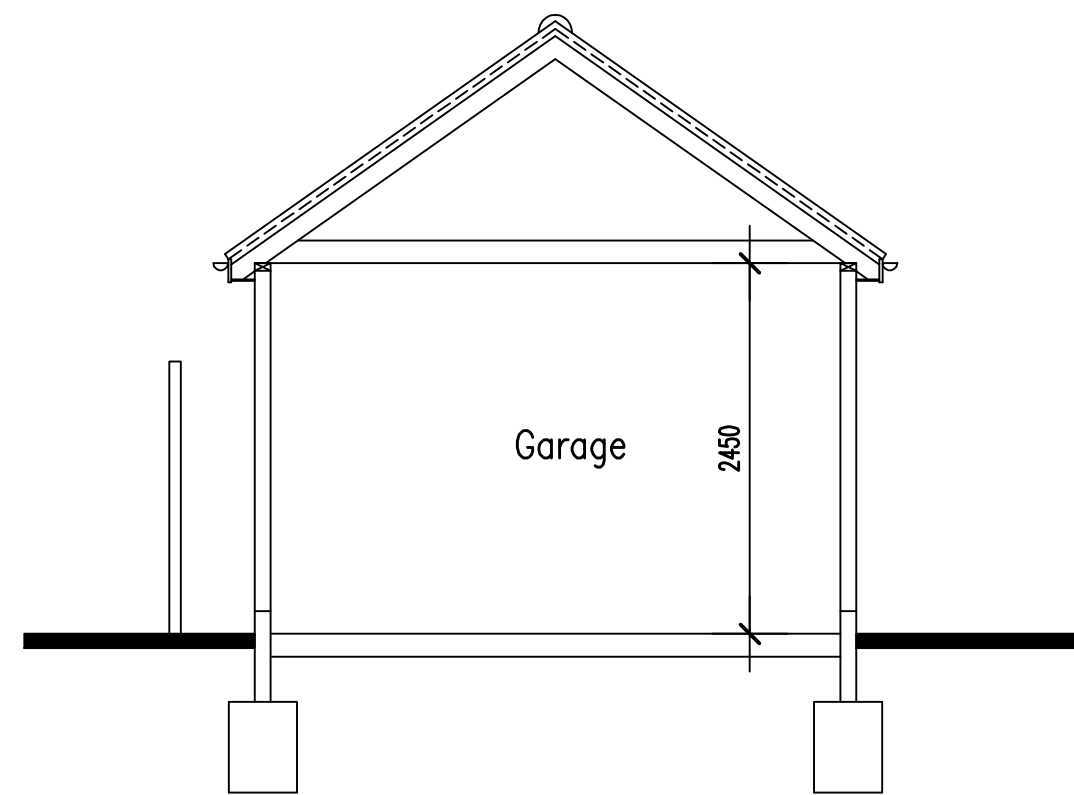


TYPICAL SECTION  
Scale 1:50

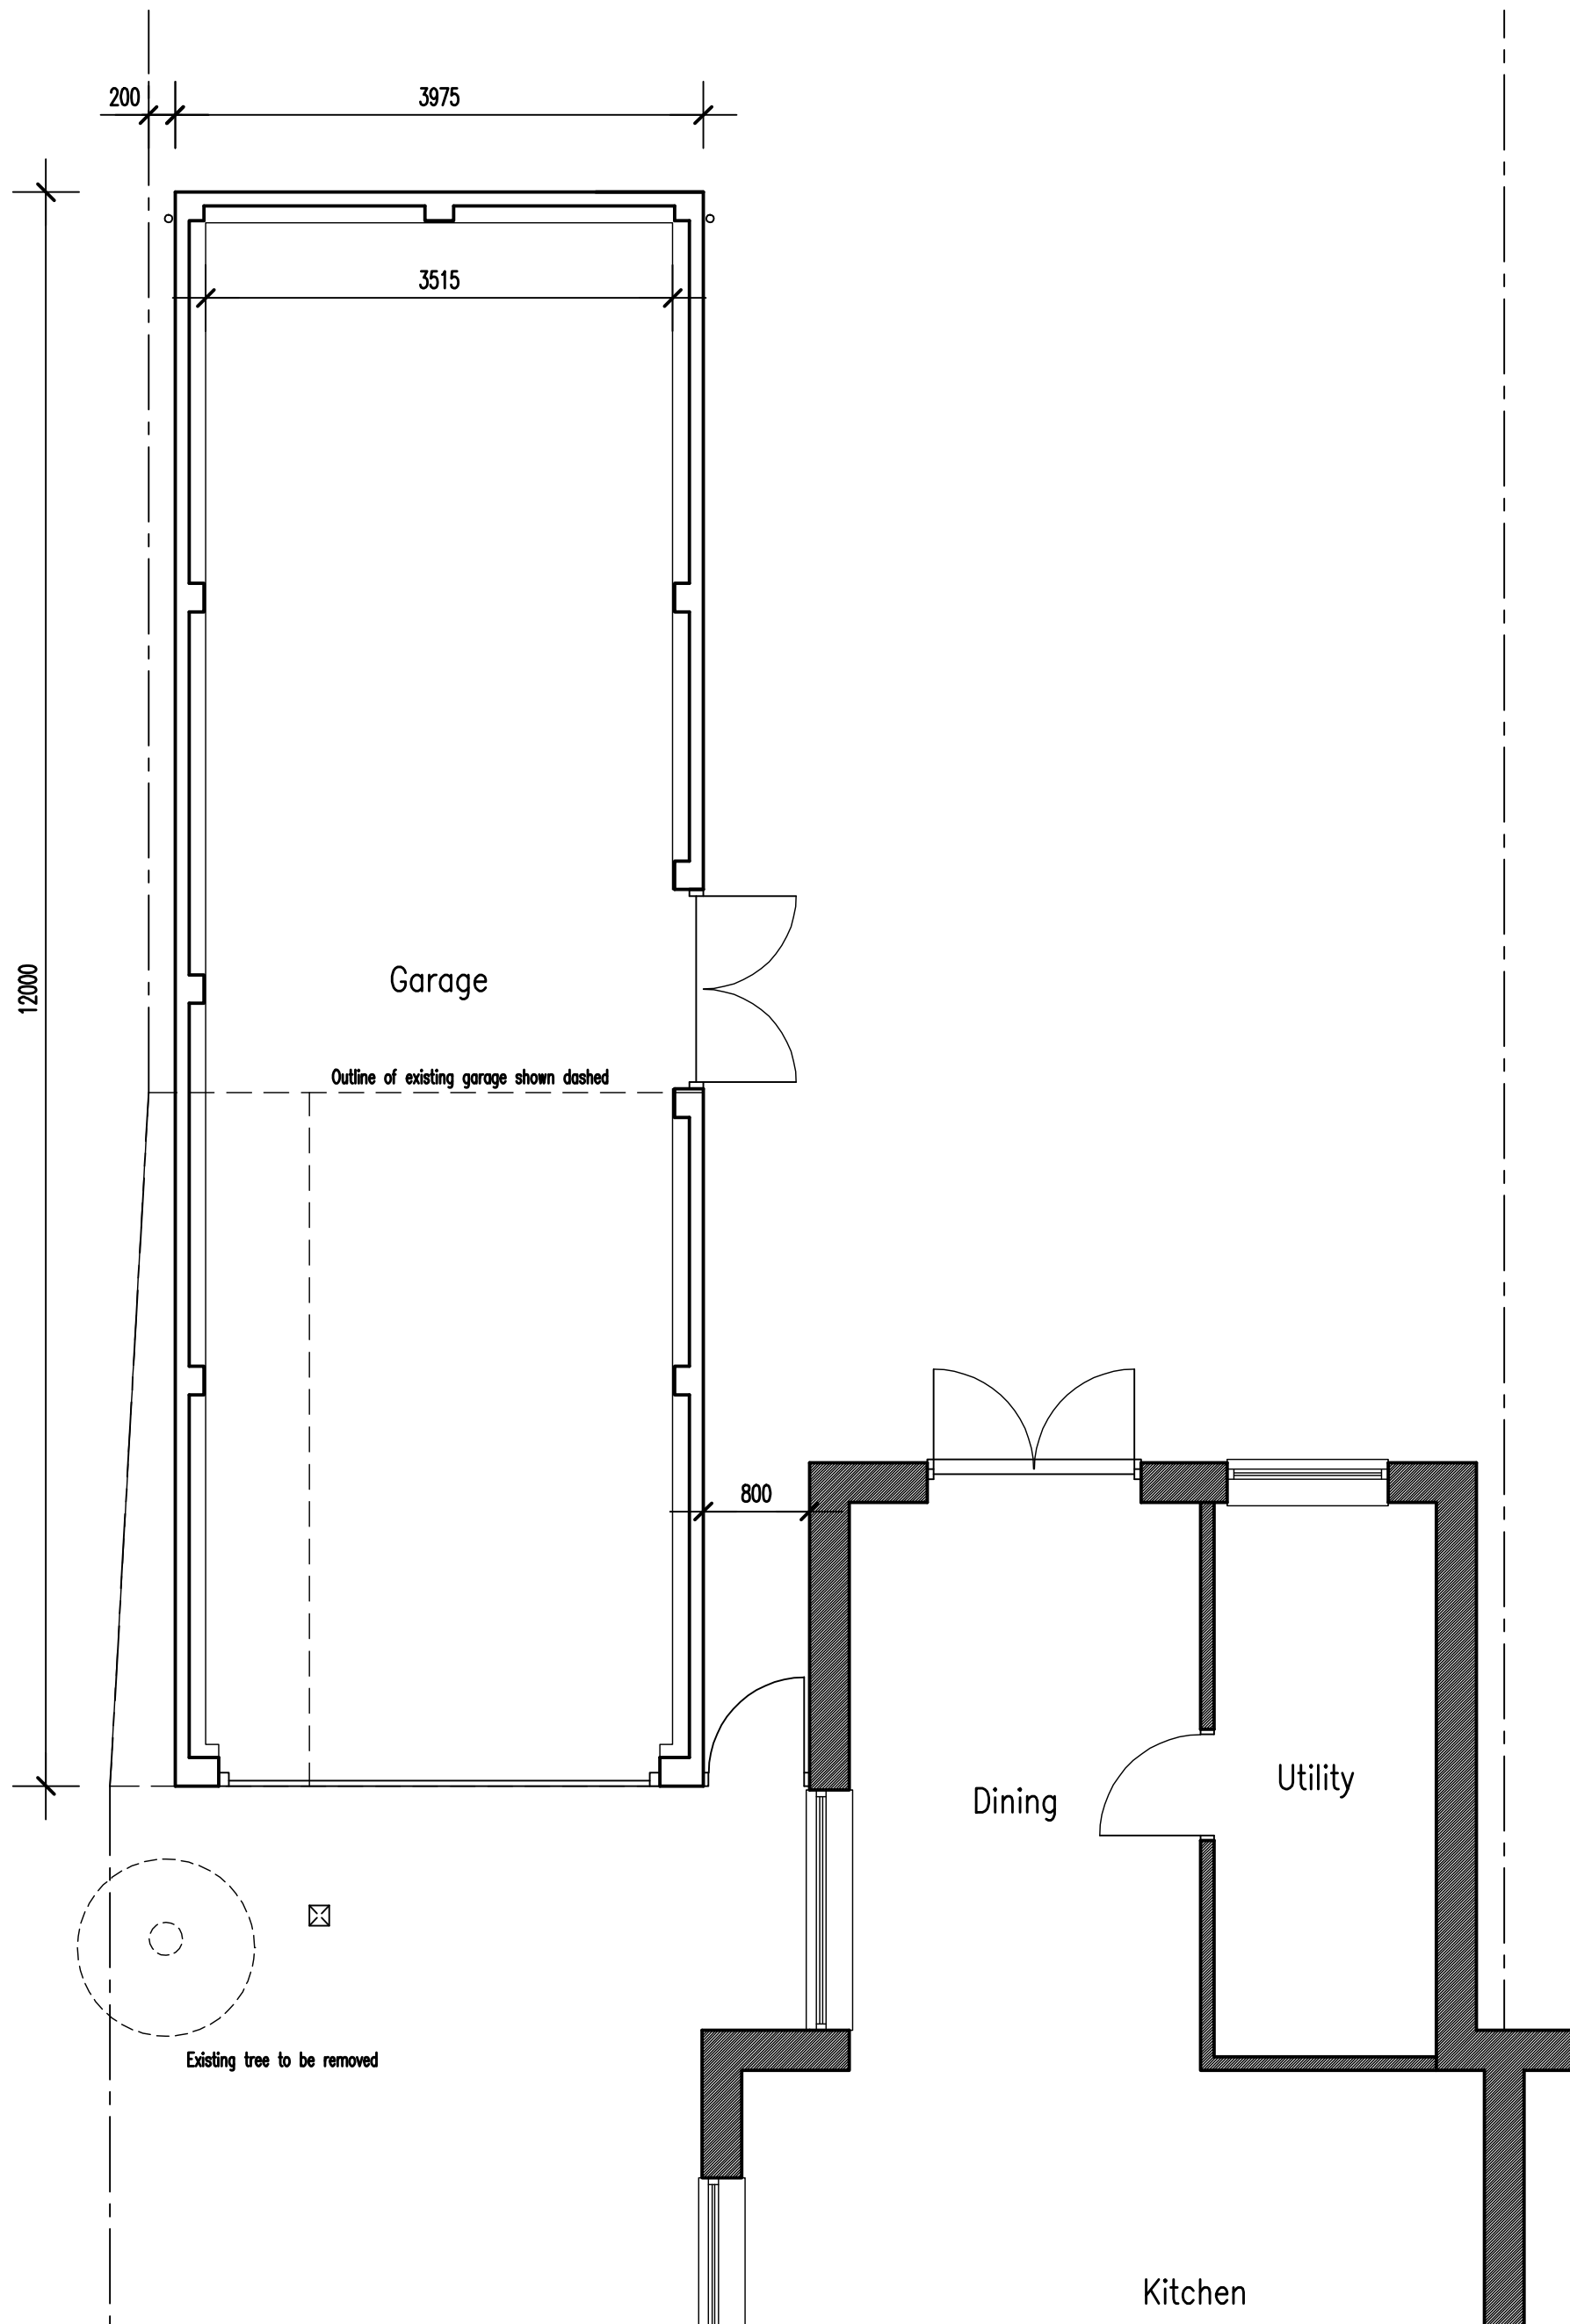

PROPOSED GROUND FLOOR PLAN  
Scale 1:50

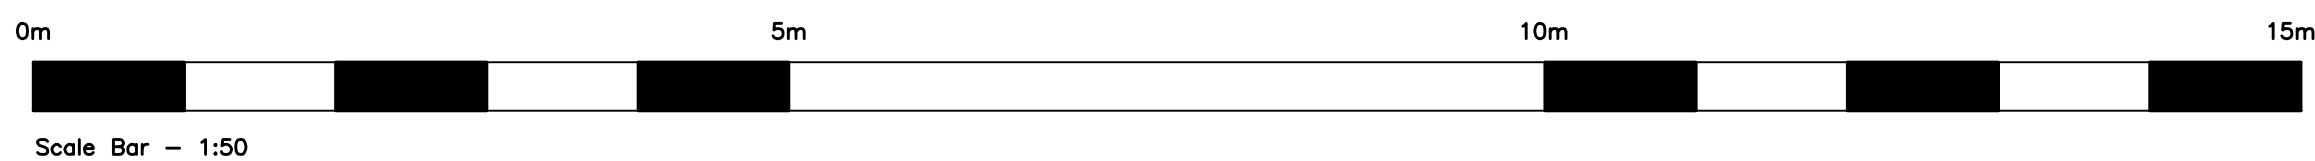

BLOCK PLAN  
Scale 1:500

 


The contractor should check all dimensions on site.  
It is the contractors responsibility to ensure compliance with Building Regulations.  
C.D.M. Regs. 2015. The Client is advised of his responsibilities to appoint a Planning Supervisor under these Regs.  
All works to comply with the C.D.M. Regs. 2015.  
The Party Wall Act. 1996 The property owner is advised of the requirements of the Act, & the requirement to serve a Party Wall Notice on any adjoining owners as required under the act.

REVISIONS:  
A. 02.02.18 Double doors repositioned.



LOCATION PLAN  
Scale 1:1250

 

Information supplied based on Promap.  
All dimensions and distances subject to an accurate site survey being undertaken.

ADCS

Architectural Design  
Computer Services

30 Foxley Lane  
Worthing  
West Sussex  
BN13 3AD  
Tel: 01903 280701  
E-mail:  
adcs@sky.com

Client  
MR M. SIMONS

Project  
PROPOSED SIDE GARAGE  
50 MILL LANE  
RUSTINGTON  
WEST SUSSEX BN16 3JN

Drawing  
PROPOSED FLOOR PLANS &  
ELEVATIONS

Scale  
1:50 &  
1:100 @ A1

Date  
26.01.18

Drawn  
TP

Drawing No.  
1364/P02

Revision  
A