




PROPOSED ELEVATIONS 1:100@ A2

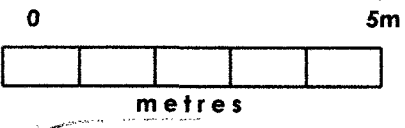

SIDE (w)

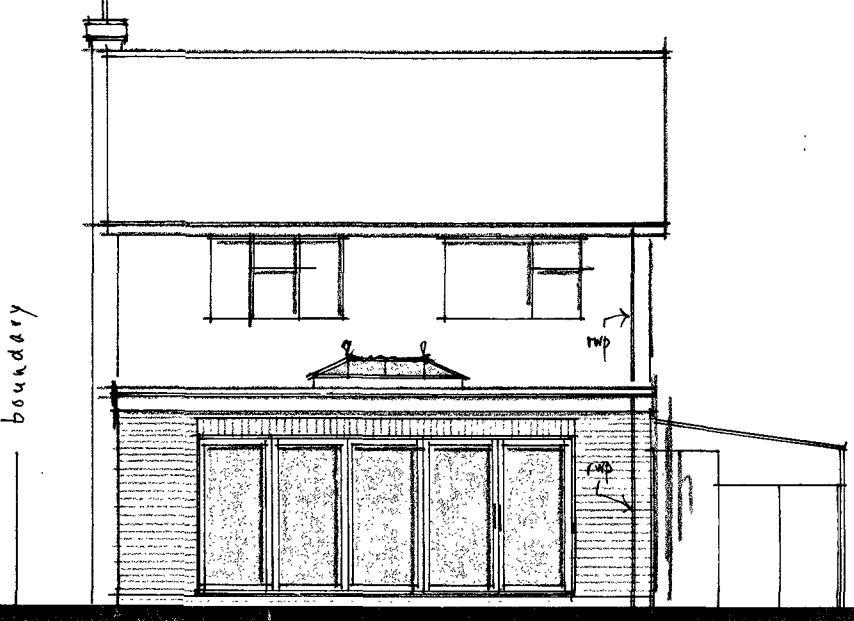

REAR (n)

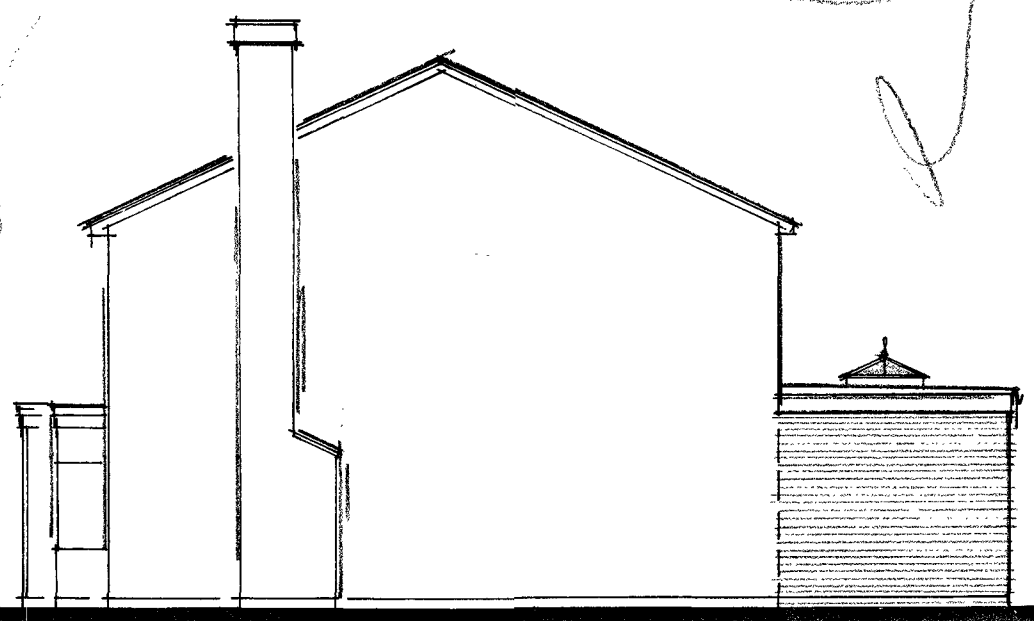


SIDE (e)


SCHEDULE OF FINISHES

ELEVATIONS	-	face brickwork
WINDOWS	-	grey powder coated aluminium or white PVCu plastic
ROOF	-	high performance felt or composite GRP to flat roof
EAVES	-	white PVCu and double glazed
R/W GOODS	-	white square line Floplast guttering with 63mm diameter downpipes

THE CONTRACTOR IS TO PROVIDE SAMPLES FOR APPROVAL BY THE CLIENT AND THE LOCAL PLANNING AUTHORITY WHERE REQUIRED.

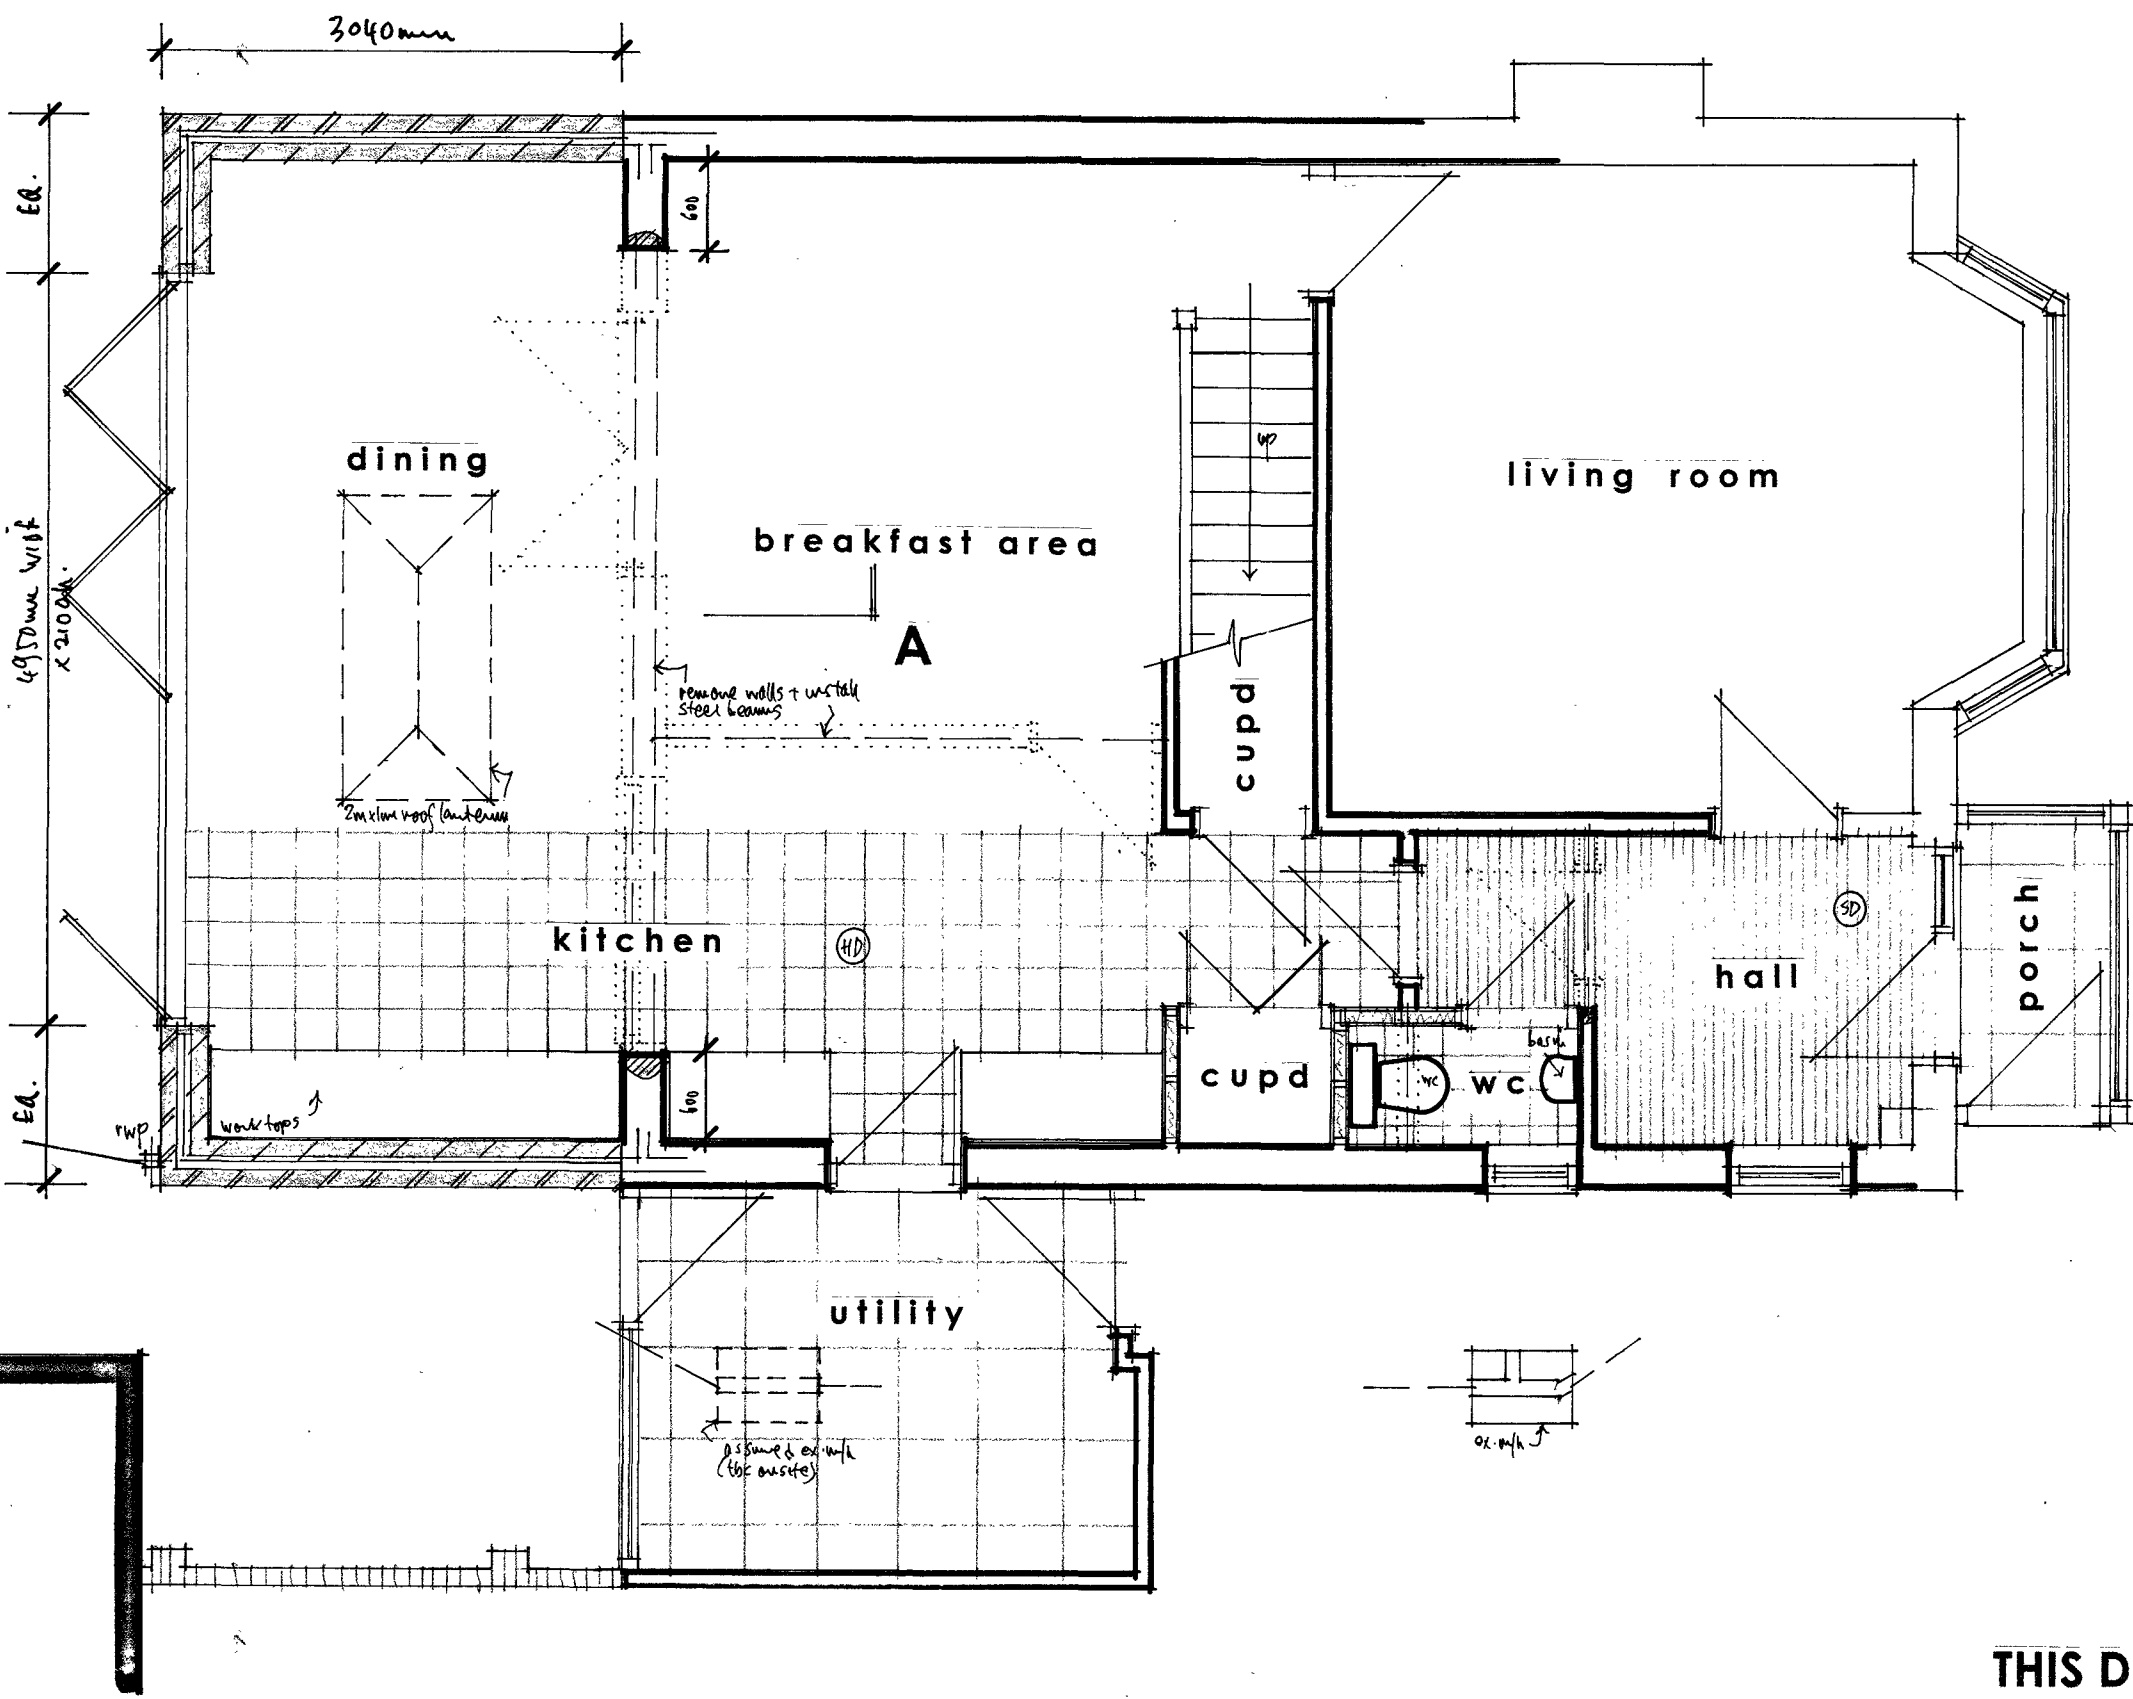

GROUND FLOOR PLAN 1:50 @ A2

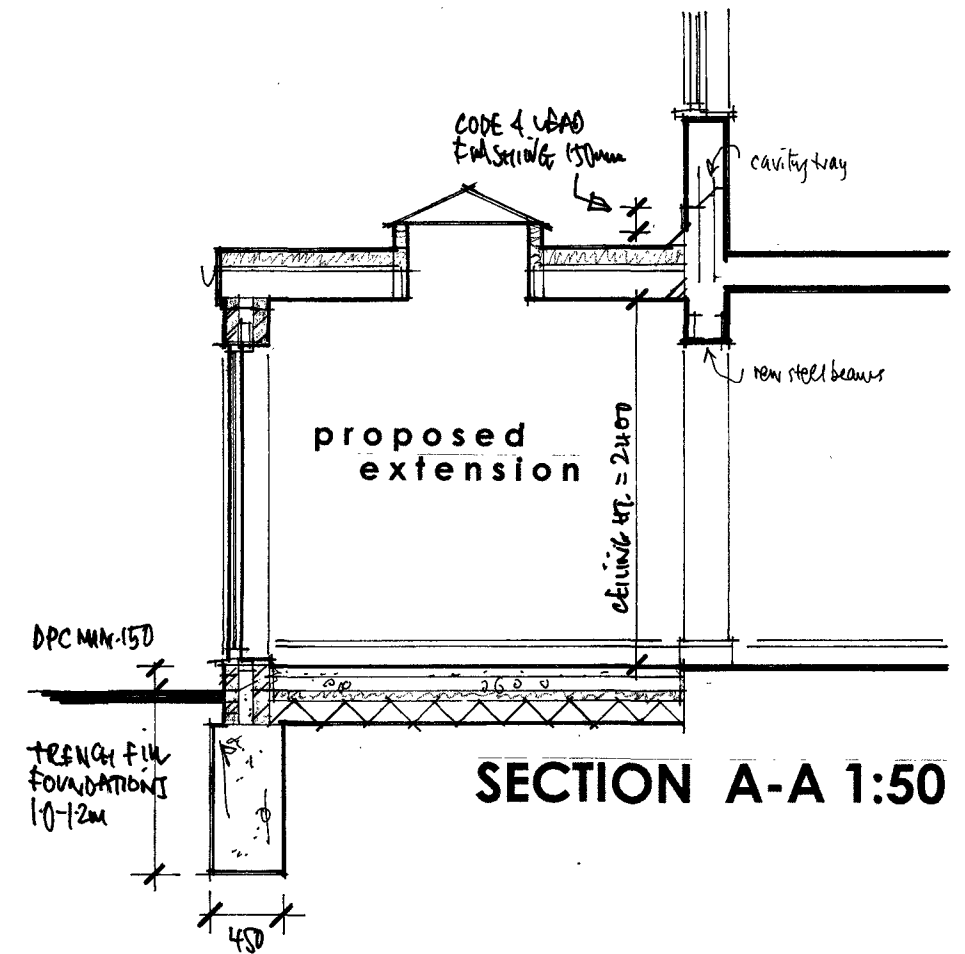

THIS DRAWING TO BE READ IN CONJUNCTION WITH STRUCTURAL ENGINEERS DETAILS & CALCULATIONS

Figured dimensions to take precedence over scaled dimensions. The contractor is to verify all dimensions on site before commencing any works.

Any discrepancies whatsoever to be brought to the attention of the client immediately.

The copyright of this drawing is reserved and the drawing must not be disclosed without authority.

Project
15 THE MARTLETS, RUSTINGTON

Proposed single storey rear extension

Client
Mr & Mrs Weeks

Drawing no. **RT/TM/03**

Scale **AS SHOWN** Date **Jan 2020**

Drawn By **WG**

WAYNE GANDER MCIAT
Chartered Architectural Technologist
98 Durrington Lane
WORTHING
West Sussex
BN13 2RQ
Tel/Fax 01903 694817
Email - waynegander08@gmail.com