


PROPOSED REAR ROOF ALTERATION TO FORM GABLE END AND ATTIC ROOM AT: 1, MERTON AVENUE, RUSTINGTON.

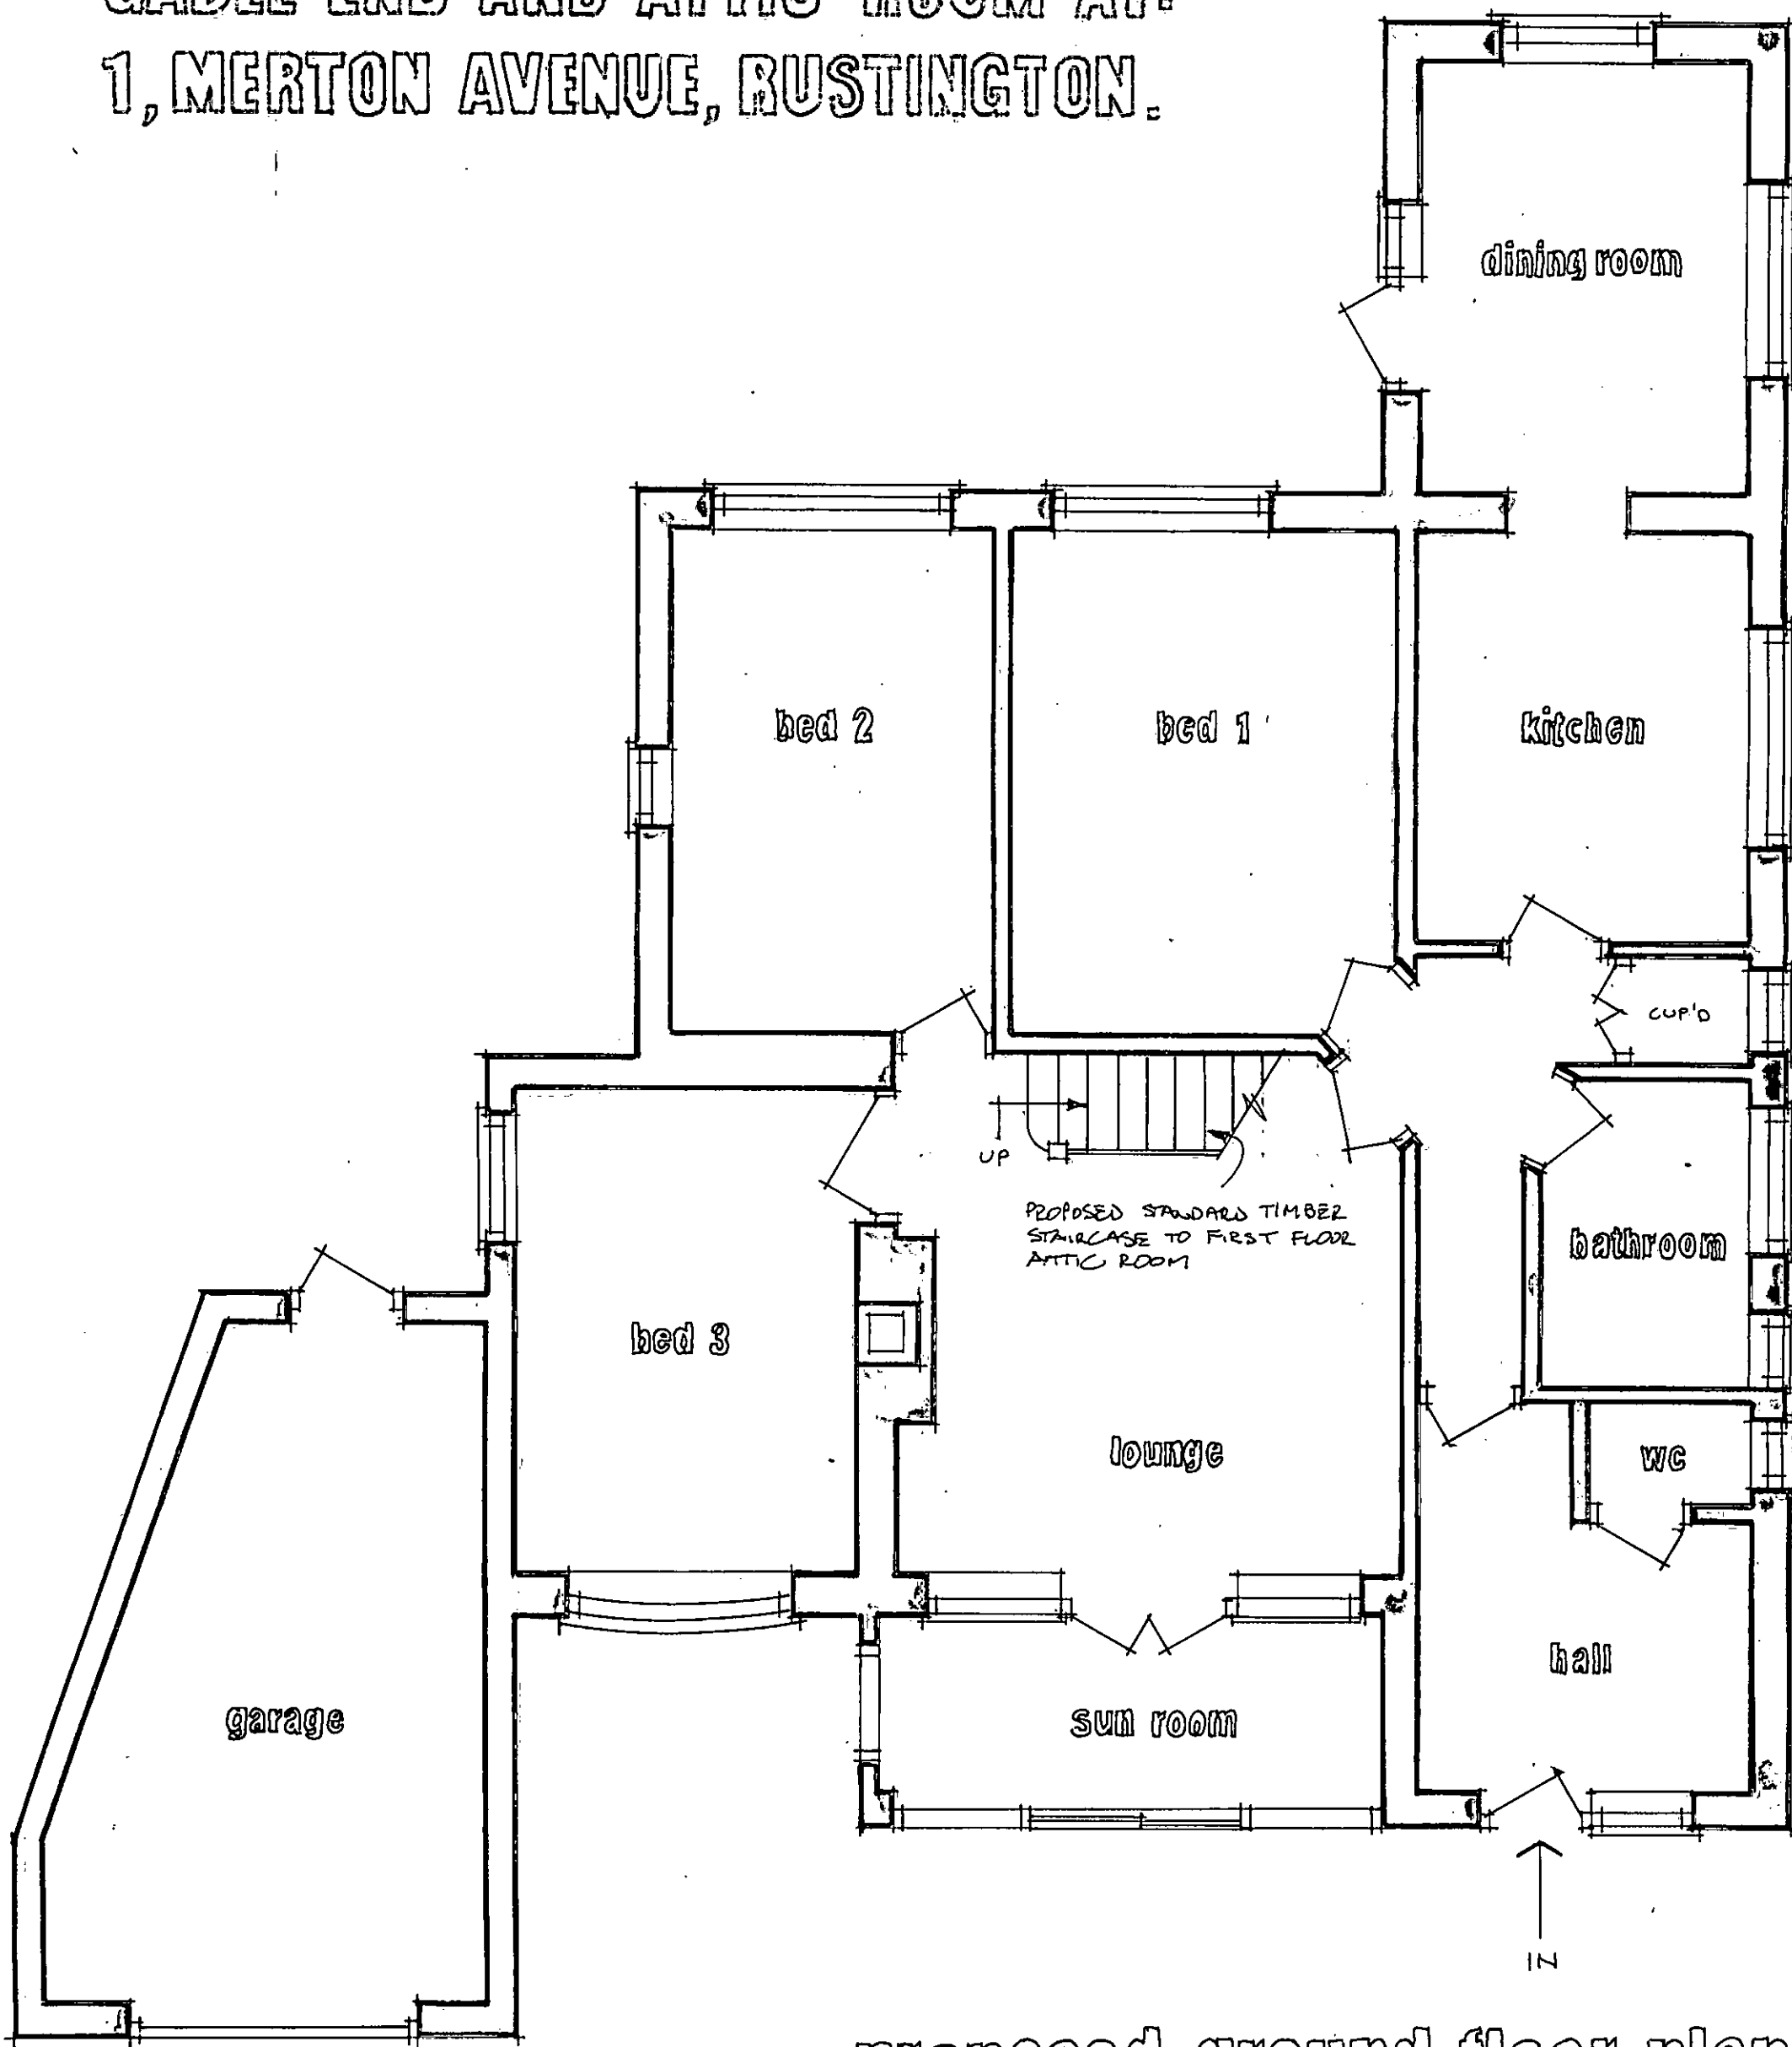

proposed ground floor plan

(AS EXISTING, EXCEPT FOR INSTALLATION OF NEW STAIRCASE)

scale 1:50