



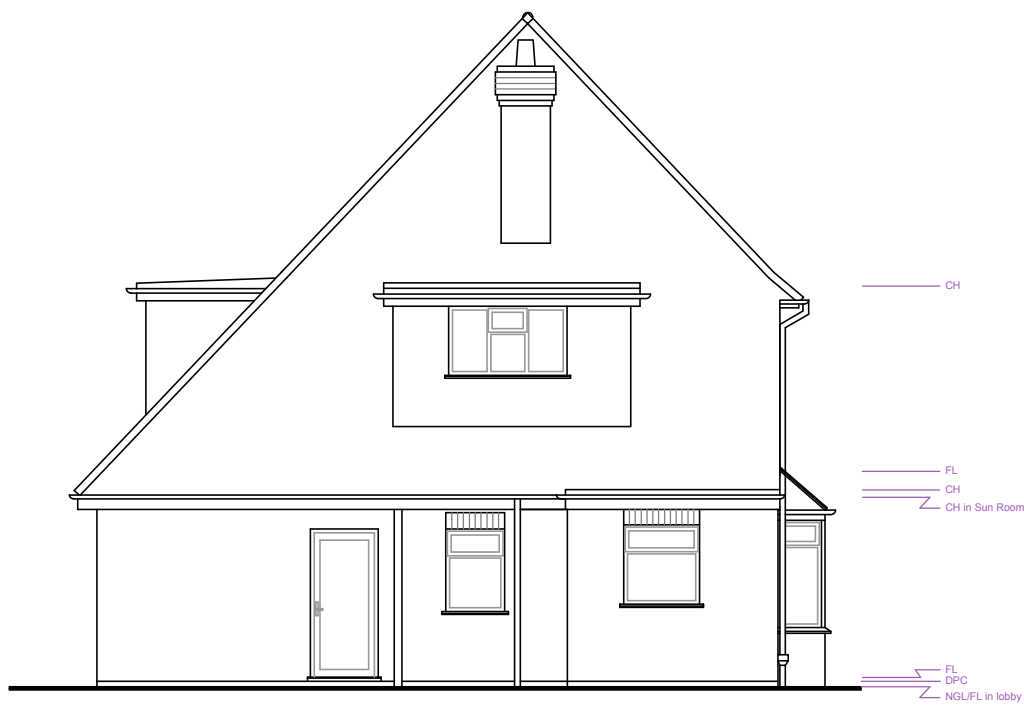

East Elevation –
(Side) 1:100




North Elevation –
(Rear) 1:100

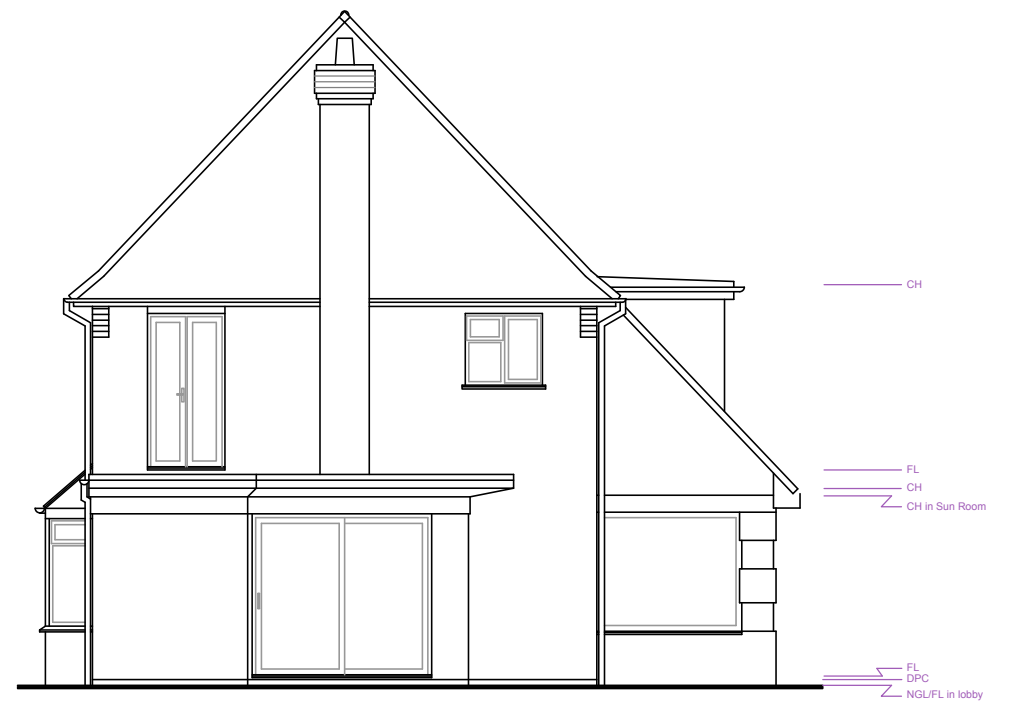


West Elevation –
(Side) 1:100





South Elevation –
(Front) 1:100

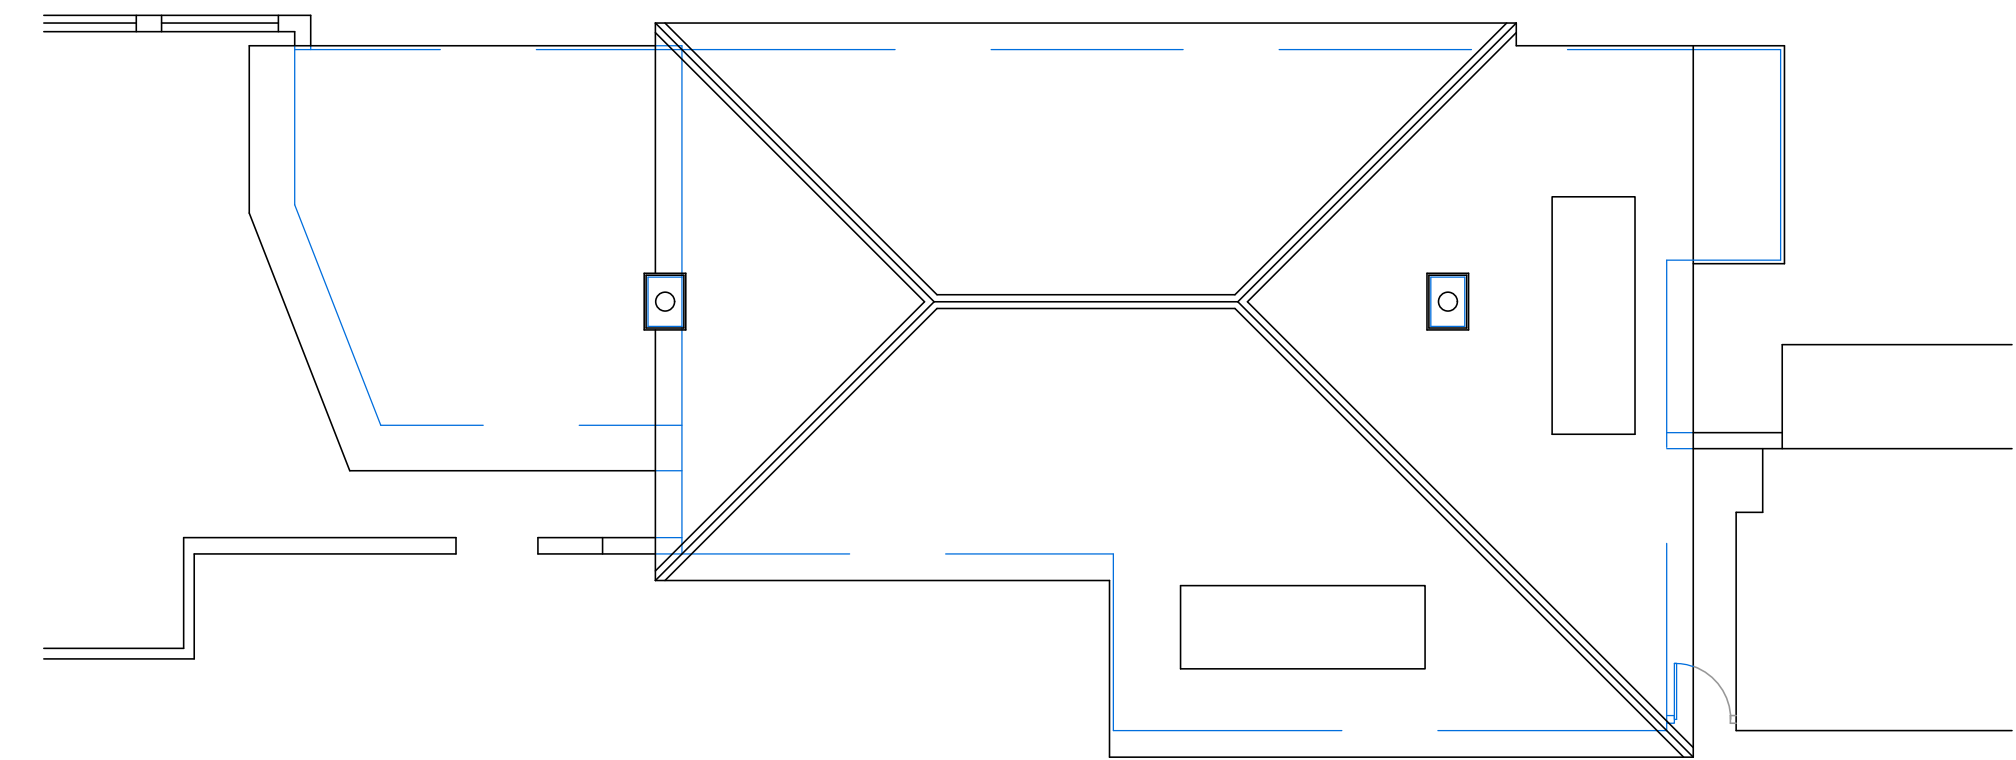

Roof Plan
1:100

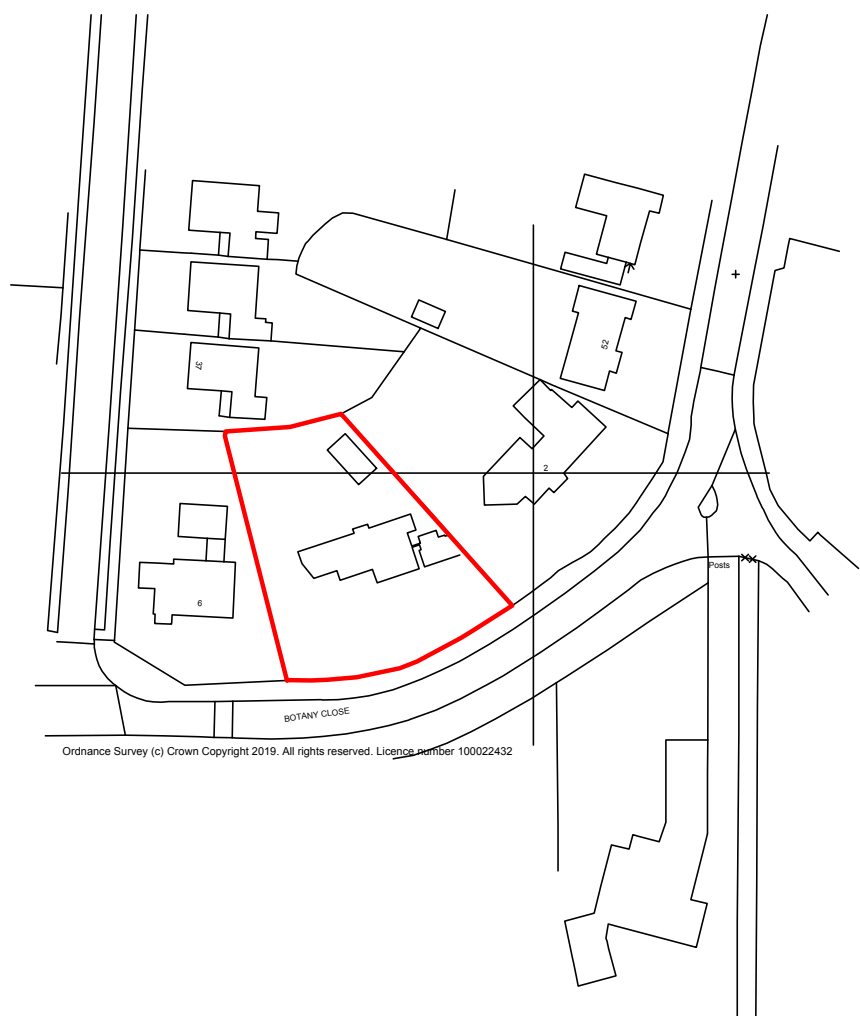

Location Plan
1:1250

 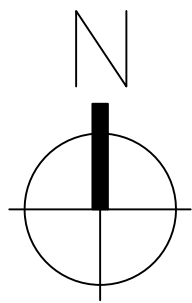

This drawing is the property of Fuller Associates and is not to be copied, reproduced, retained or disclosed to any unauthorised person either wholly or in part without prior consent. Do not scale from this drawing except for Planning purposes. Use all figured dimensions only. All figured dimensions to be checked on site prior to construction. All discrepancies, errors and omissions to be reported to Fuller Associates prior to construction. Layout and dimensions existing building to be checked on site.

Chartered Surveyors • Architectural Design

FULLER
ASSOCIATES

10-11 The Parade, Willowhayne Crescent,
East Preston, West Sussex BN16 1NS

tel: 01903 774754

email: architectural@fuller-associates.co.uk
www.fuller-associates.co.uk

Job Title
Smugglers, Botany Close

Client
Mr & Mrs Wheller

Drawing Name
Elevations, Roof Plan and Location Plan -
Existing

Drawing Status
Planning

Drawn by KW Date Oct 19

Checked by Date Oct 19

Drawing Scale
1:100 at A1

Drawing No Status Revision
93043/ 02 A