




SCALE 1:50

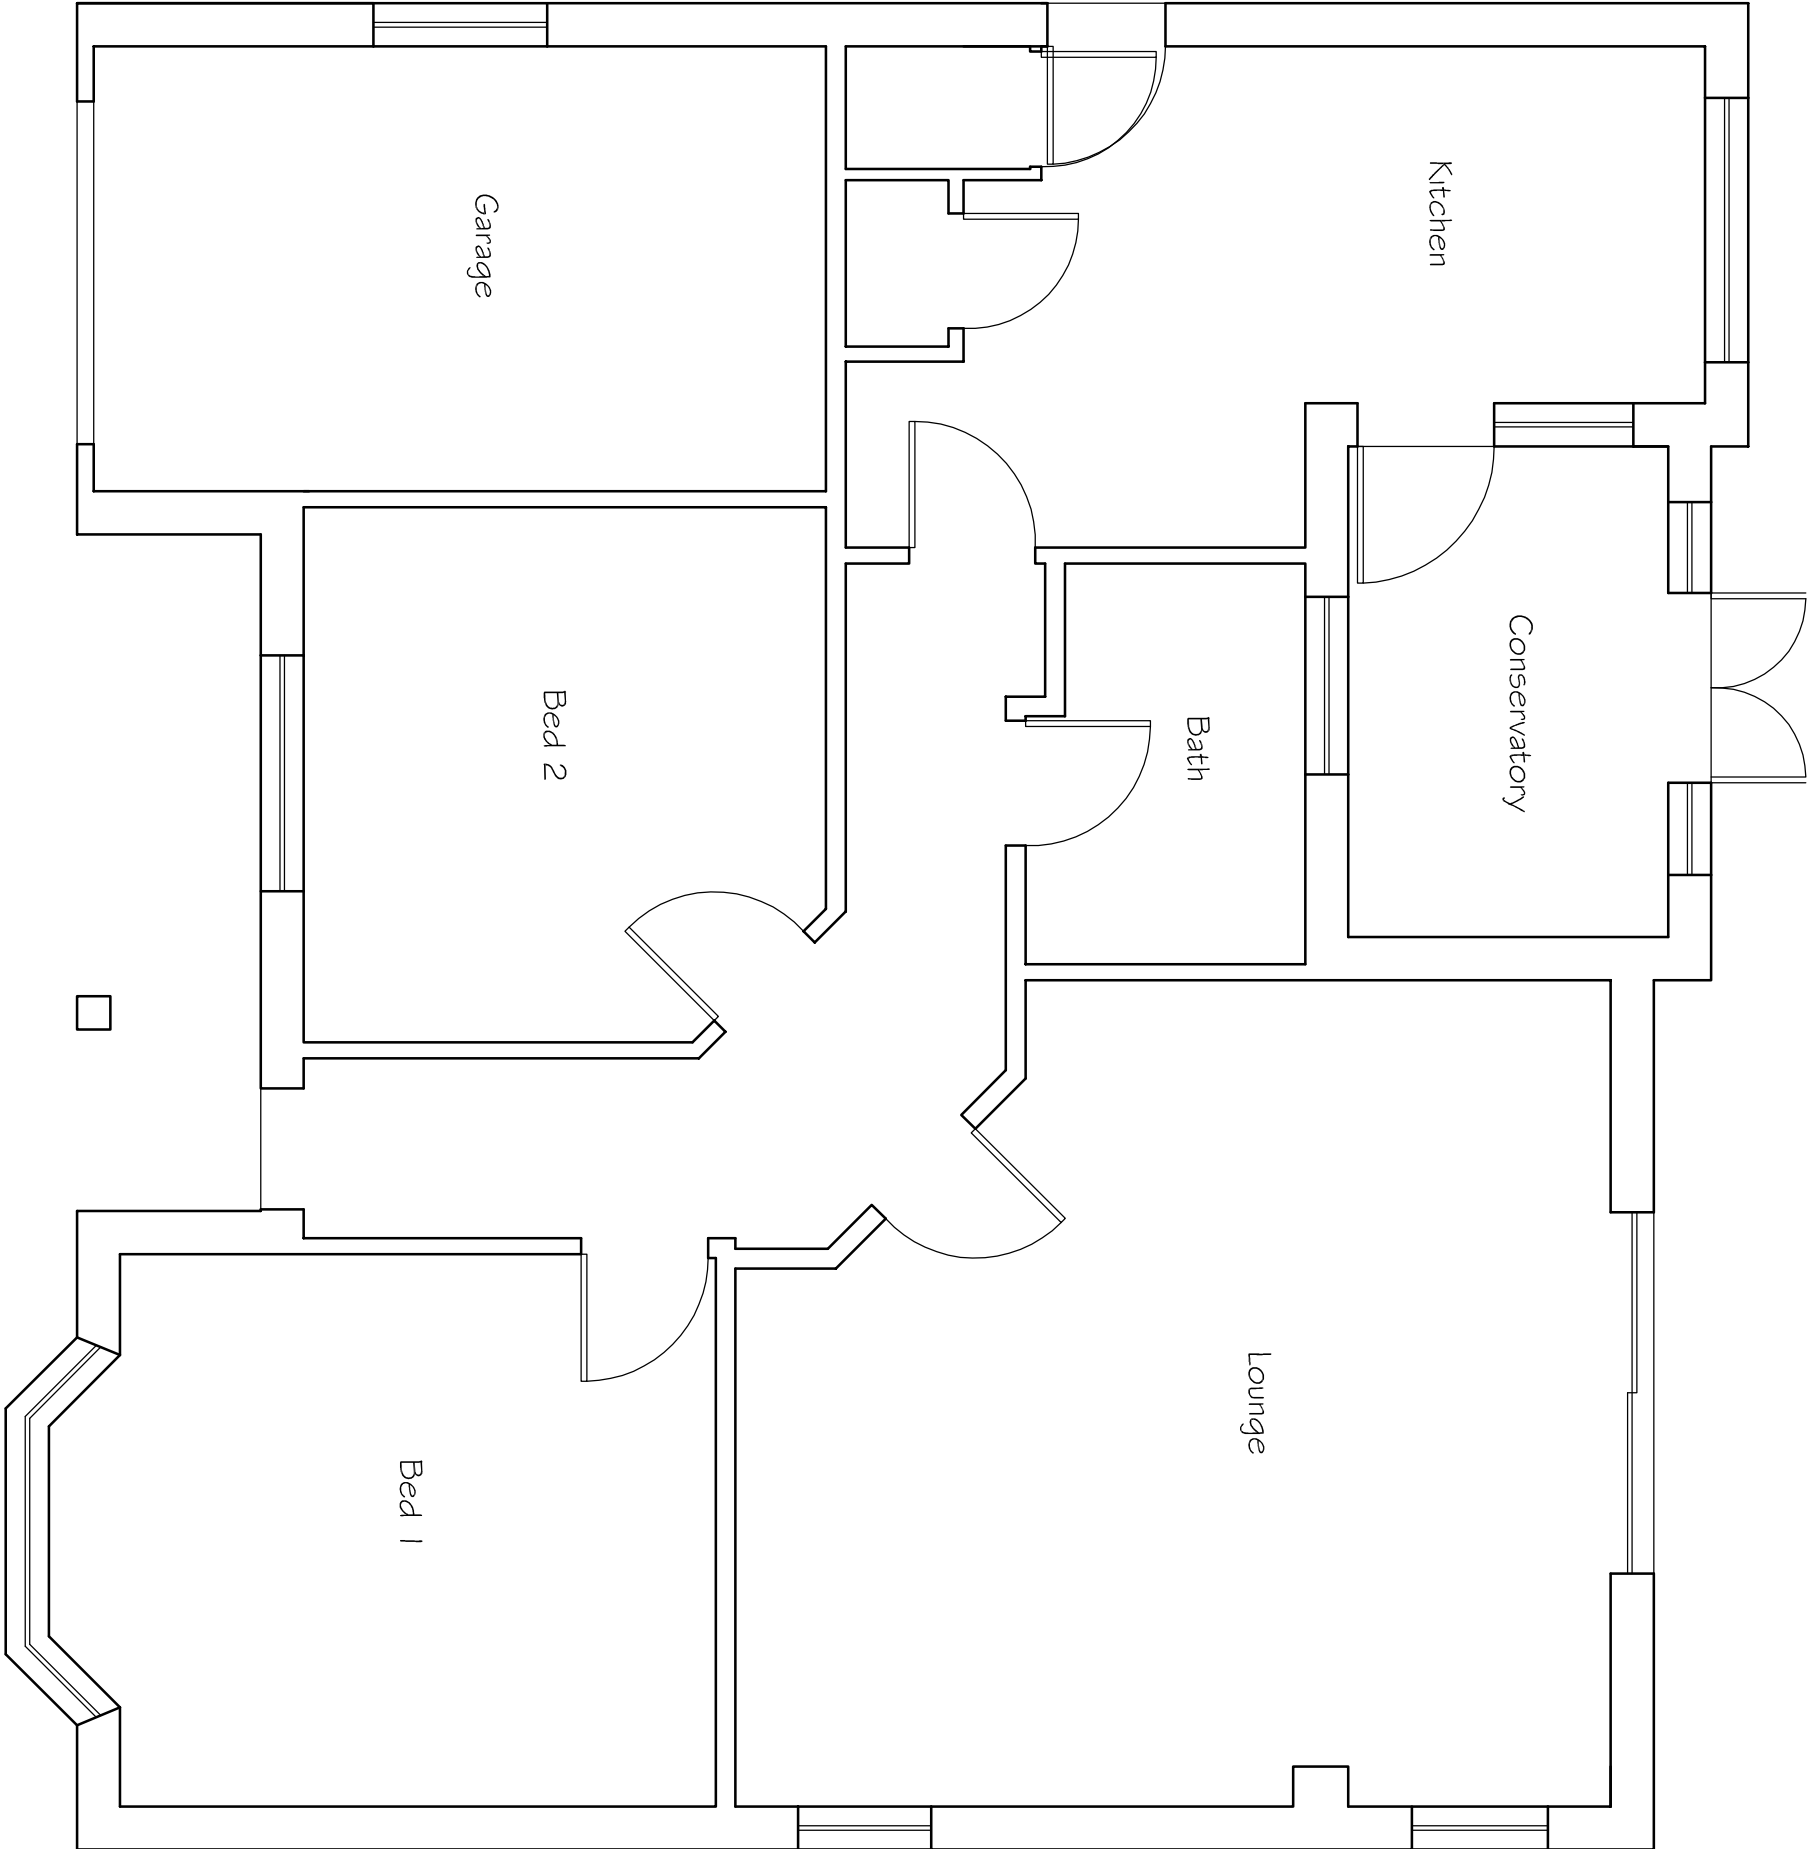


Existing Ground Floor Plan

 


SCALE 1:100

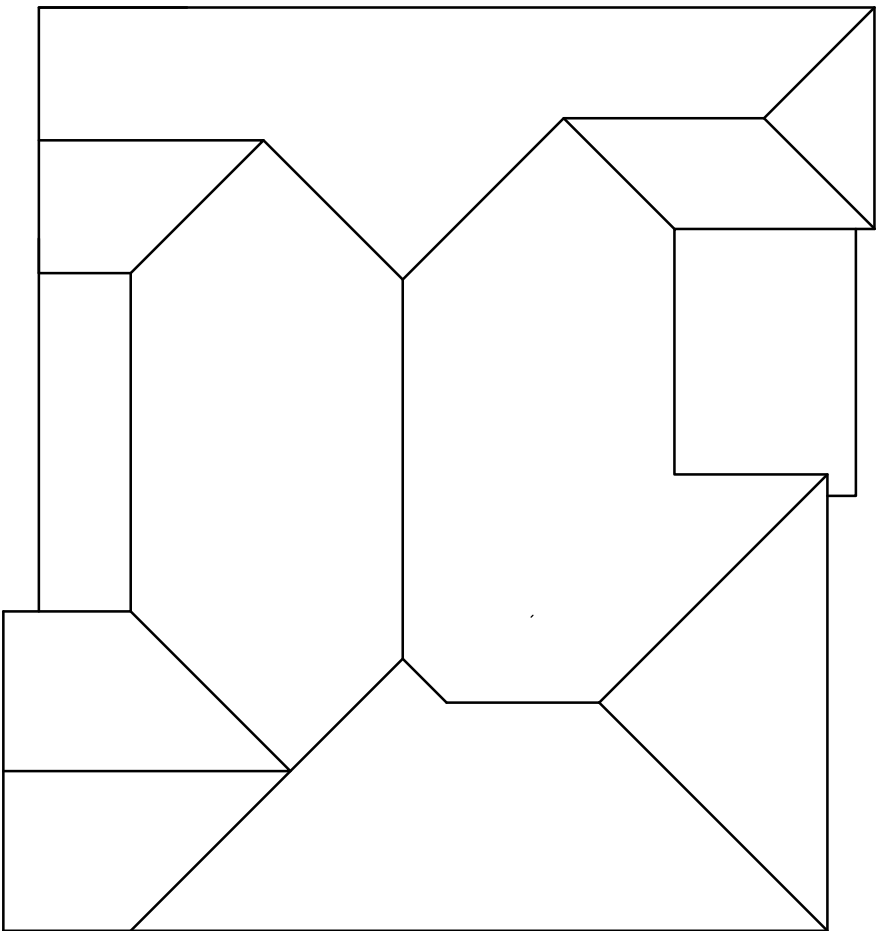


Existing Roof Plan

 


SCALE 1:100

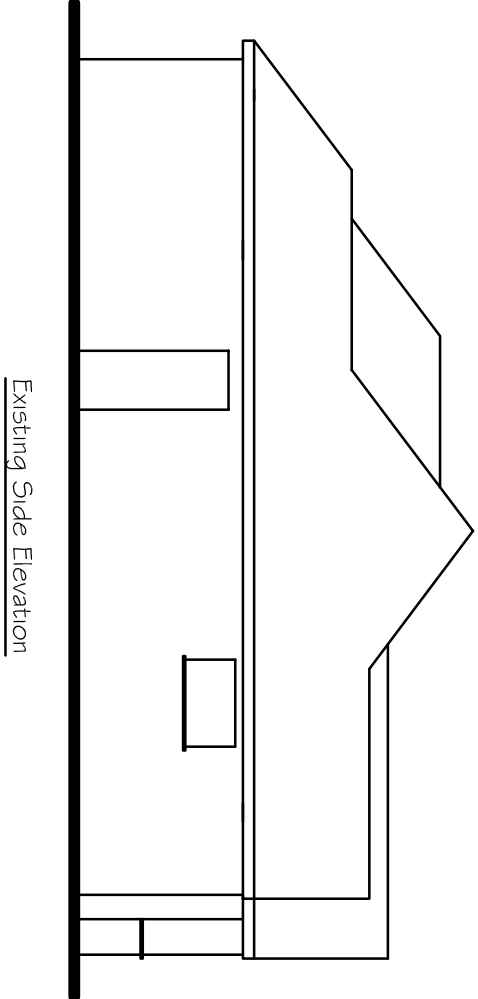


Existing Side Elevation

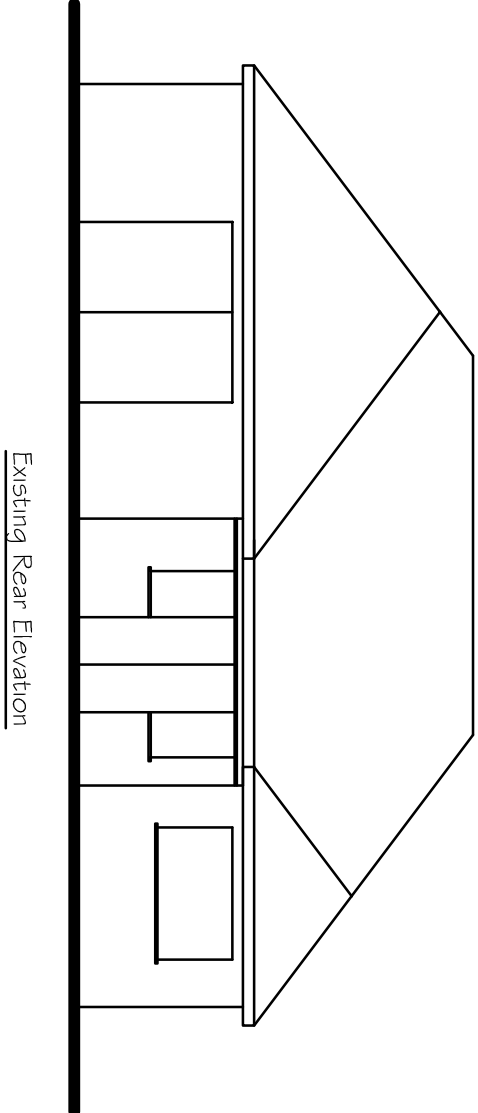

Existing Rear Elevation

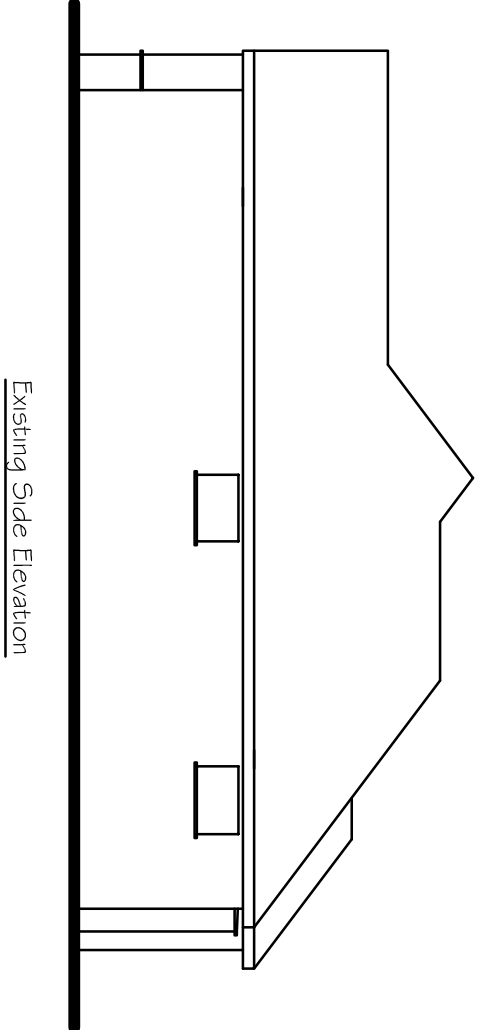

Existing Side Elevation

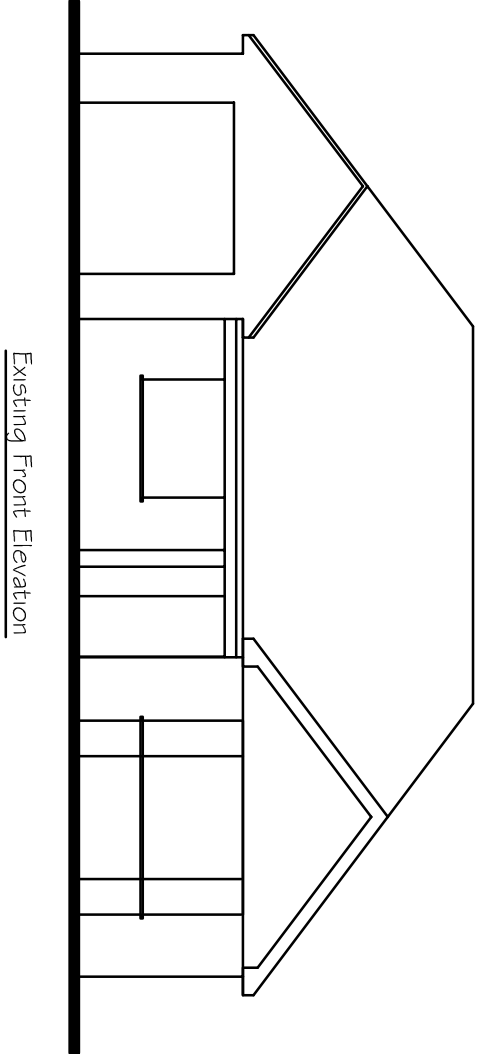

Existing Front Elevation

Tony Rogers
Building Consultants

Address: 40 Dawn Crescent, Upper Beeding
West Sussex, BN44 3WH
Telephone: 01903 815225 Fax: 01903 815225

Rev.	Date	Revision Description

Client: Mr & Mrs Sopp

Address: 11 Broadmark Way
Rustington
West Sussex
BN16 2EY

Project: Proposed extension &
room in roof with hips to
gables and rear dormer

Scale: 1:50 1:100
Paper Size A1

Date: July 2014

Drawing No: 14/950/01

Drawn By: AMR

Revision: