




SCALE 1:50

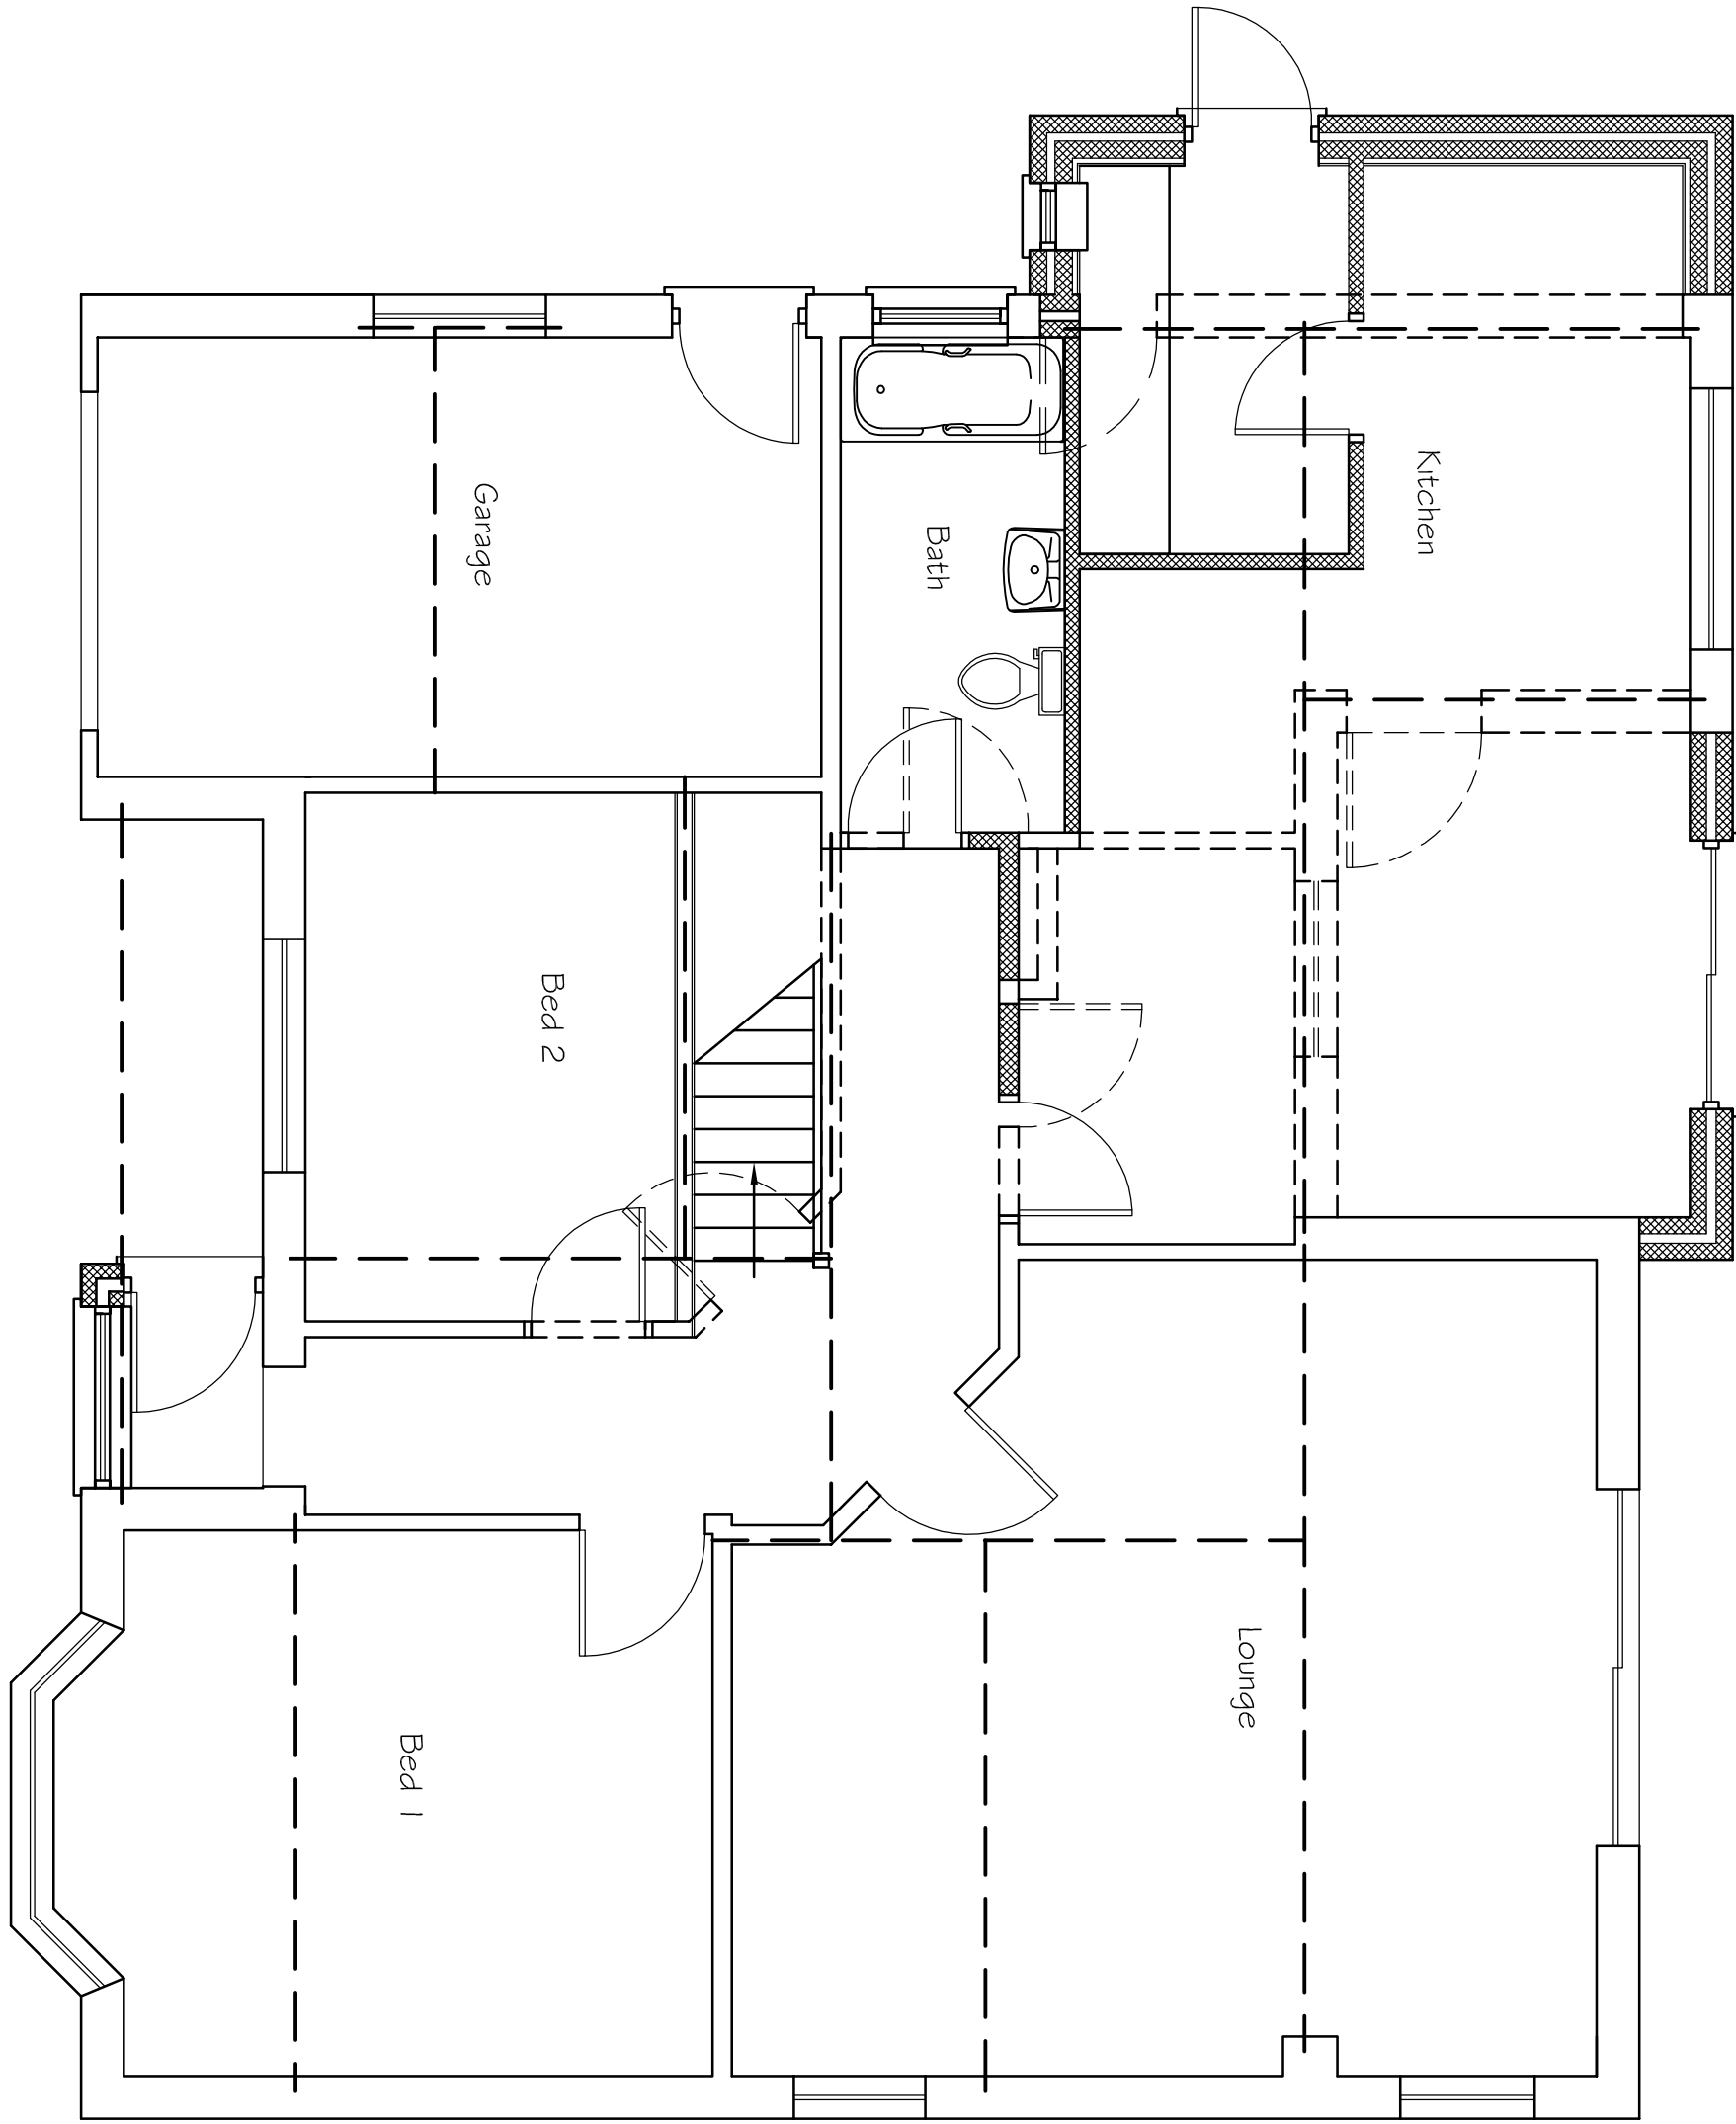


Proposed Ground Floor Plan

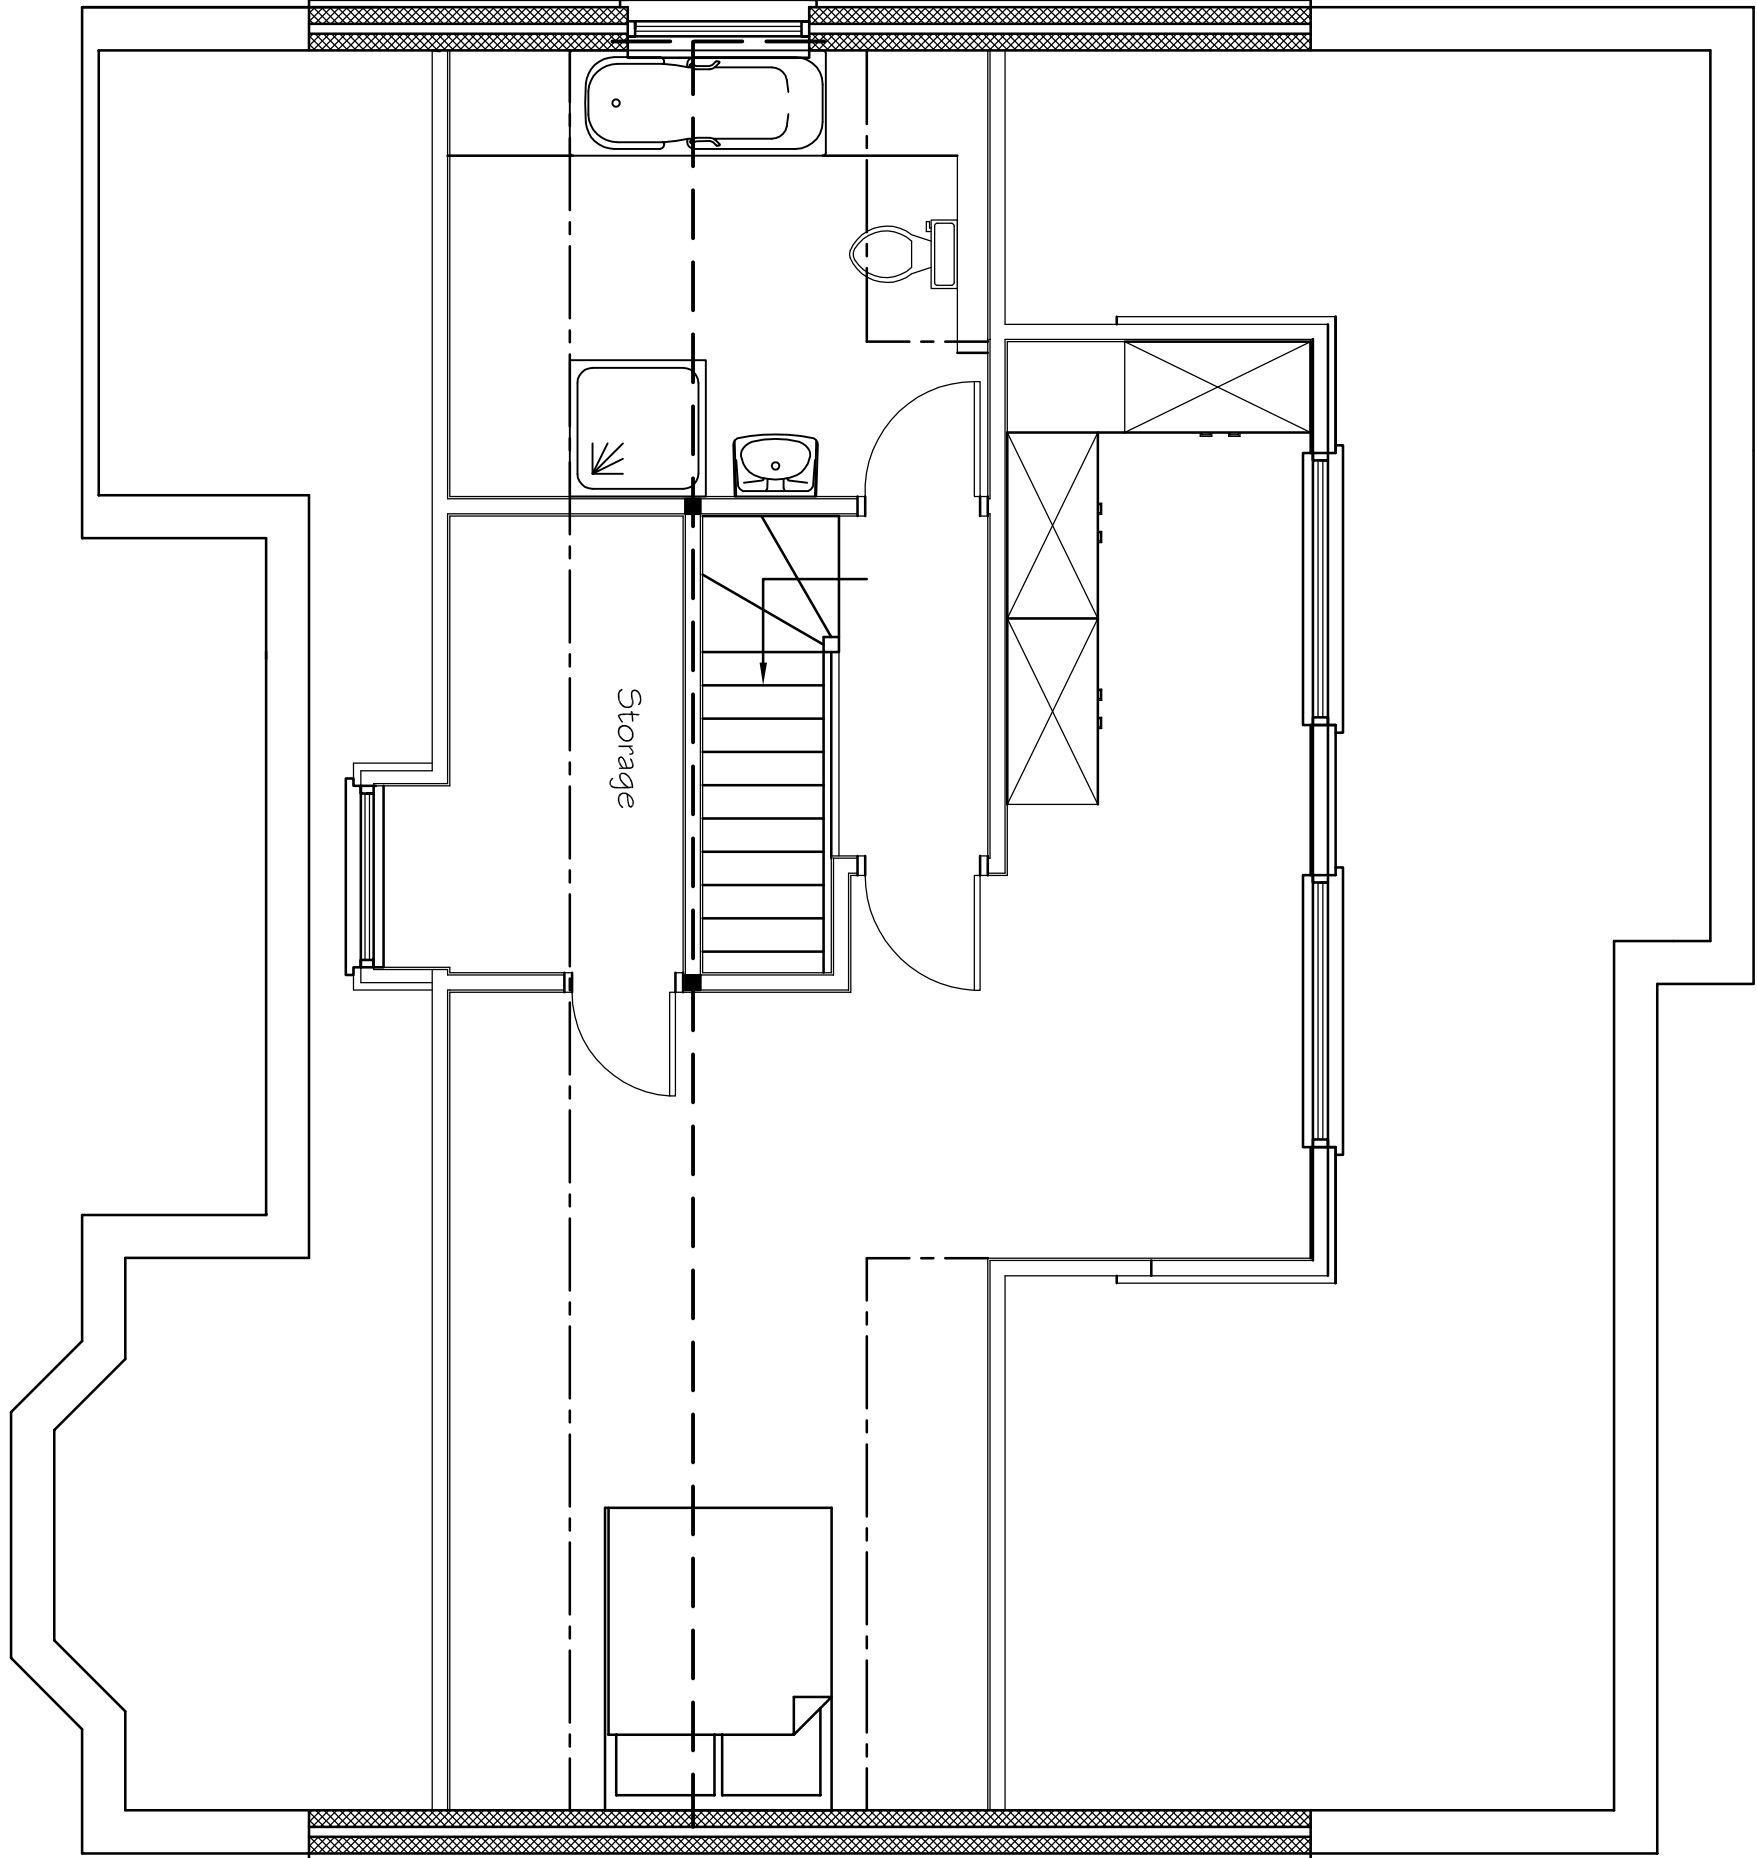


Proposed First Floor Plan

 


SCALE 1:100

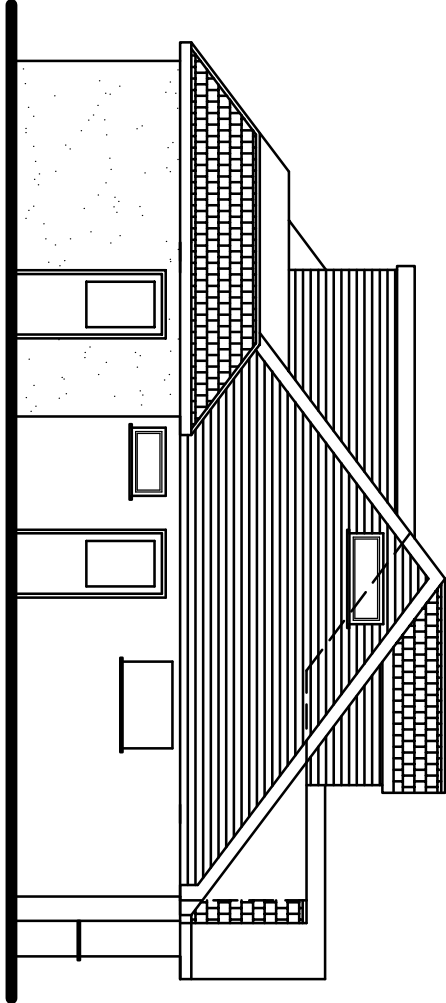


Proposed Side Elevation

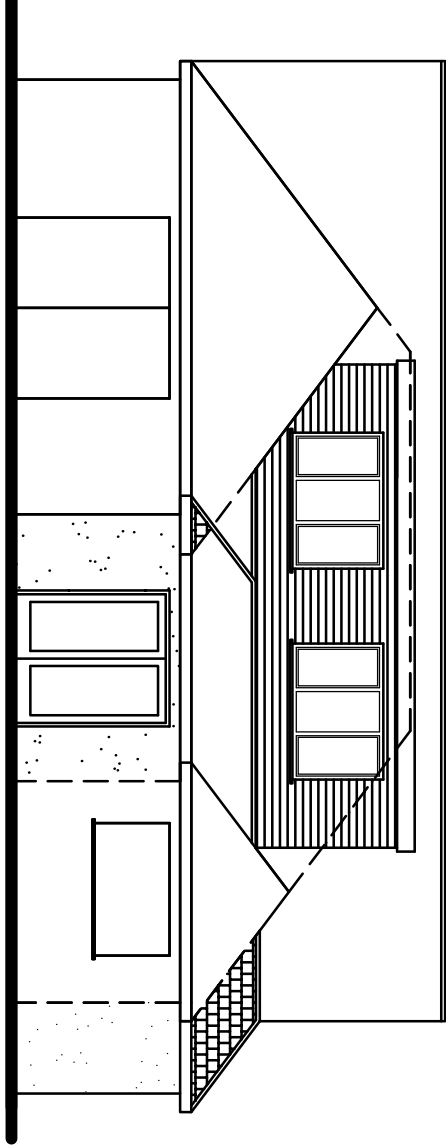


Proposed Rear Elevation

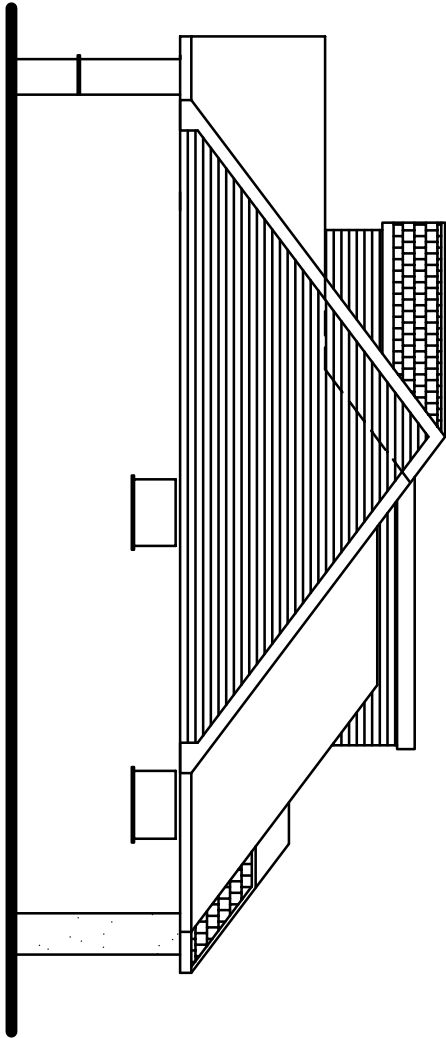


Proposed Side Elevation

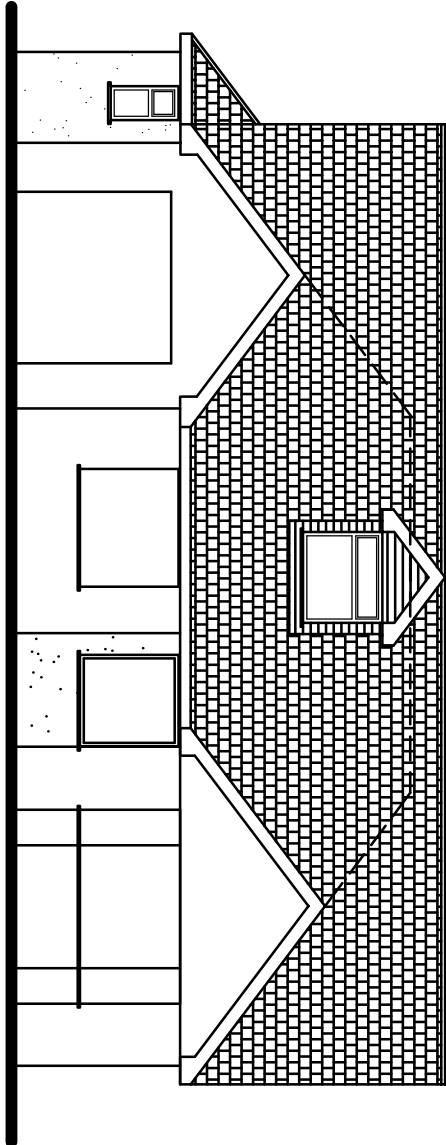

Proposed Front Elevation

 

SCALE 1:100

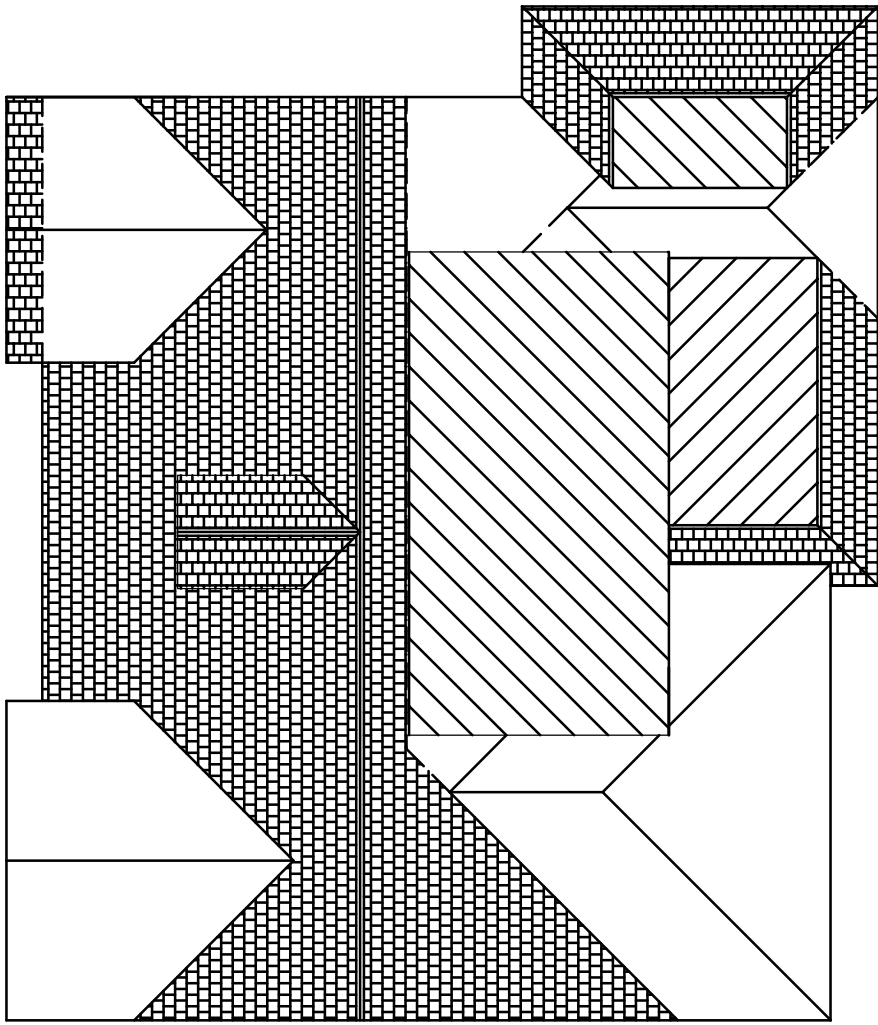

Proposed Roof Plan

Tony Rogers
Building Consultants

Address: 40 Dawn Crescent, Upper Beeding
West Sussex, BN44 3WH

Telephone: 01903 815225 Fax: 01903 815225

Rev	Date	Revision Description
1	14/07/14	Final drawing added and partly worked altered

Client: Mr & Mrs Sopp

Address: 11 Broadmark Way
Rustington
West Sussex
BN16 2EY

Project: Proposed extension &
room in roof with hips to
gables and rear dormer

Scale: 1:50 1:100
Paper Size A1

Date: July 2014

Drawing No: 14/950/02

Drawn By: AMR Revision: A