





Scale Bar 1:100

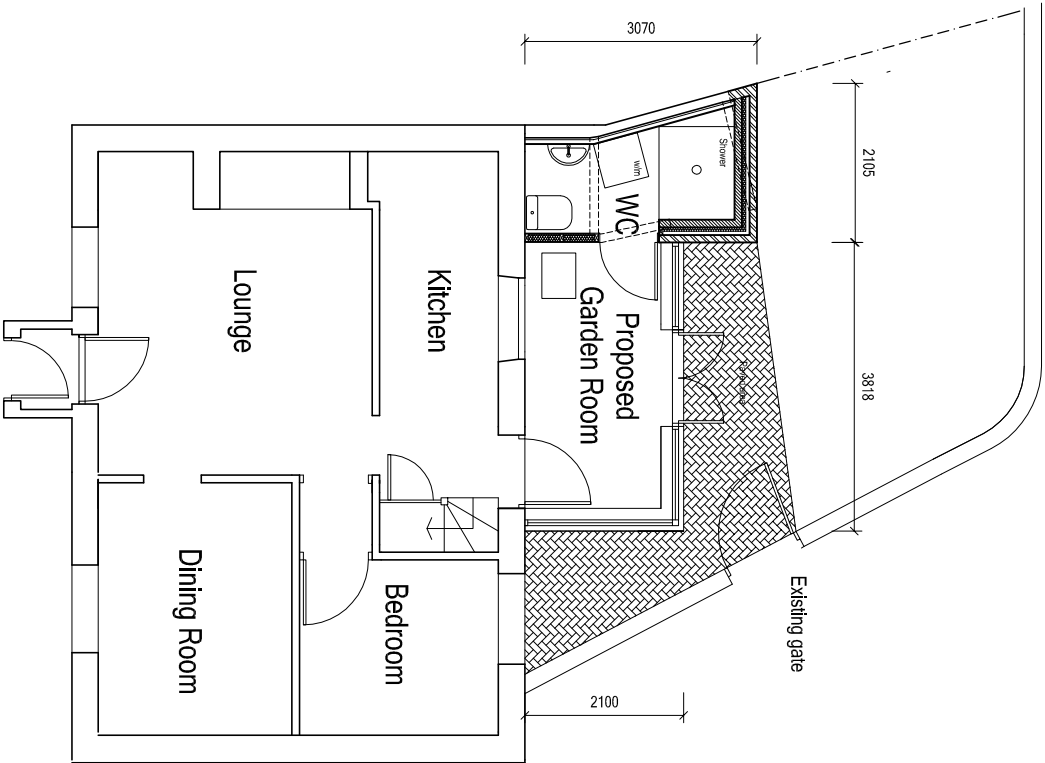

PROPOSED GROUND FLOOR PLAN 1:100

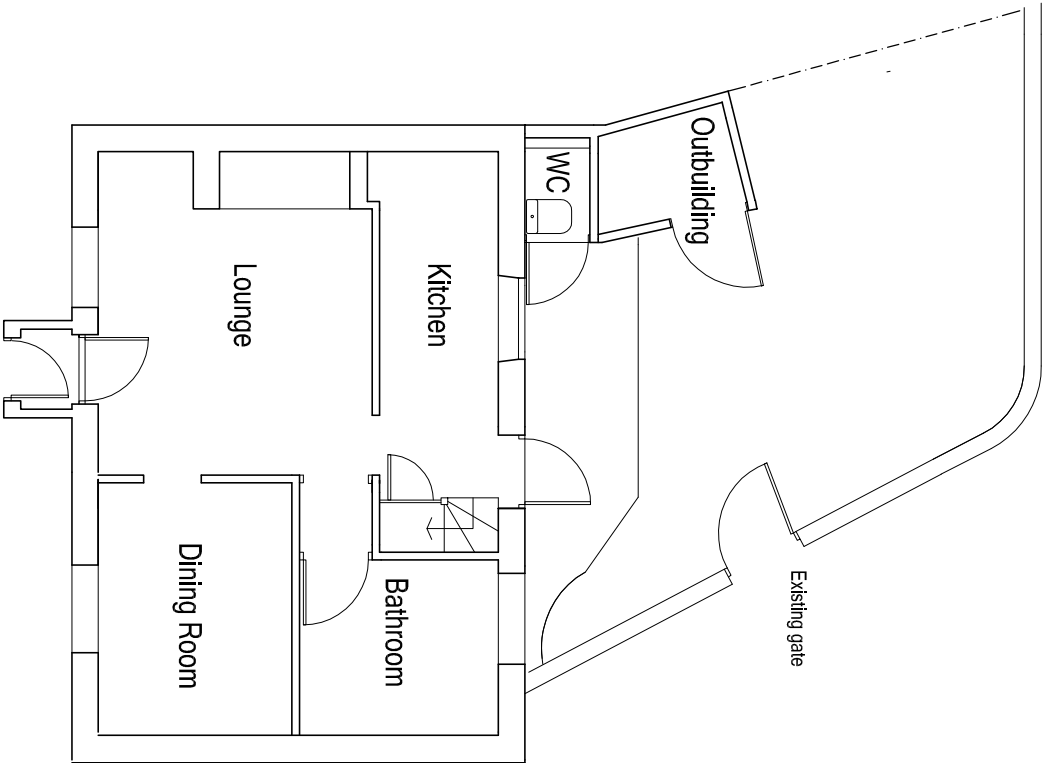

EXISTING GROUND FLOOR PLAN 1:100

ARW Design	DRAWING TITLE: EXISTING & PROPOSED GROUND FLOOR PLANS		LOCATION: ELM COTTAGE, 30, THE STREET, RUSTINGTON CLIENT: M. JOHNSON	SCALE: AS NOTED @ paper size A3 DATE: NOVEMBER 2018	DRAWN: ARW	DRAWING NO: 4407/2
	PROJECT: GARDEN ROOM TO REAR ELEVATION WITH NEW OUTBUILDING TO REPLACE EXISTING, REPLACEMENT WINDOWS & RESITING OF GROUND FLOOR BATHROOM TO FIRST FLOOR					