






Scale Bar 1:100

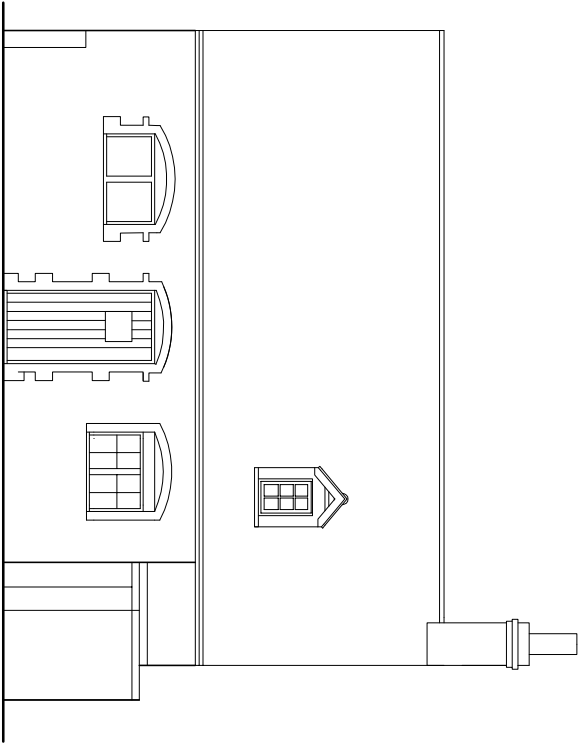


EXISTING NORTH ELEVATION 1:100

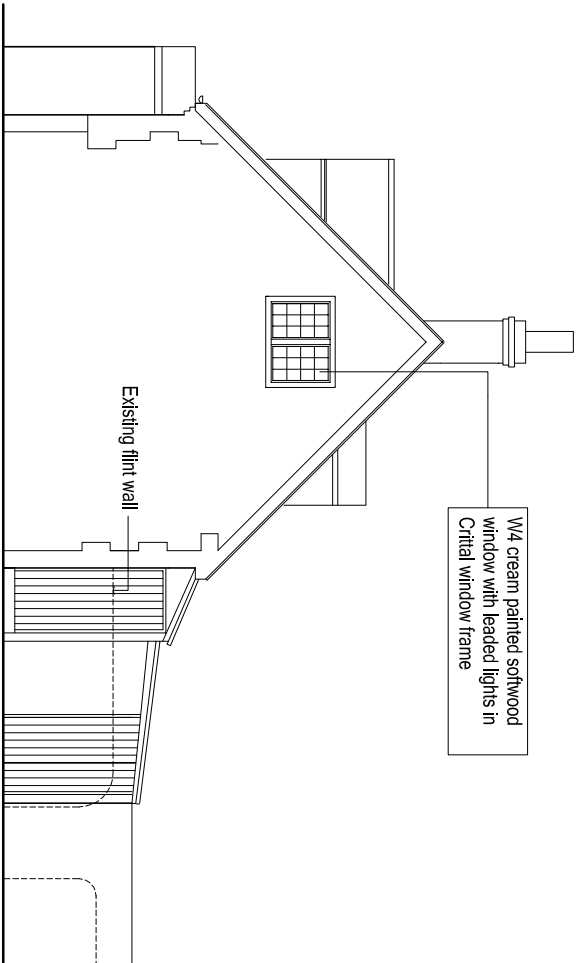


EXISTING EAST ELEVATION 1:100

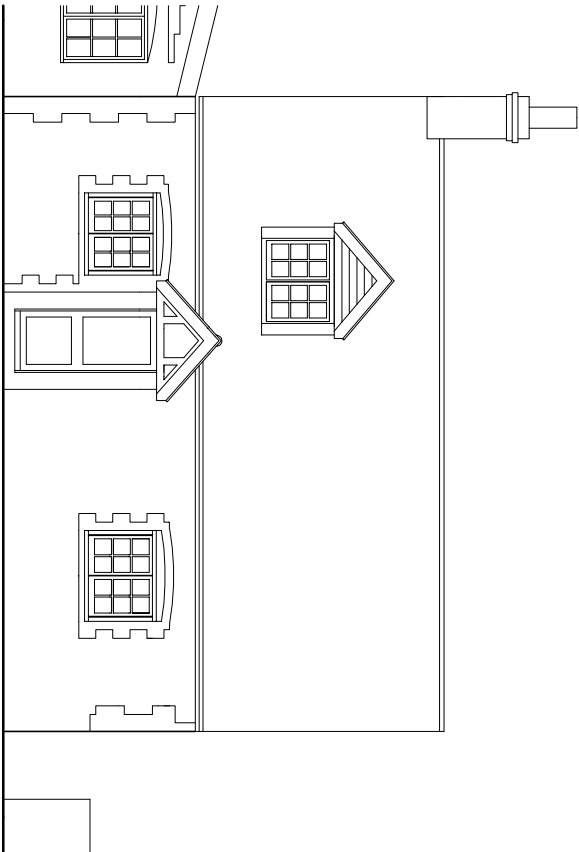


EXISTING SOUTH ELEVATION 1:100

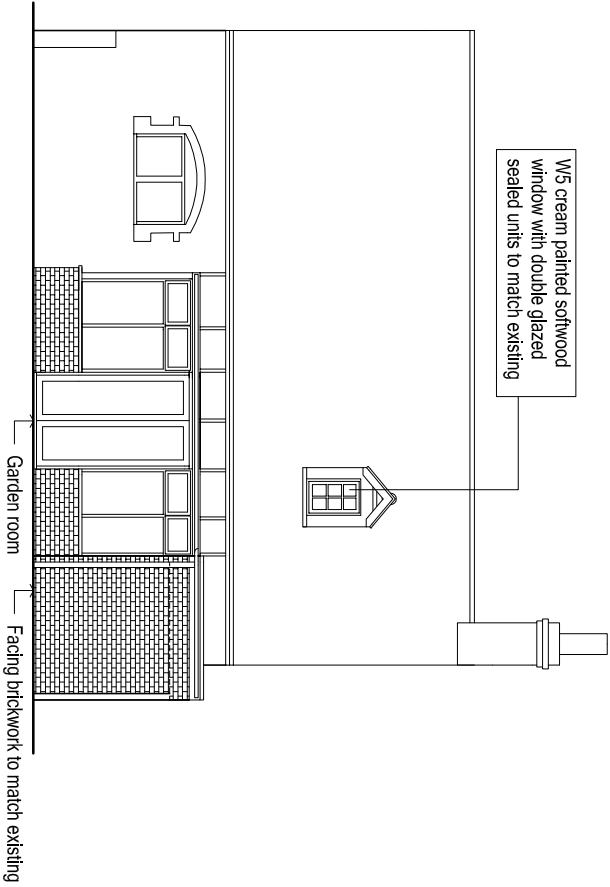

PROPOSED NORTH ELEVATION 1:100

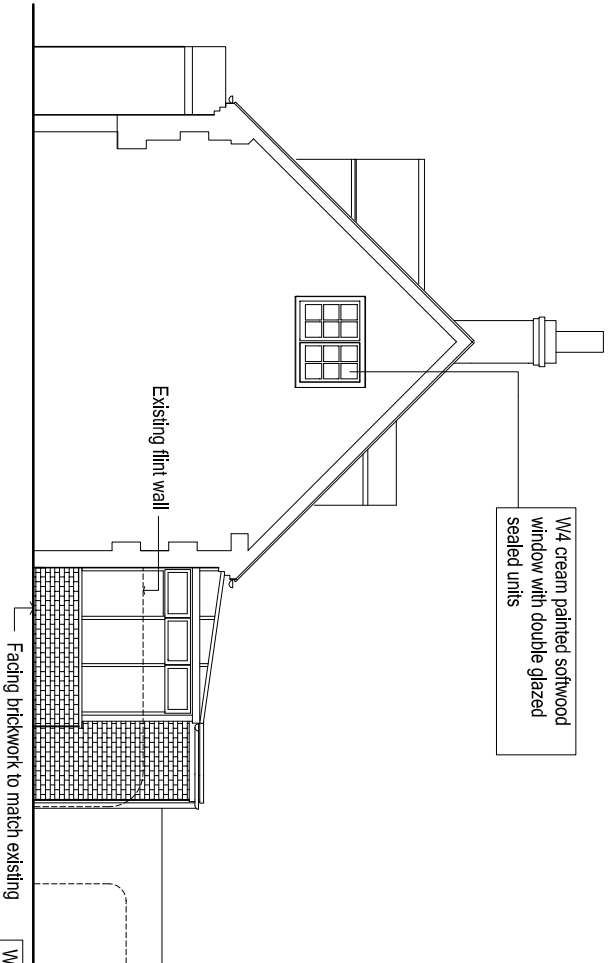

PROPOSED EAST ELEVATION 1:100

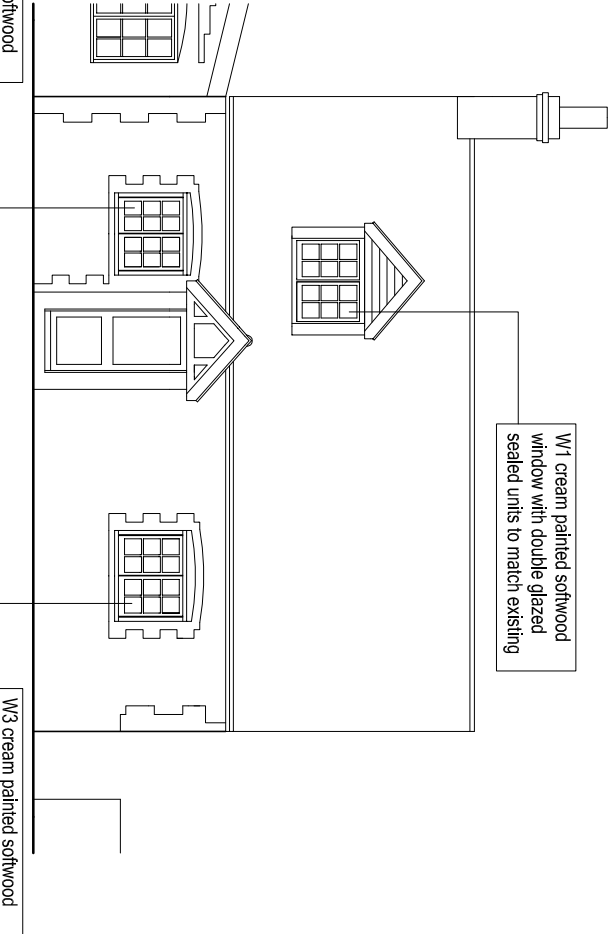

PROPOSED SOUTH ELEVATION 1:100

ARW Design	DRAWING TITLE: EXISTING & PROPOSED ELEVATIONS	LOCATION: ELM COTTAGE, 30, THE STREET, RUSTINGTON	SCALE: AS NOTED @ paper size A3	DRAWING NO: 4407/1
	PROJECT: GARDEN ROOM TO REAR ELEVATION WITH NEW OUTBUILDING TO REPLACE EXISTING, REPLACEMENT WINDOWS & RESITING OF GROUND FLOOR BATHROOM TO FIRST FLOOR	CLIENT: M. JOHNSON	DATE: NOVEMBER 2018	
			DRAWN: ARW	
			REVISION:	