
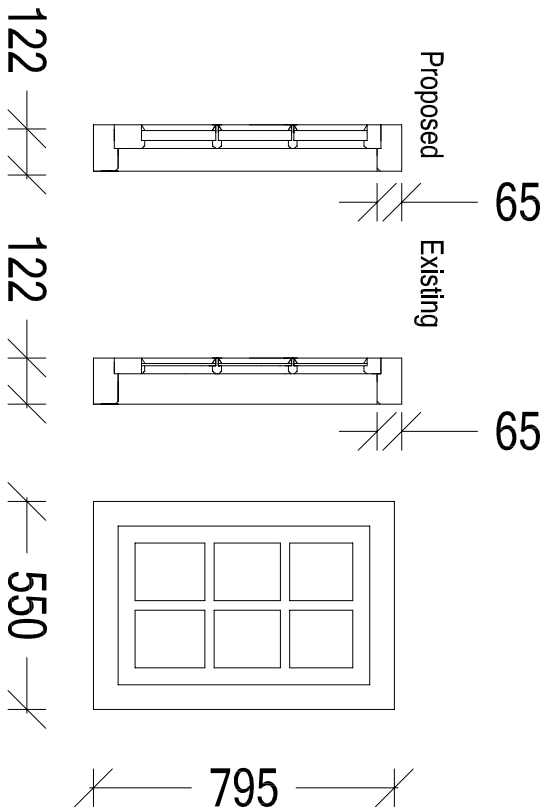
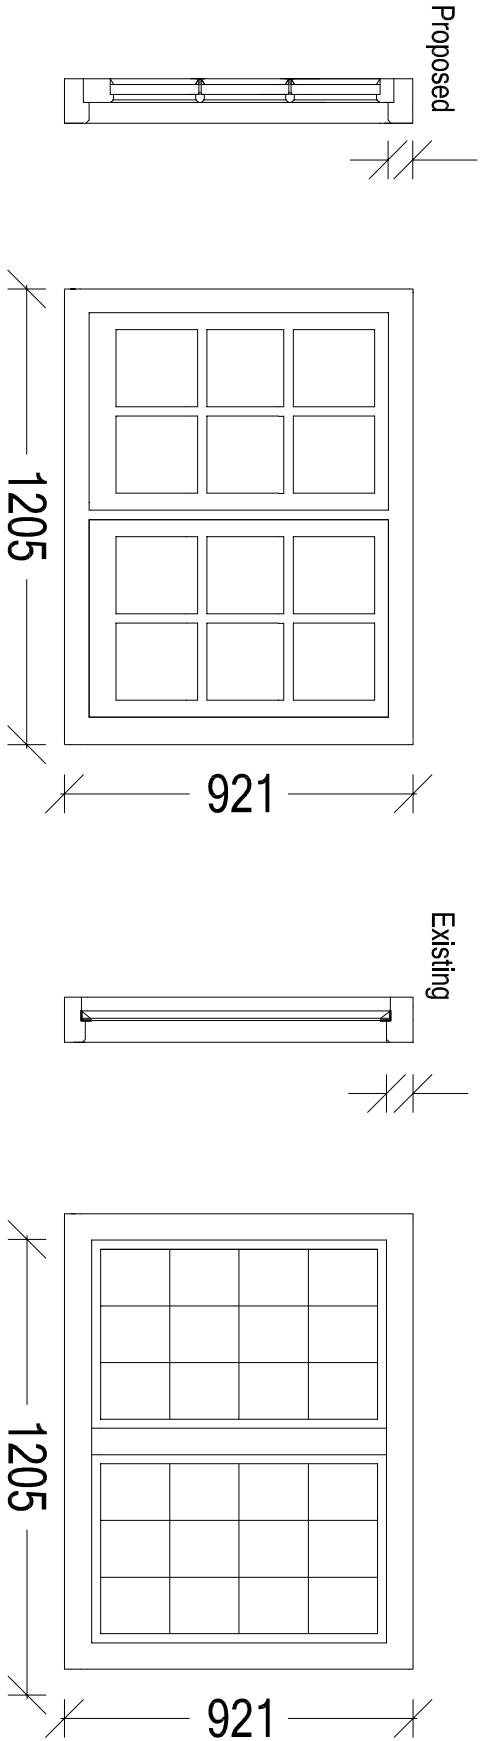


Scale Bar 1:20

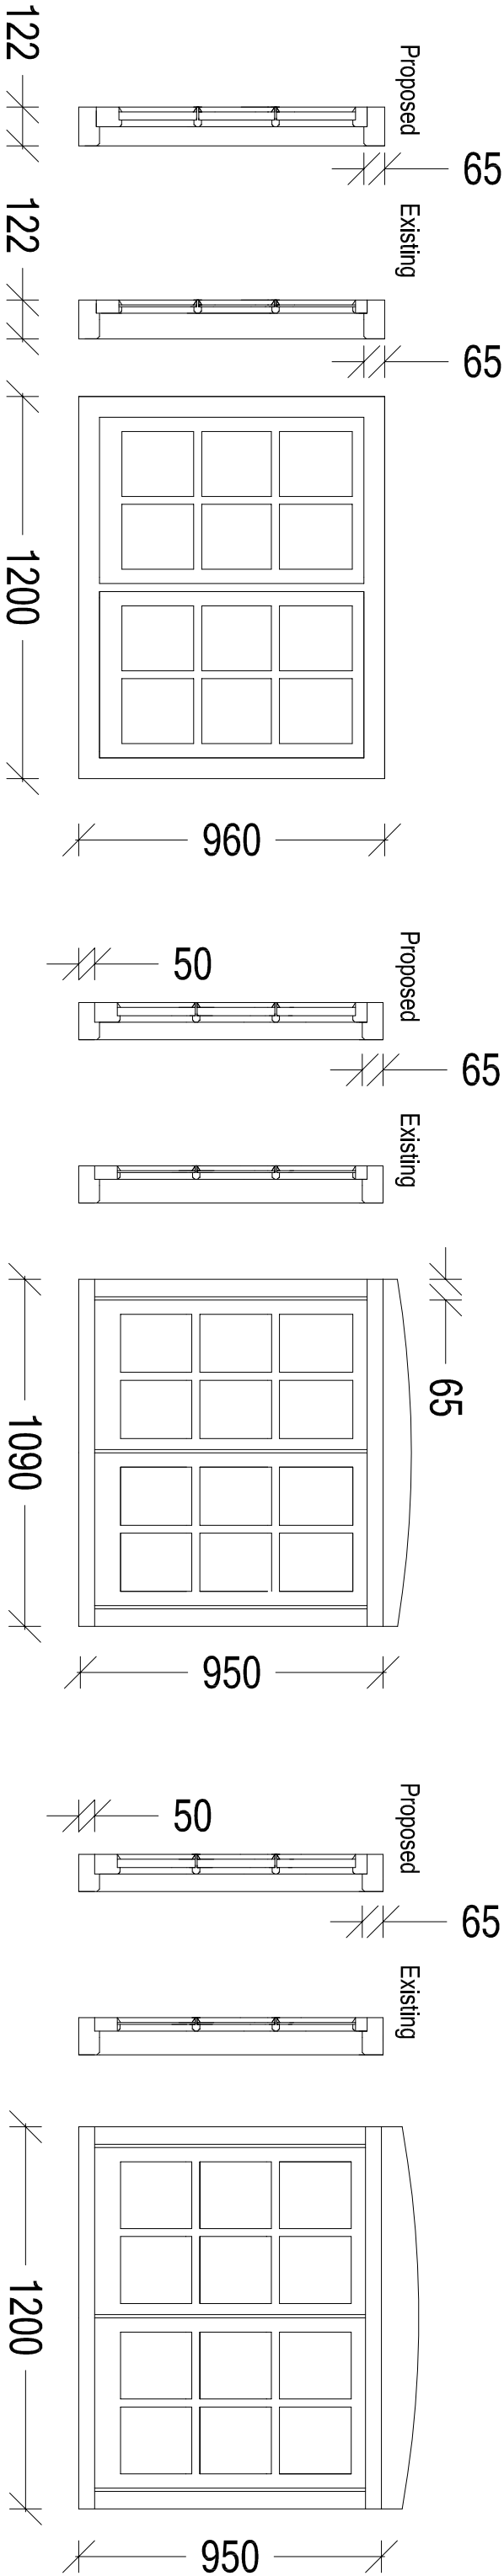

SECTION 1:20 (W4) PROPOSED ELEVATION SECTION 1:20 (W4) EXISTING ELEVATION (W5) SECTIONS 1:20 (W5) ELEVATION 1:20

NOTE
Windows in hardwood or softwood construction with painted cream finish to match existing
All measurements to be checked on site before manufacture

ARW Design	DRAWING TITLE: REPLACEMENT WINDOW DETAIL	LOCATION: ELM COTTAGE, 30, THE STREET, RUSTINGTON CLIENT: M. JOHNSON	SCALE: AS NOTED @ paper size A3 DATE: NOVEMBER 2018	DRAWN: ARW	DRAWING NO: 4407/3 REVISION:
	PROJECT: GARDEN ROOM TO REAR ELEVATION WITH NEW OUTBUILDING TO REPLACE EXISTING, REPLACEMENT WINDOWS & RESITING OF GROUND FLOOR BATHROOM TO FIRST FLOOR				