





Scale Bar 1:100

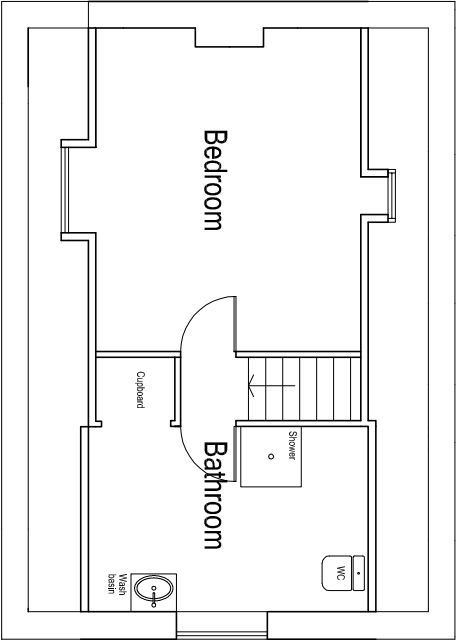

PROPOSED FIRST FLOOR PLAN 1:100

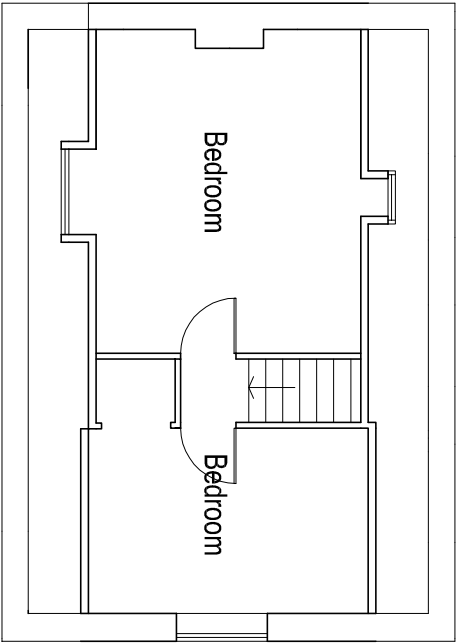

EXISTING FIRST FLOOR PLAN 1:100

ARW Design	DRAWING TITLE: EXISTING & PROPOSED FIRST FLOOR PLANS	LOCATION: ELM COTTAGE, 30, THE STREET, RUSTINGTON	SCALE: AS NOTED @ paper size A3	DRAWING NO: 4407/5
	PROJECT: GARDEN ROOM TO REAR ELEVATION WITH NEW OUTBUILDING TO REPLACE EXISTING, REPLACEMENT WINDOWS & RESITING OF GROUND FLOOR BATHROOM TO FIRST FLOOR	CLIENT: M. JOHNSON	DATE: NOVEMBER 2018	
DRAWING NO: 4407/5				