



South East Elevation




South West Elevation




North West Elevation




North East Elevation

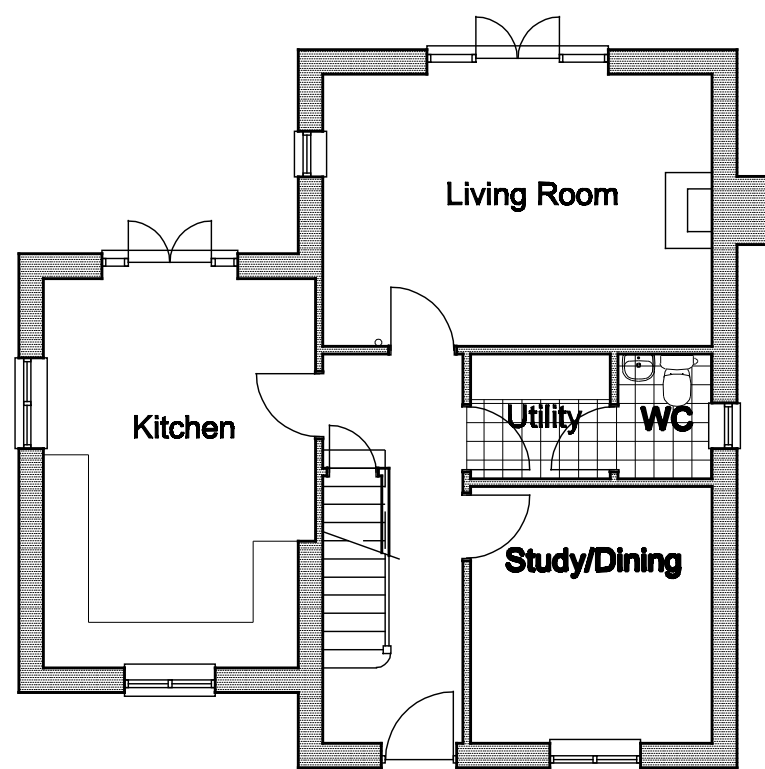

Ground Floor

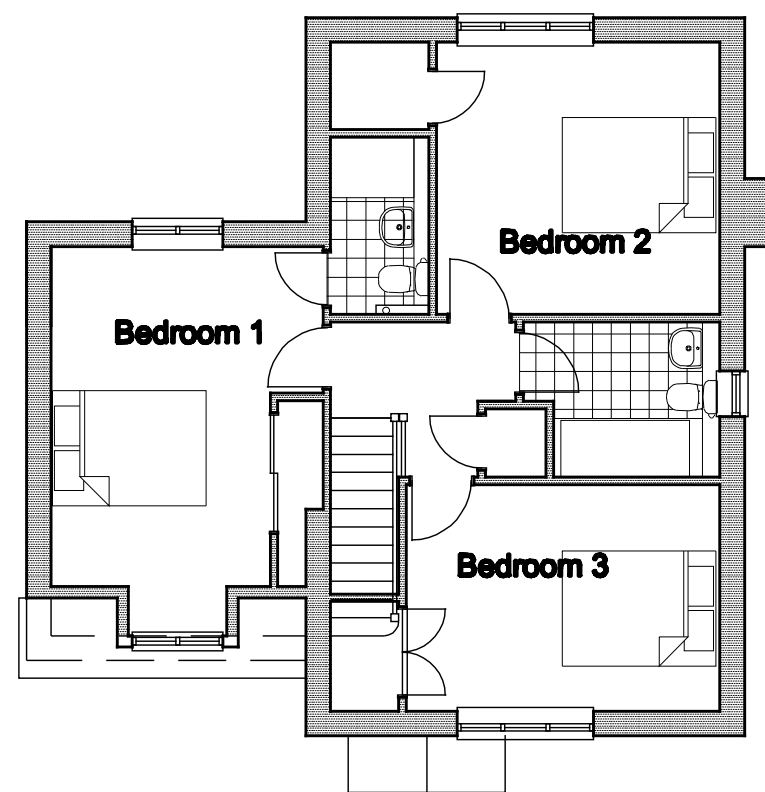

First Floor

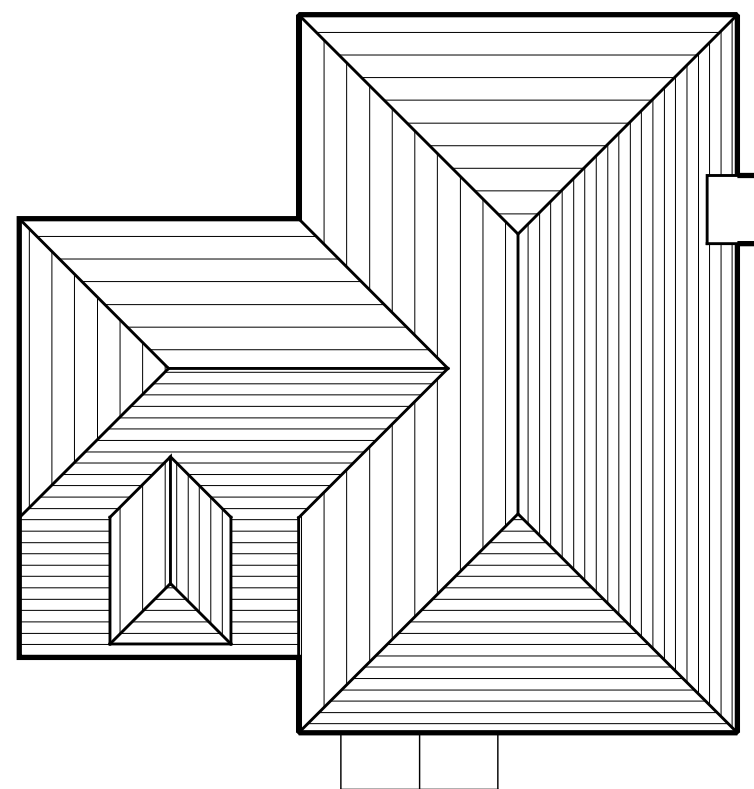

Roof Plan

External Materials

Roof
Roof to be clad with clay plain tiles
with bonnet tiles to hips.

Walls
South East and South West elevations to be
constructed in flint work with brick work to quoins
reveals and arches.
North West and North East elevations to be brick work
Brick work to be buff/ brown multi stock bricks

Doors and windows
Doors and windows to be painted timber
or white UPVC.
Front door to be stained timber.

Garry Mount MCIAT
Chartered Architectural Technologist

**4A Elm Grove South
Barnham
West Sussex
PO22 0EL**

**Tel: 01243 850614
email : garrymount@gmail.com**

Rev A Minor amendments for planning submission

Dec 2014

REVISION

PROJECT		Proposed development on site adjacent to Tiled Barn, Station Road, East Preston	
SUBJECT		Plot 1 - Proposed Plans and Elevations	
SCALE 1:100 @ A2	DATE Nov 2014	DRAWING No 2014 / 32 / 02	Rev A
DRAWN	CHECKED		