




East Elevation




South Elevation




West Elevation

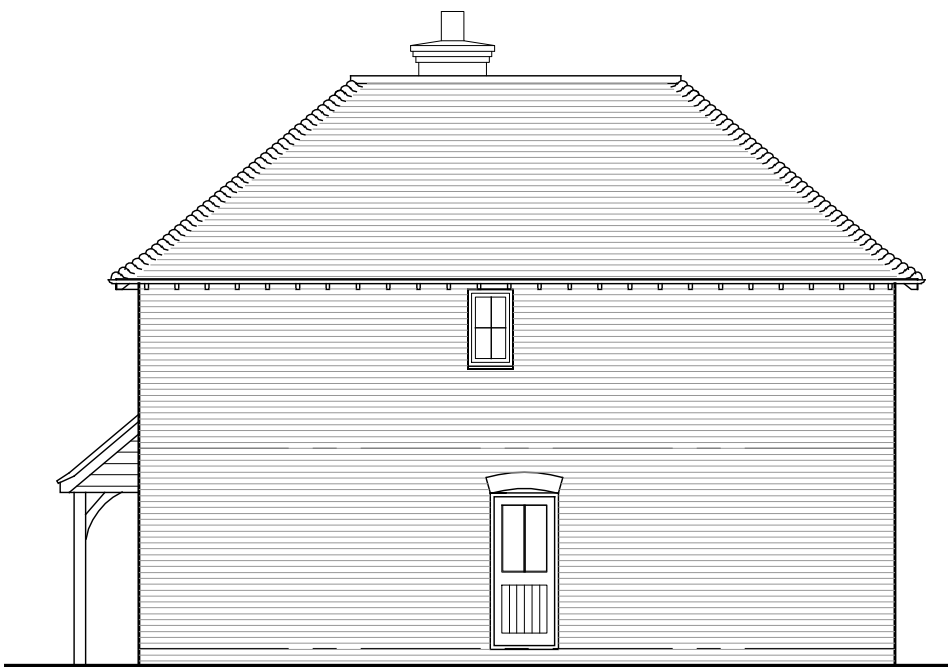


North Elevation

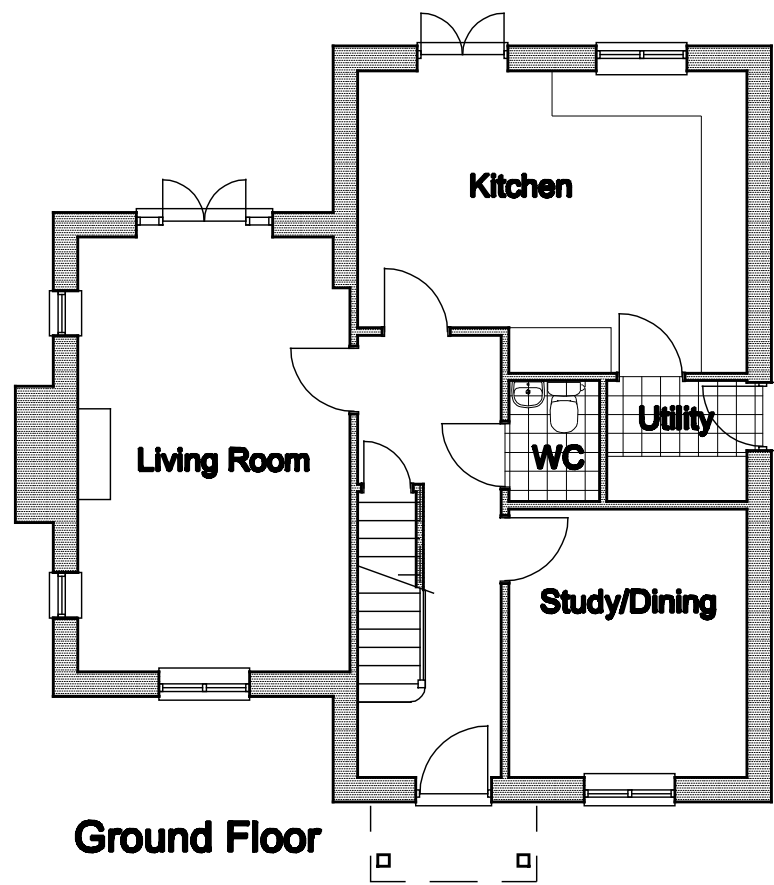

Ground Floor

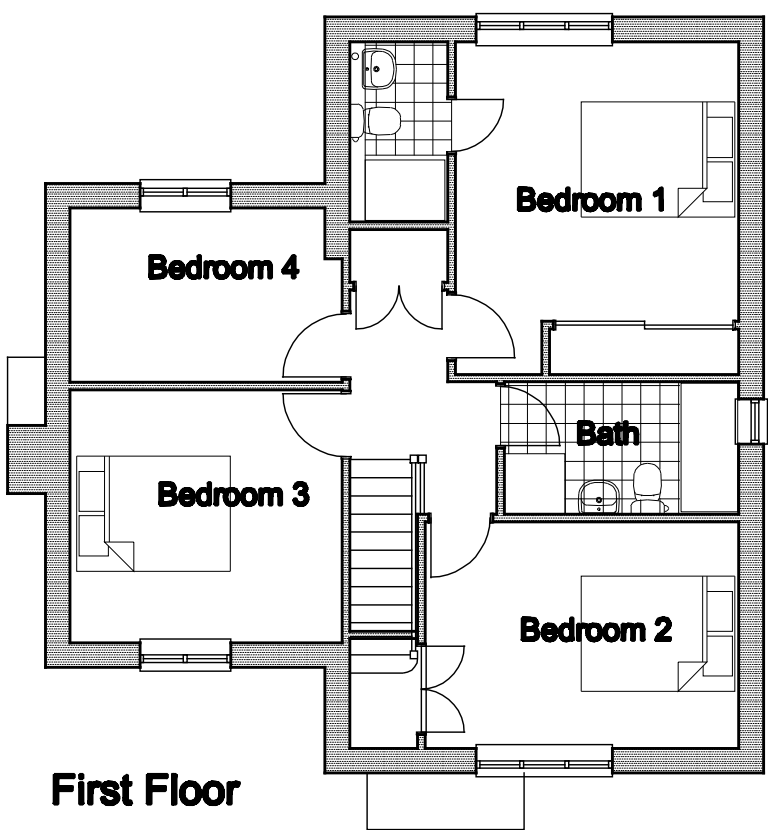

First Floor

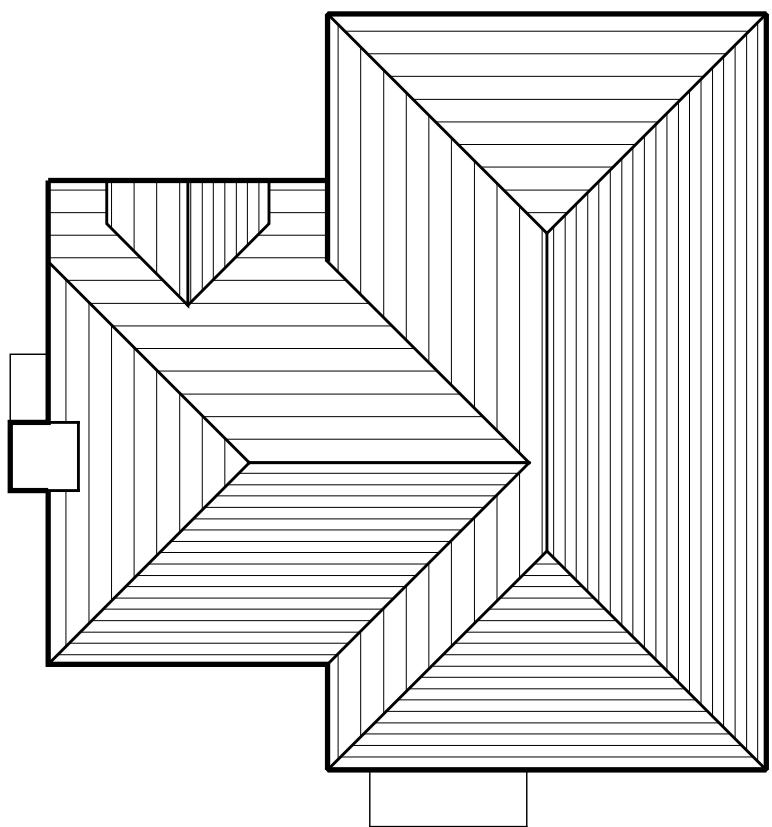

Roof Plan

External Materials

- Roof**
Roof to be clad with clay plain tiles with bonnet tiles to hips.
Eye brow to be formed over central window to front elevation
- Walls**
South and East elevations to be constructed in flint work with brick work to quoins reveals and arches.
North and West elevations to be brick work
Brick work to be buff/ brown multi stock bricks
- Doors and windows**
Doors and windows to be painted timber or white UPVC.
Front door to be stained timber.

Garry Mount MCIAT
Chartered Architectural Technologist

**4A Elm Grove South
Barnham
West Sussex
PO22 0EL**

**Tel: 01243 850614
email : garrymount@gmail.com**

Rev A Minor amendments for planning submission			Dec 2014
REVISION			
PROJECT		Proposed development on site adjacent to Tiled Barn, Station Road, East Preston	
SUBJECT		Plot 2 - Proposed Plans and Elevations	
SCALE 1:100 @ A2	DATE Nov 2014	DRAWING No 2014 / 32 / 03	
DRAWN	CHECKED	Rev A	