






Scale Bar 1:100

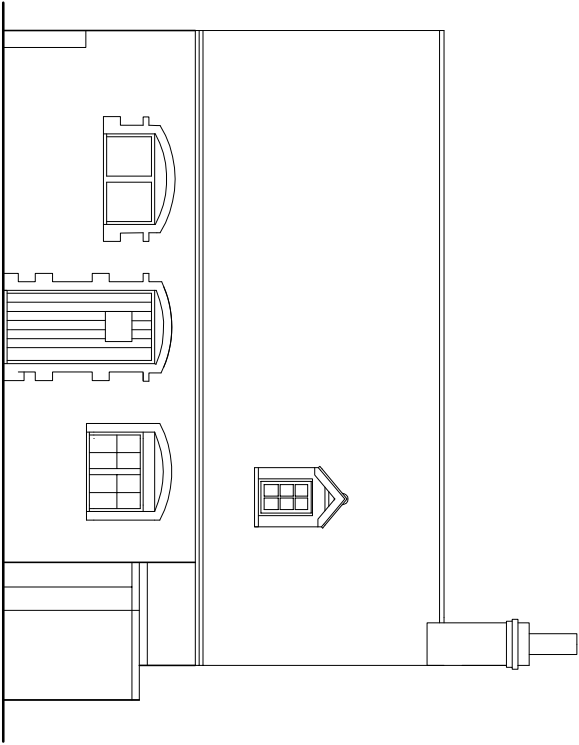


EXISTING NORTH ELEVATION 1:100

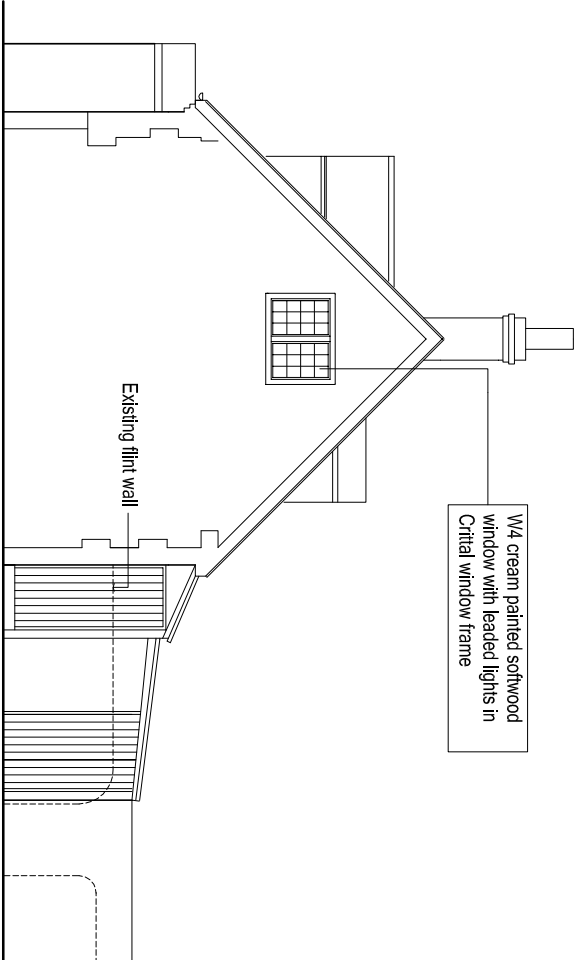


EXISTING EAST ELEVATION 1:100

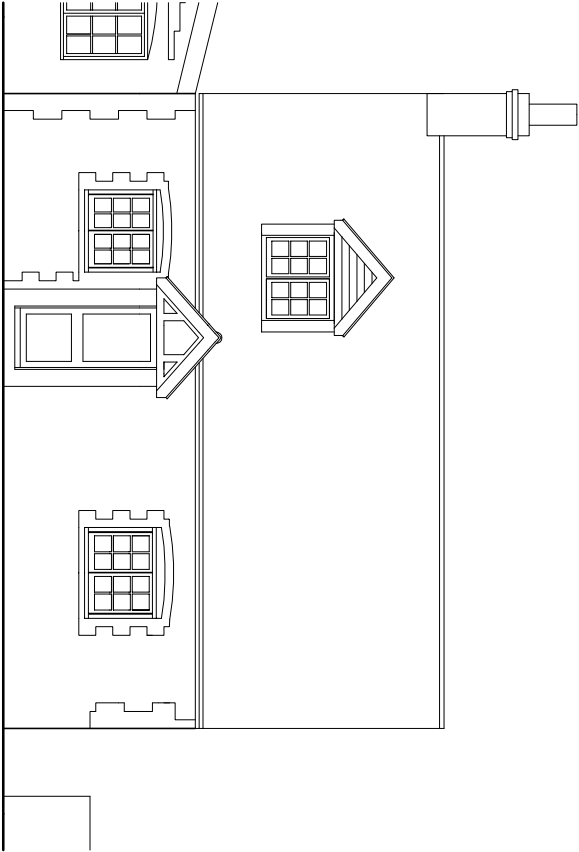


EXISTING SOUTH ELEVATION 1:100

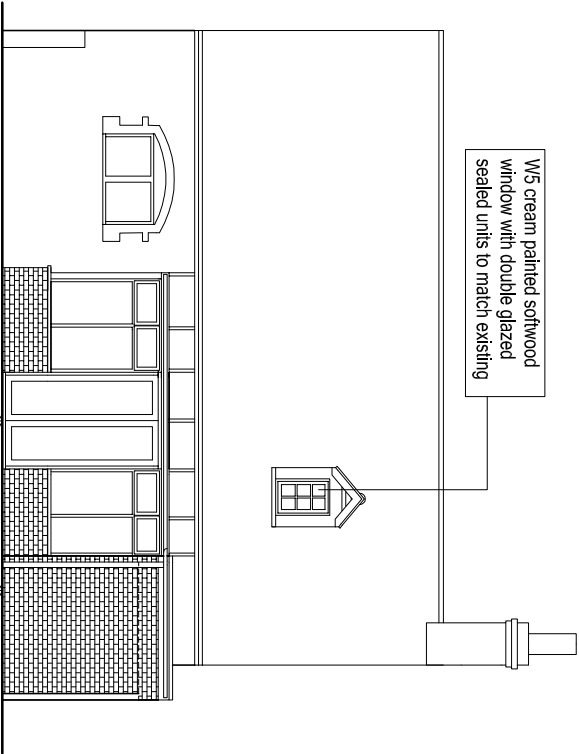

PROPOSED NORTH ELEVATION 1:100

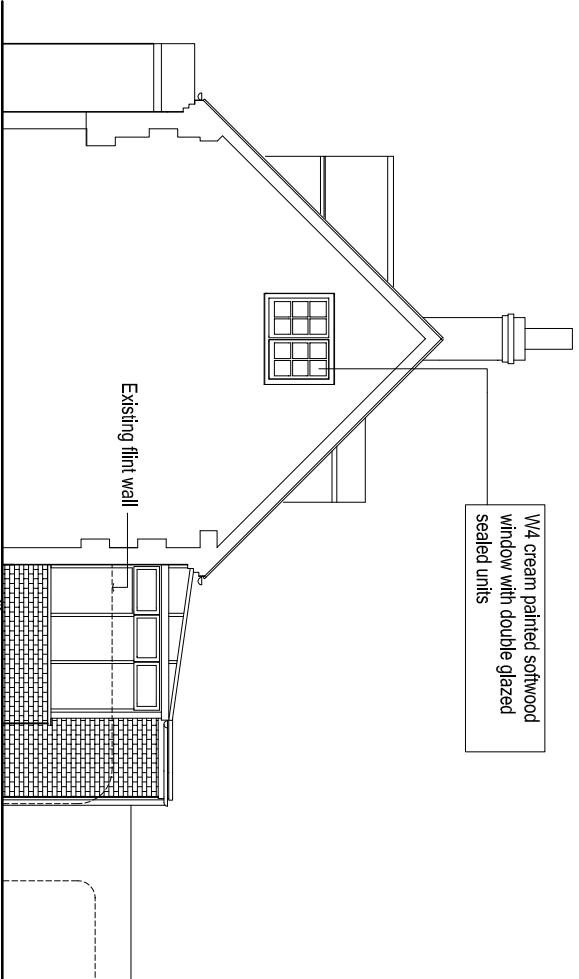

PROPOSED EAST ELEVATION 1:100

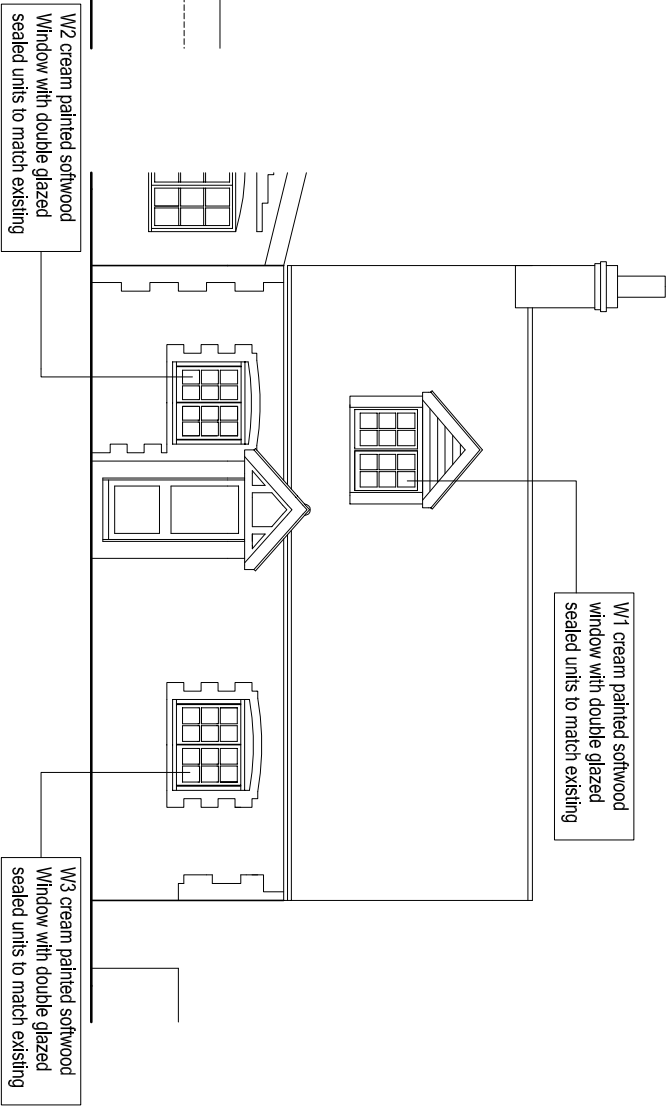

PROPOSED SOUTH ELEVATION 1:100

ARW Design	DRAWING TITLE: EXISTING & PROPOSED ELEVATIONS PROJECT: GARDEN ROOM TO REAR ELEVATION WITH NEW OUTBUILDING TO REPLACE EXISTING, REPLACEMENT WINDOWS & RESITING OF GROUND FLOOR BATHROOM TO FIRST FLOOR	LOCATION: ELM COTTAGE, 30, THE STREET, RUSTINGTON CLIENT: M. JOHNSON	SCALE: AS NOTED @ paper size A3 DATE: NOVEMBER 2018	DRAWING NO: 4407/1 REVISION:
------------	--	---	--	------------------------------------