



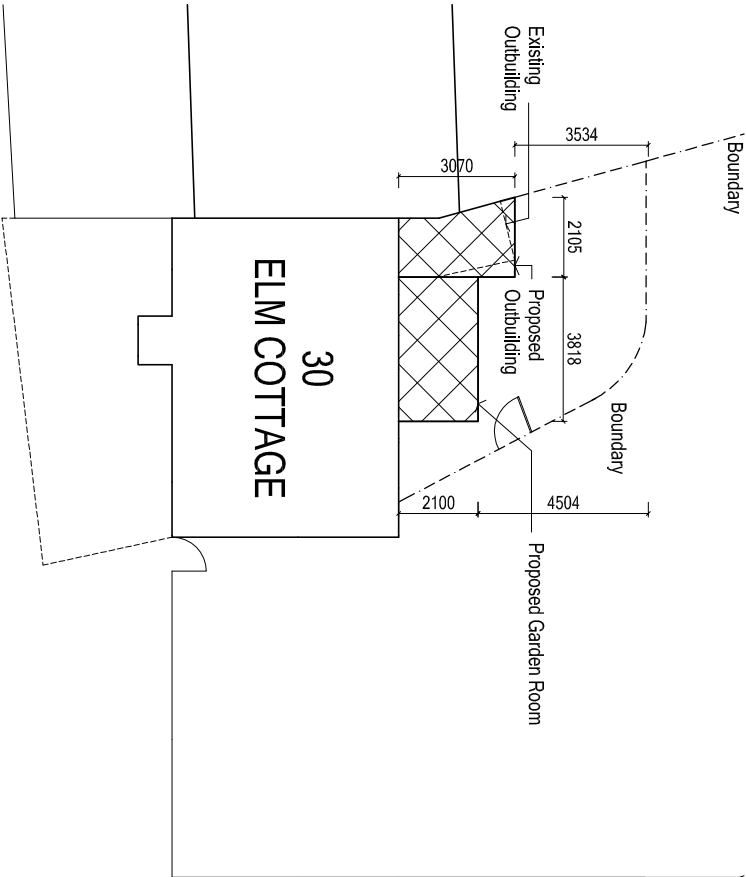


Scale Bar 1:100

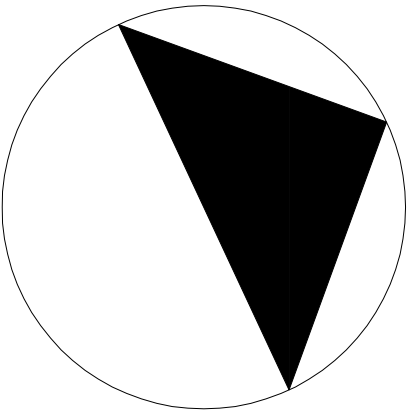

The Street

BLOCKPLAN 1:200

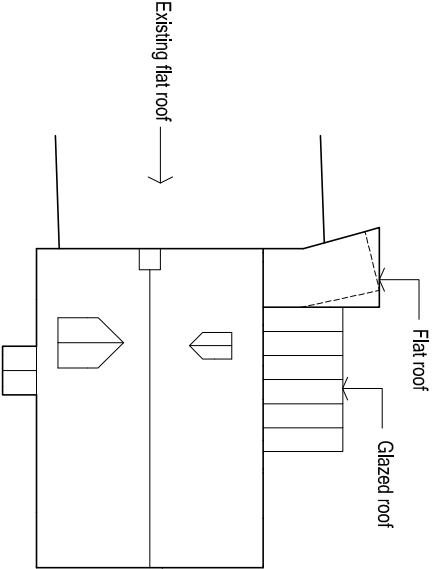

ROOF PLAN 1:200

ARW Design	DRAWING TITLE: BLOCK PLAN & ROOF PLAN PROJECT: GARDEN ROOM TO REAR ELEVATION WITH NEW OUTBUILDING TO REPLACE EXISTING, REPLACEMENT WINDOWS & RESITING OF GROUND FLOOR BATHROOM TO FIRST FLOOR	LOCATION: ELM COTTAGE, 30, THE STREET, RUSTINGTON CLIENT: M. JOHNSON	SCALE: AS NOTED @ paper size A3 DATE: NOVEMBER 2018	DRAWING NO: REVISION: 4407/4
------------	--	---	--	------------------------------------