



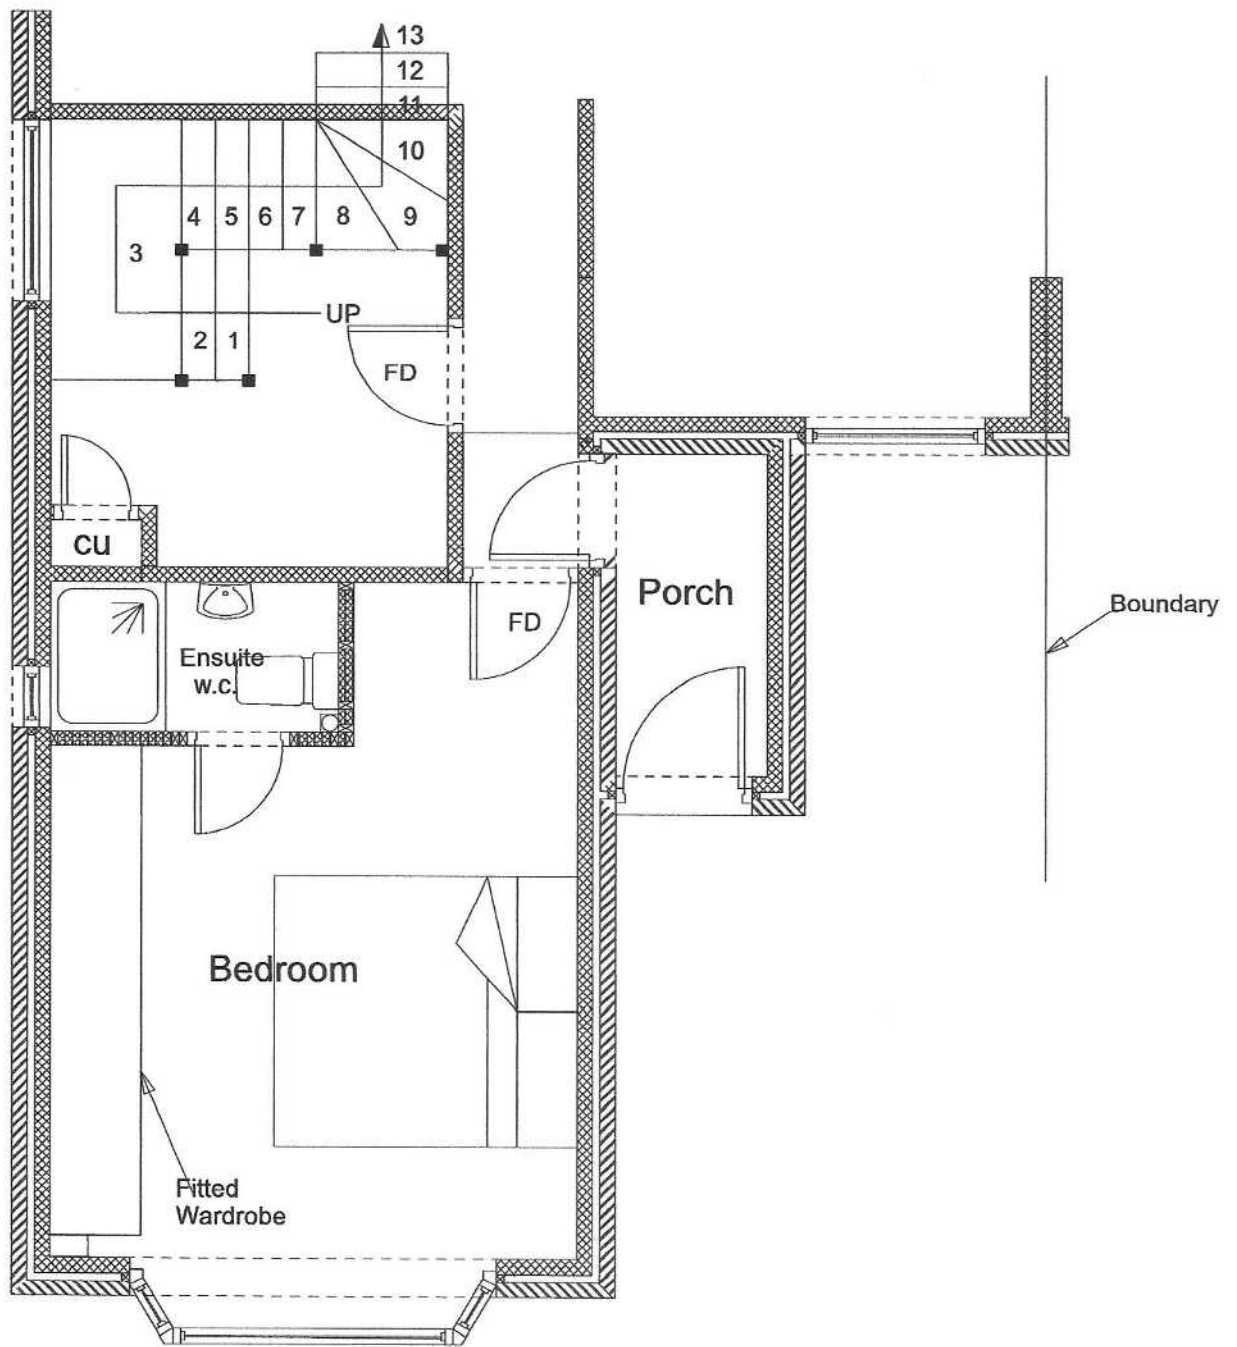



119 Old Manor Road
 Staircase to the Loft
 & Part Existing GF Layout
 Scale: 1:50
 November 2021
 Drawing 1



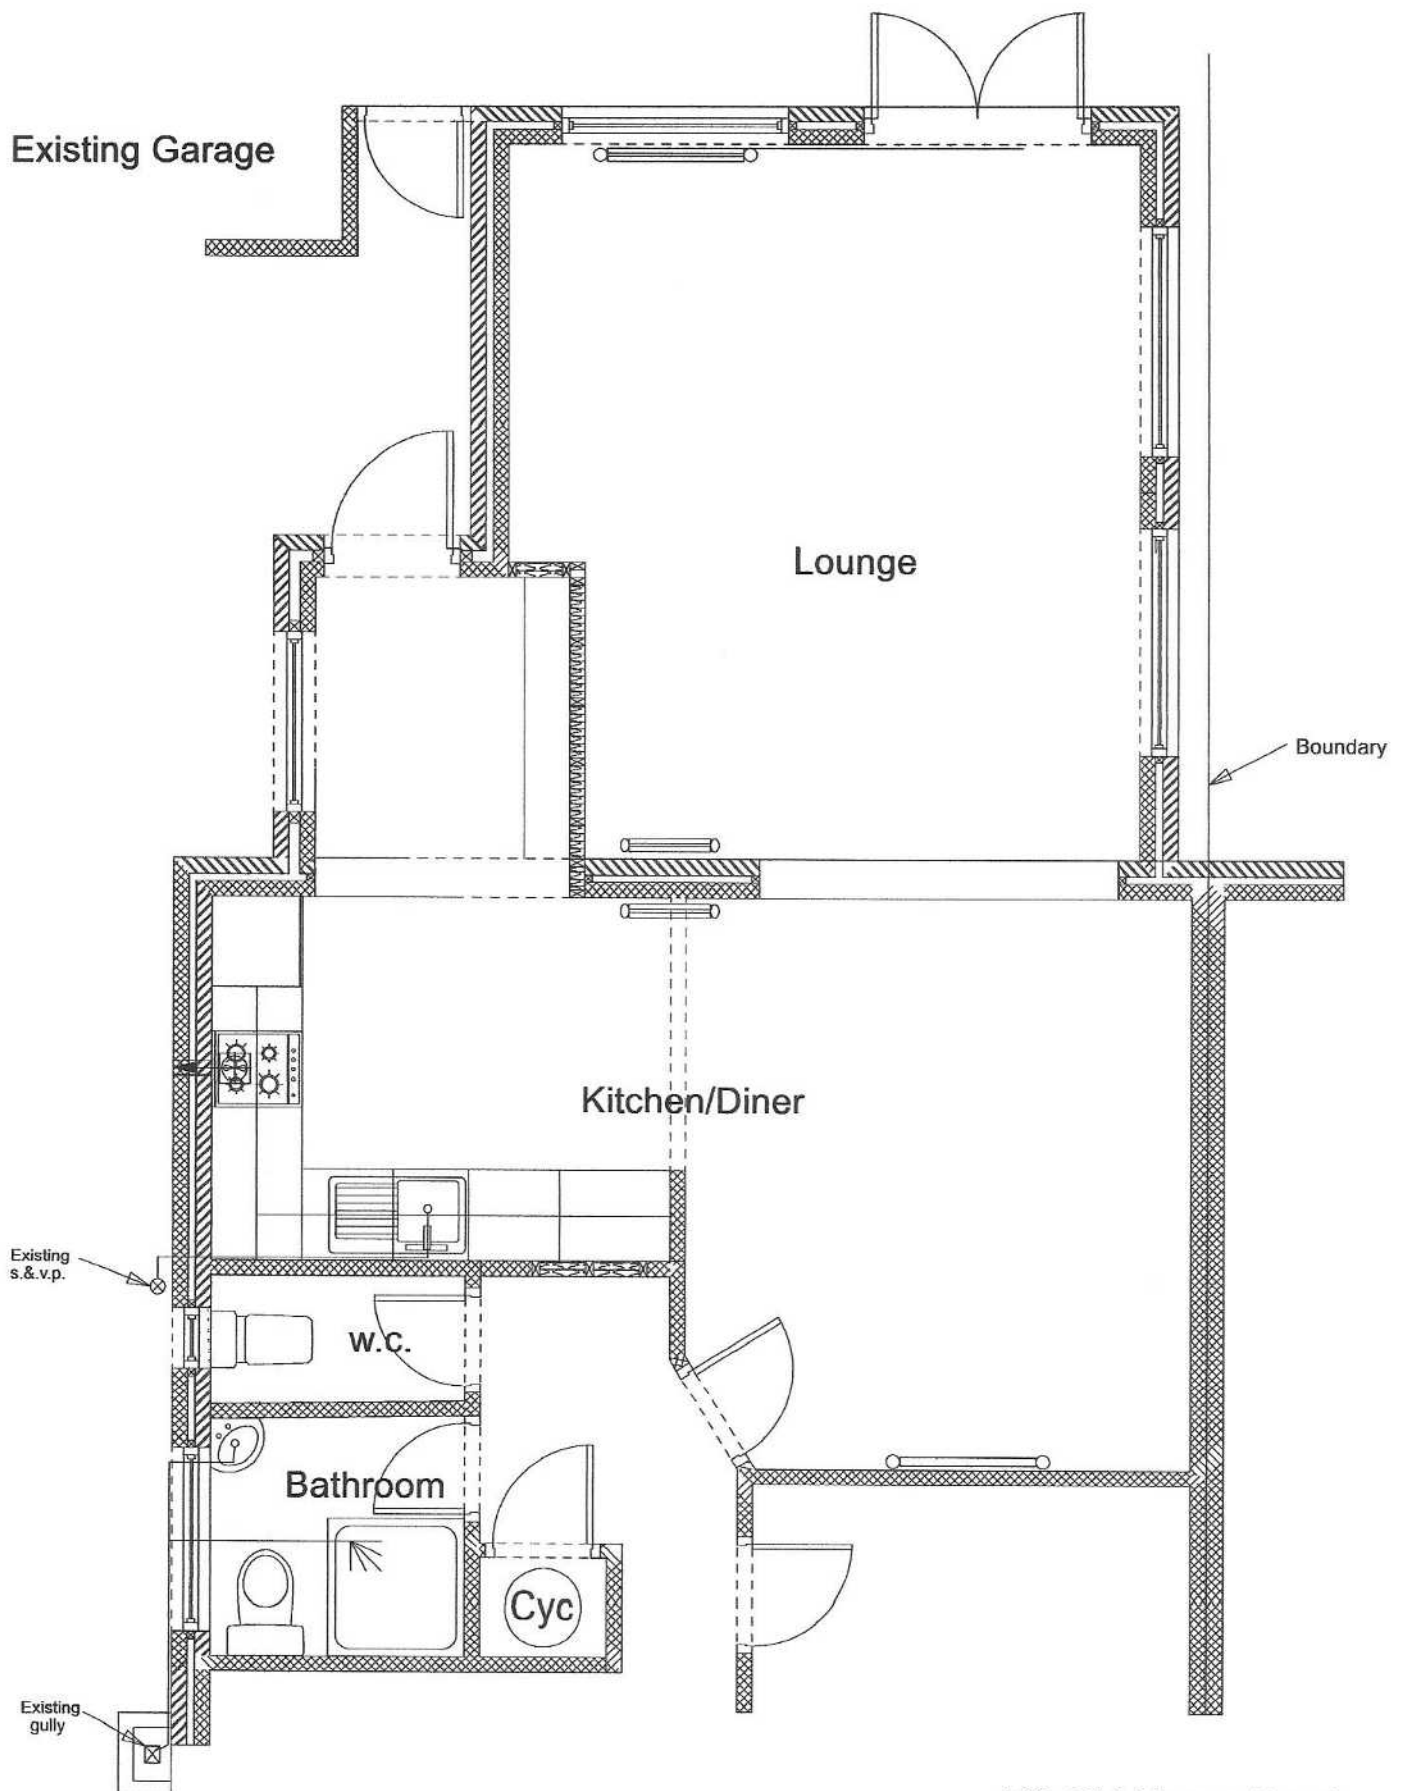



119 Old Manor Road
 Part Existing Layout
 Scale: 1:50
 November 2021
 Drawing 2

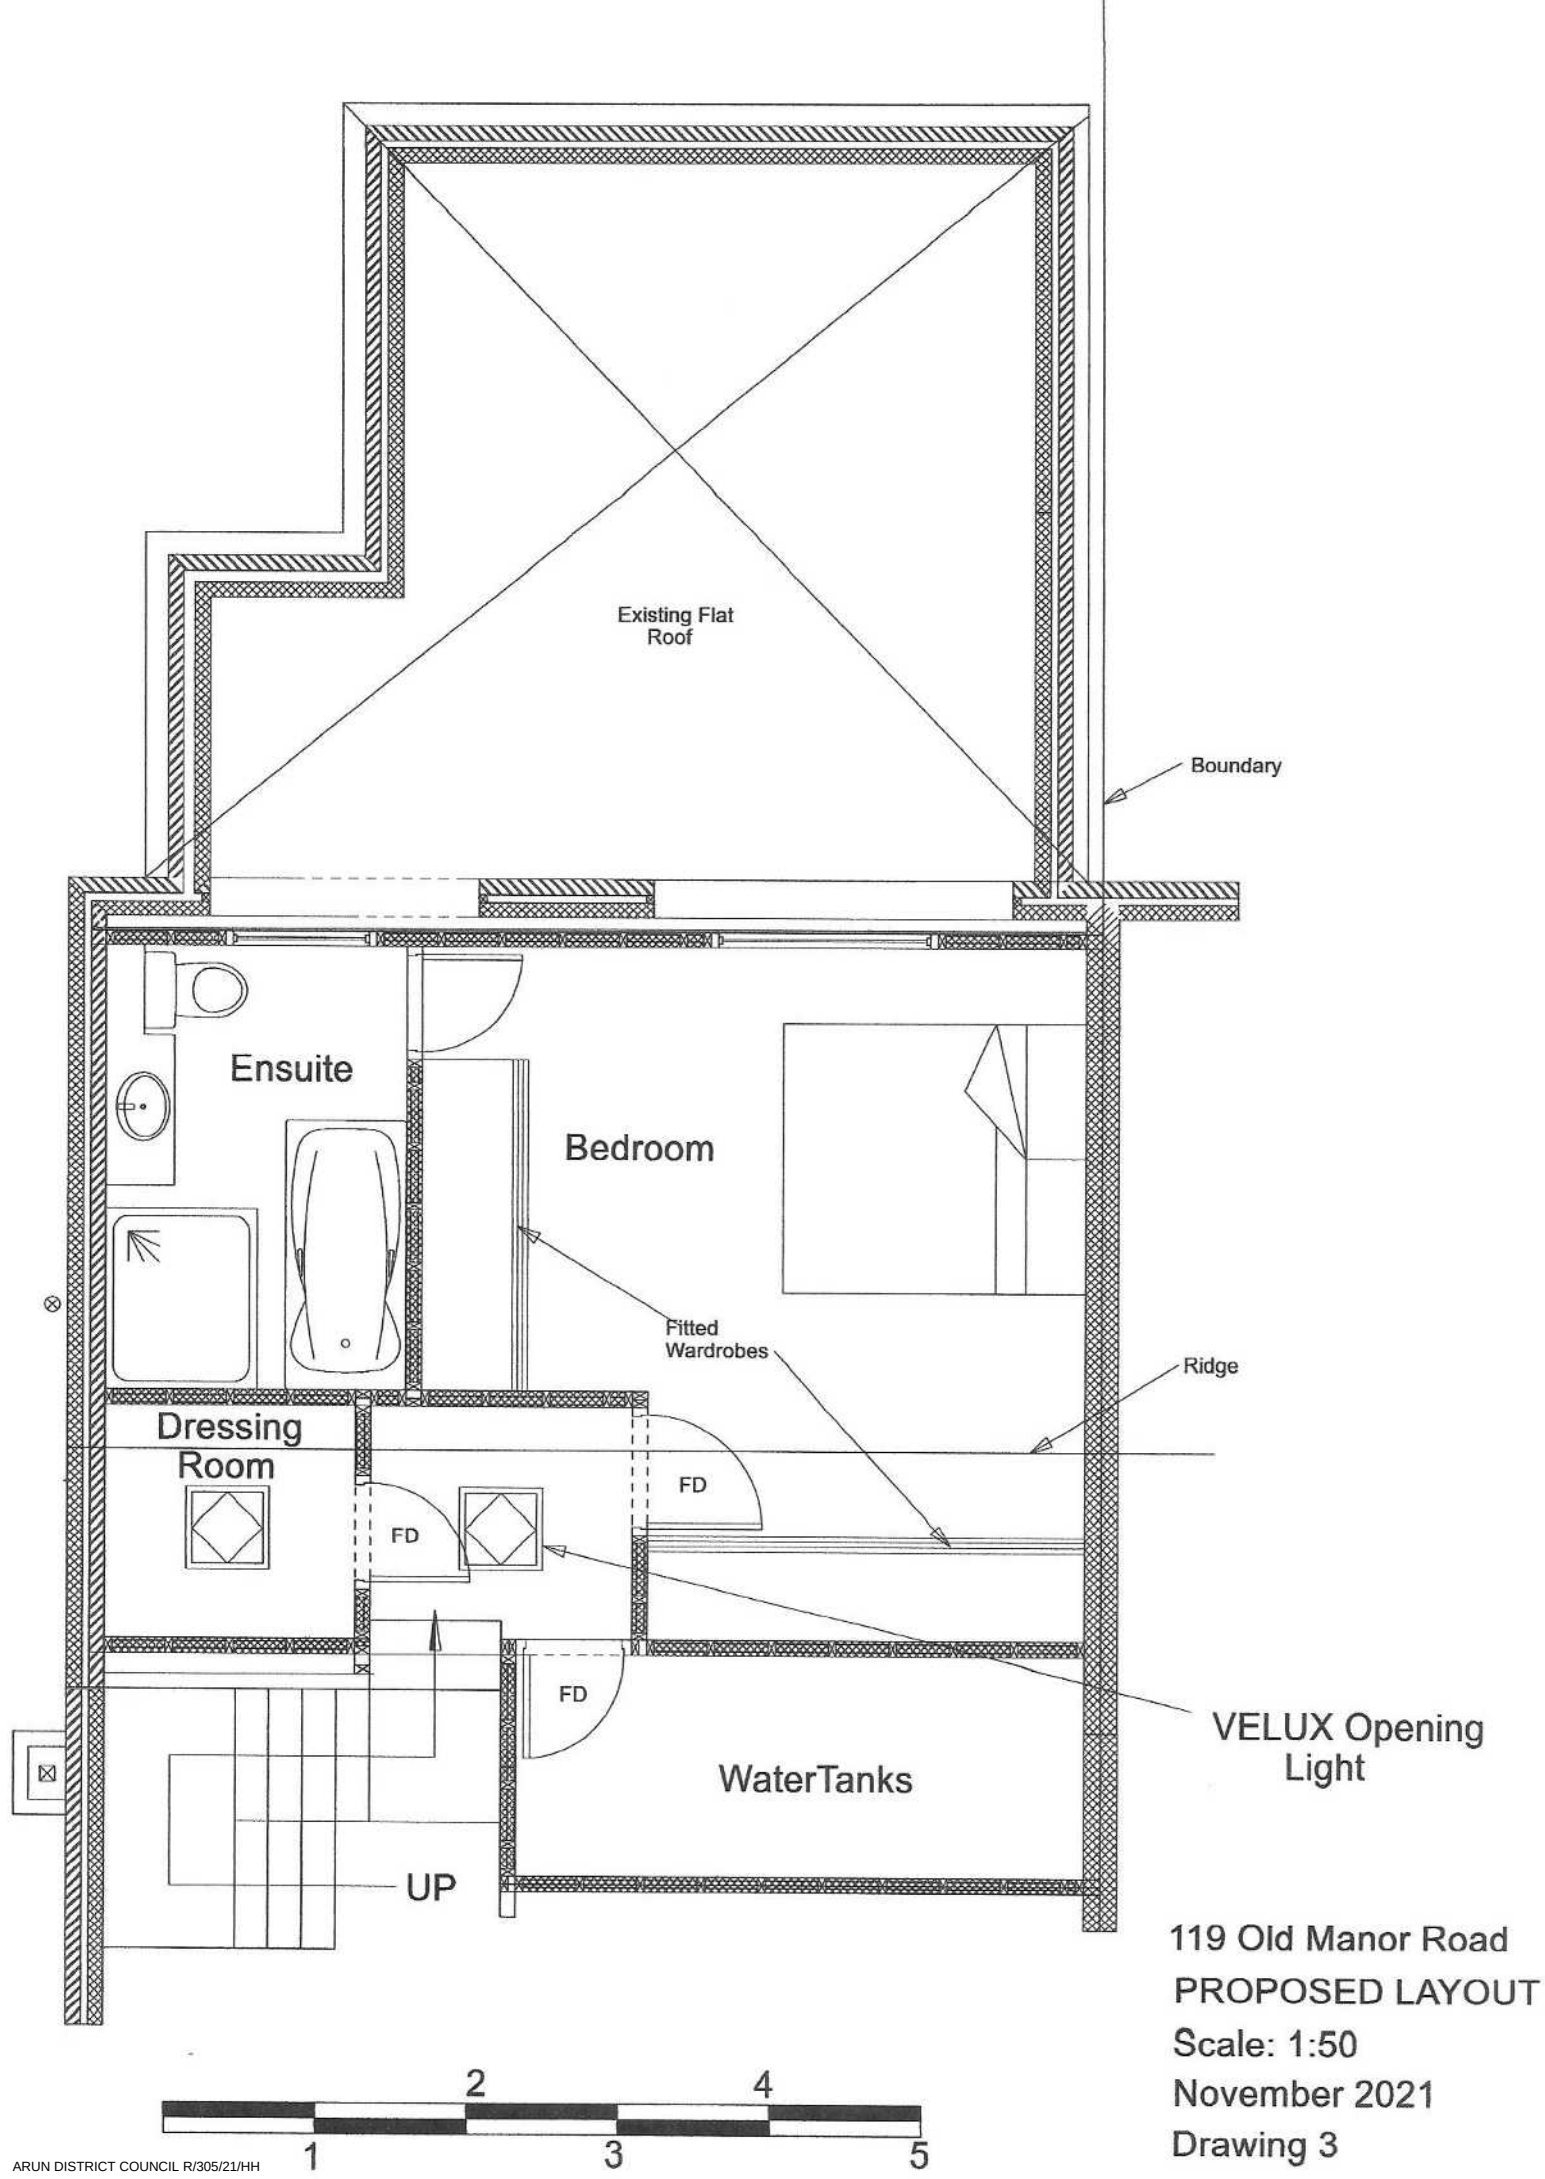

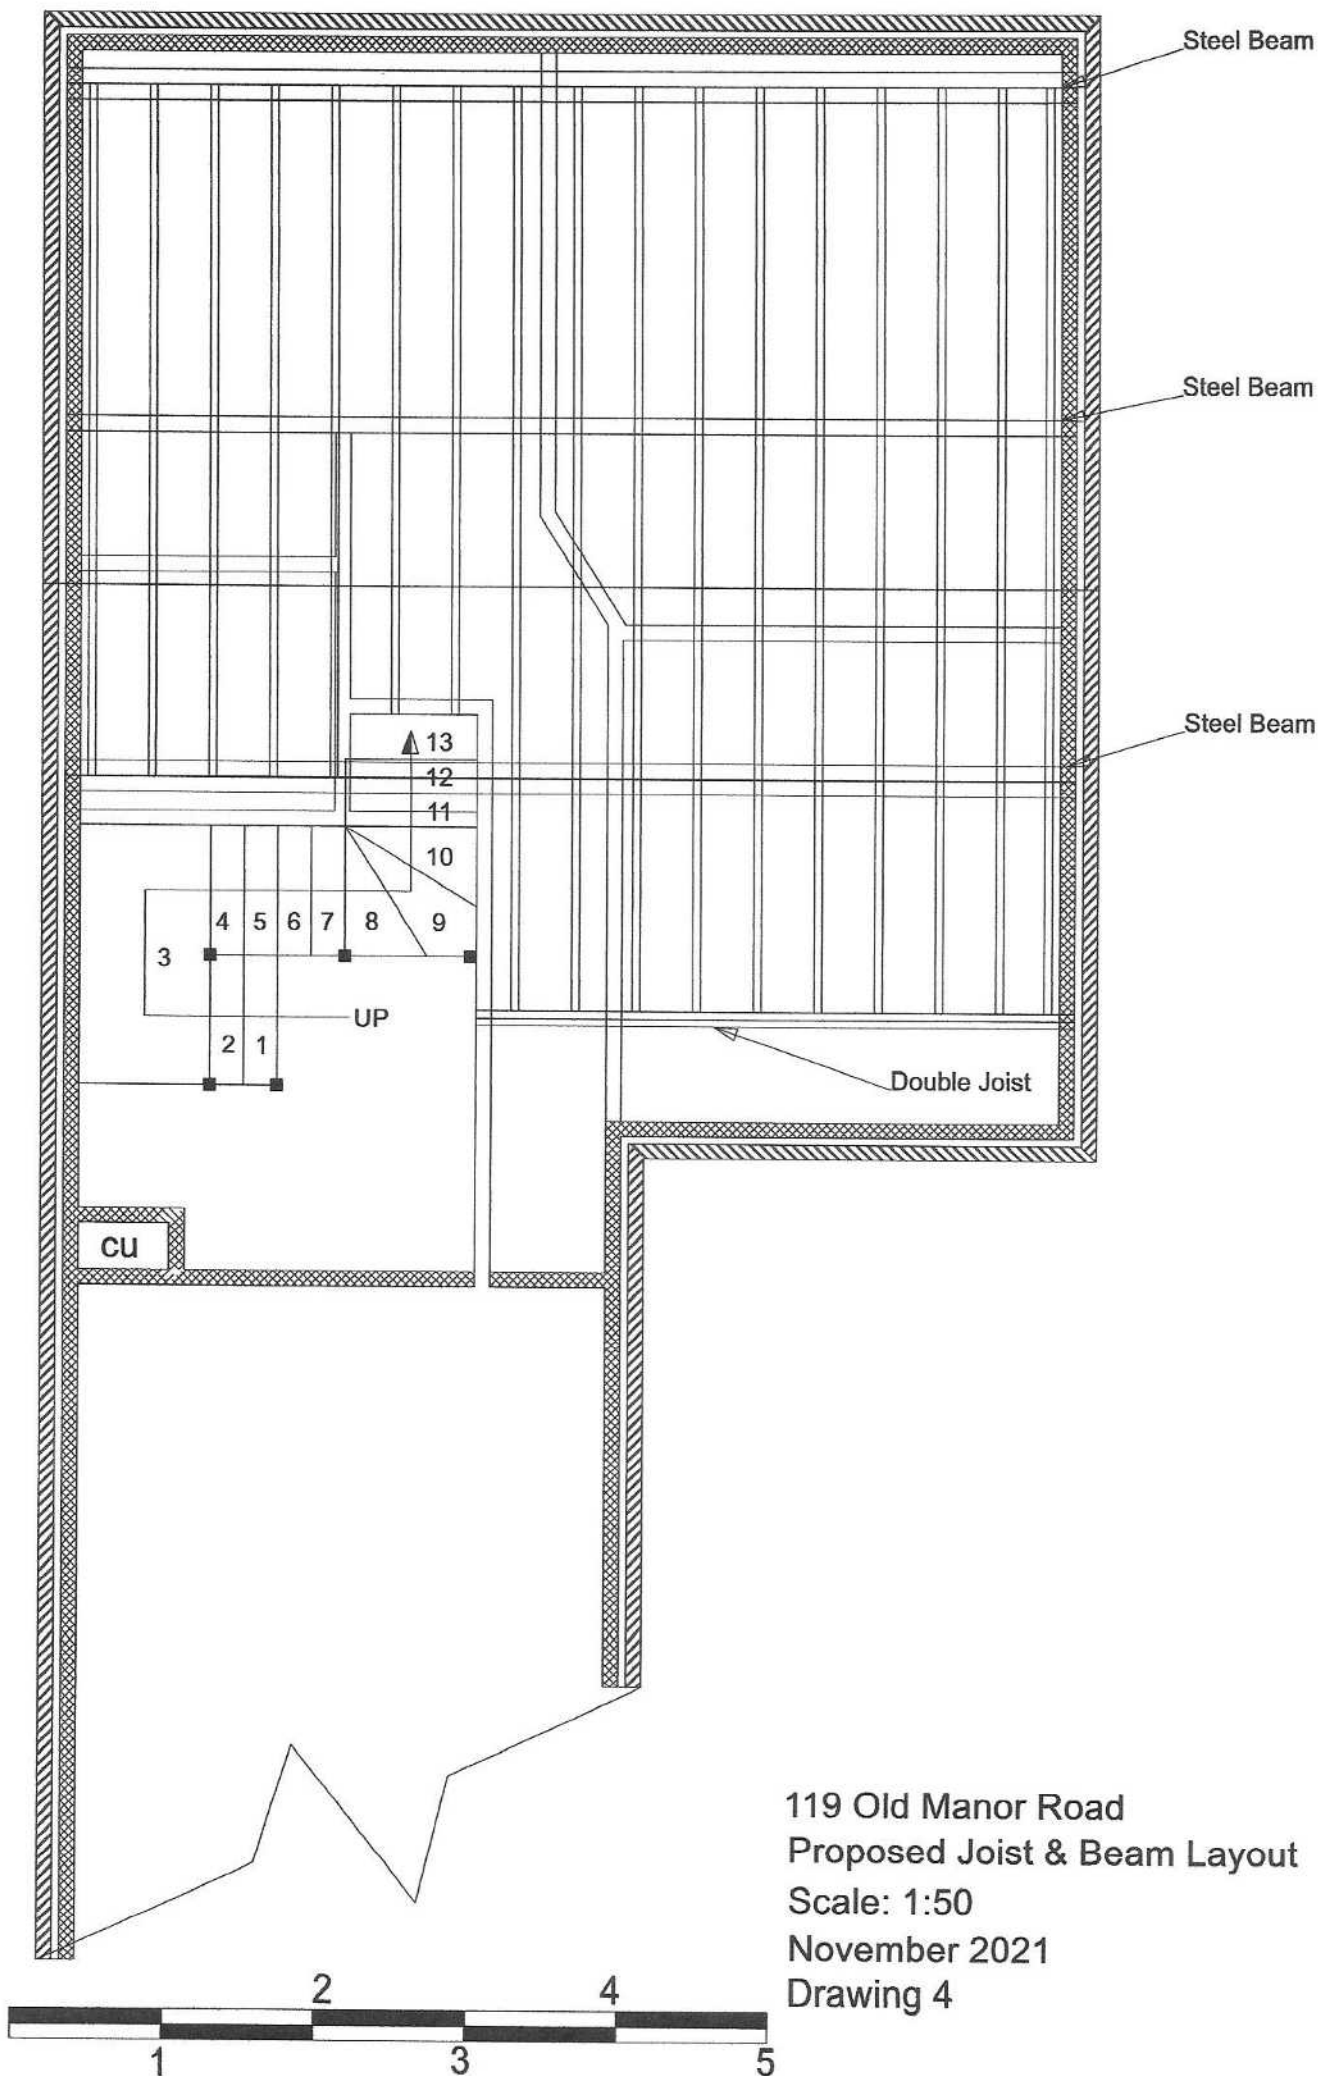


Plain Tile Hanging
to New Dormer


New Brick Gable
to Match Existing

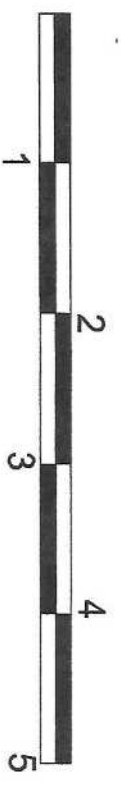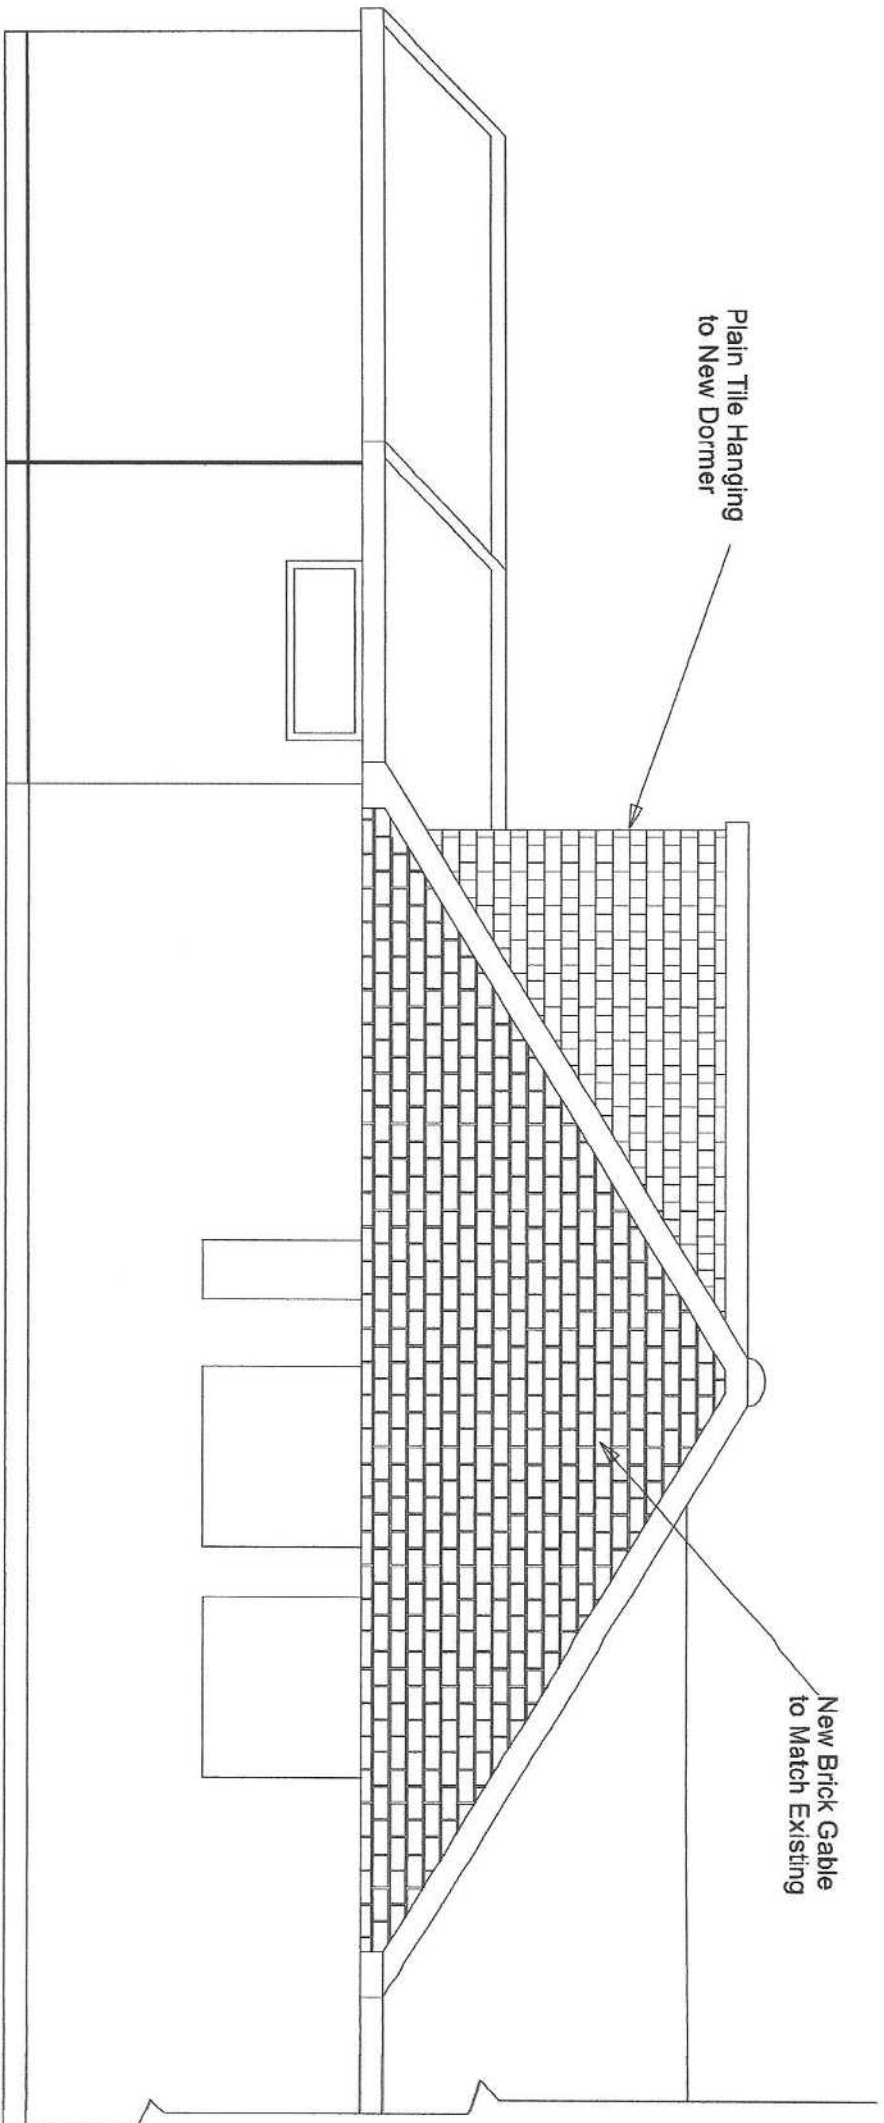

119 Old Manor Road
Part Proposed Side Elevation (North)
Scale: 1:50
November 2021
Drawing 5

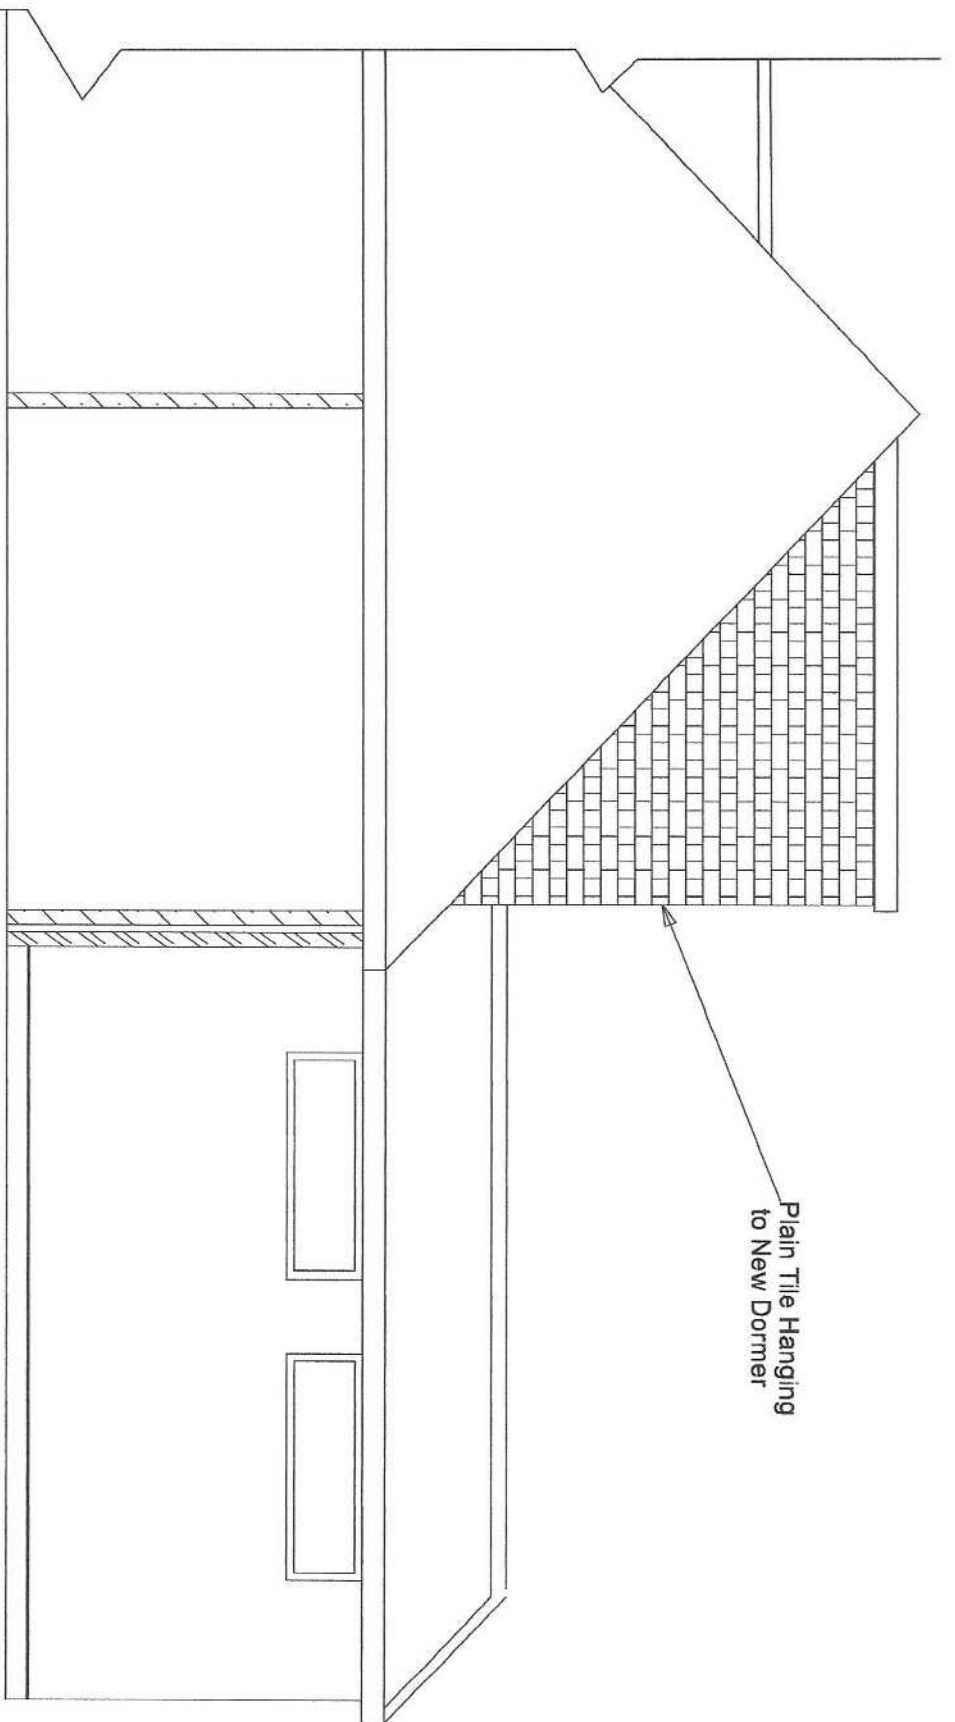

Part Side Elevation (South)

 

Plain Tile Hanging
to New Dormer


119 Old Manor Road

Part Proposed Side Elevation (South)


Scale: 1:50

November 2021


Drawing 6

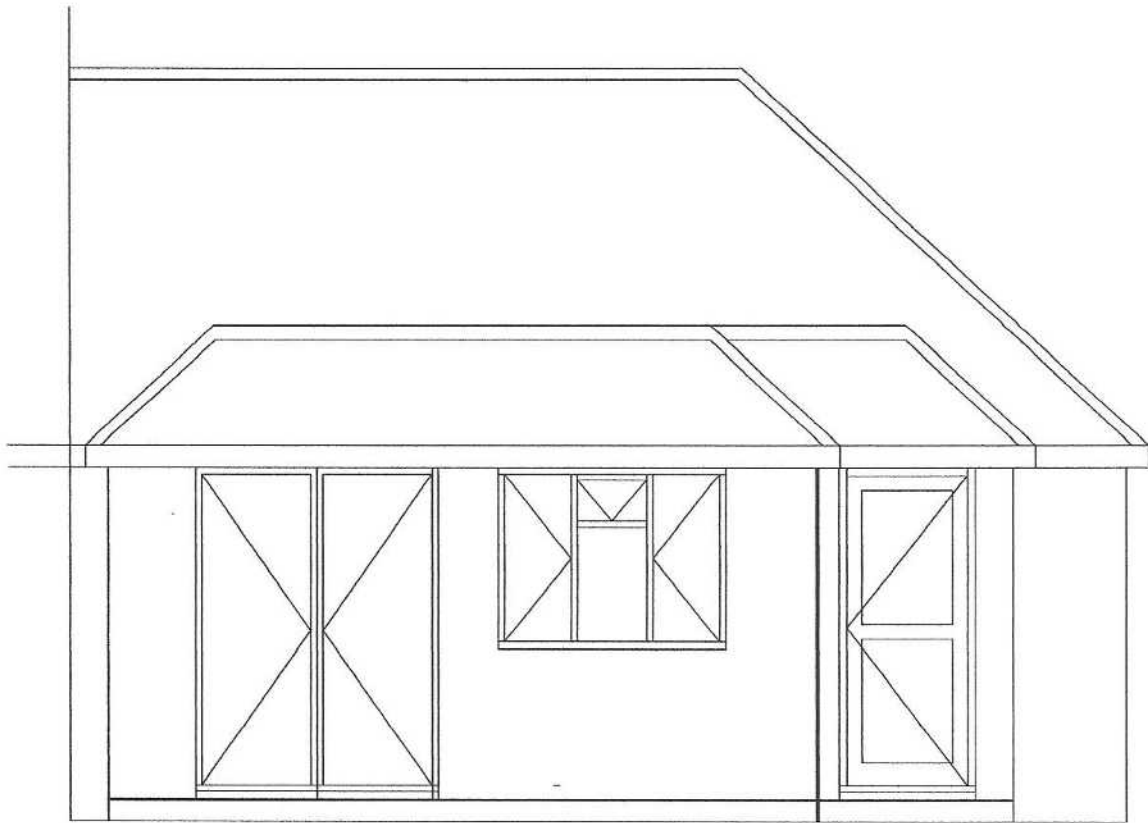

Existing Rear Elevation

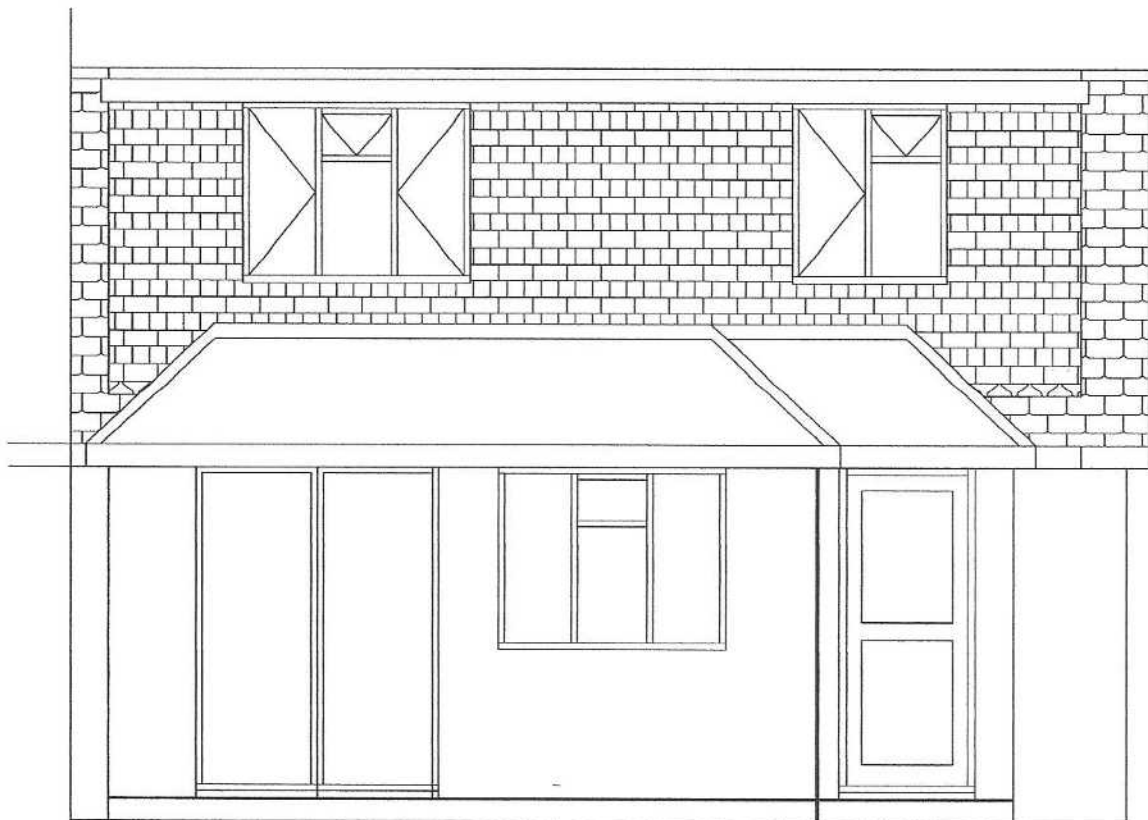

Proposed Rear Elevation

 


REAR ELEVATION

Scale: 1:50


November 2021

Drawing 7

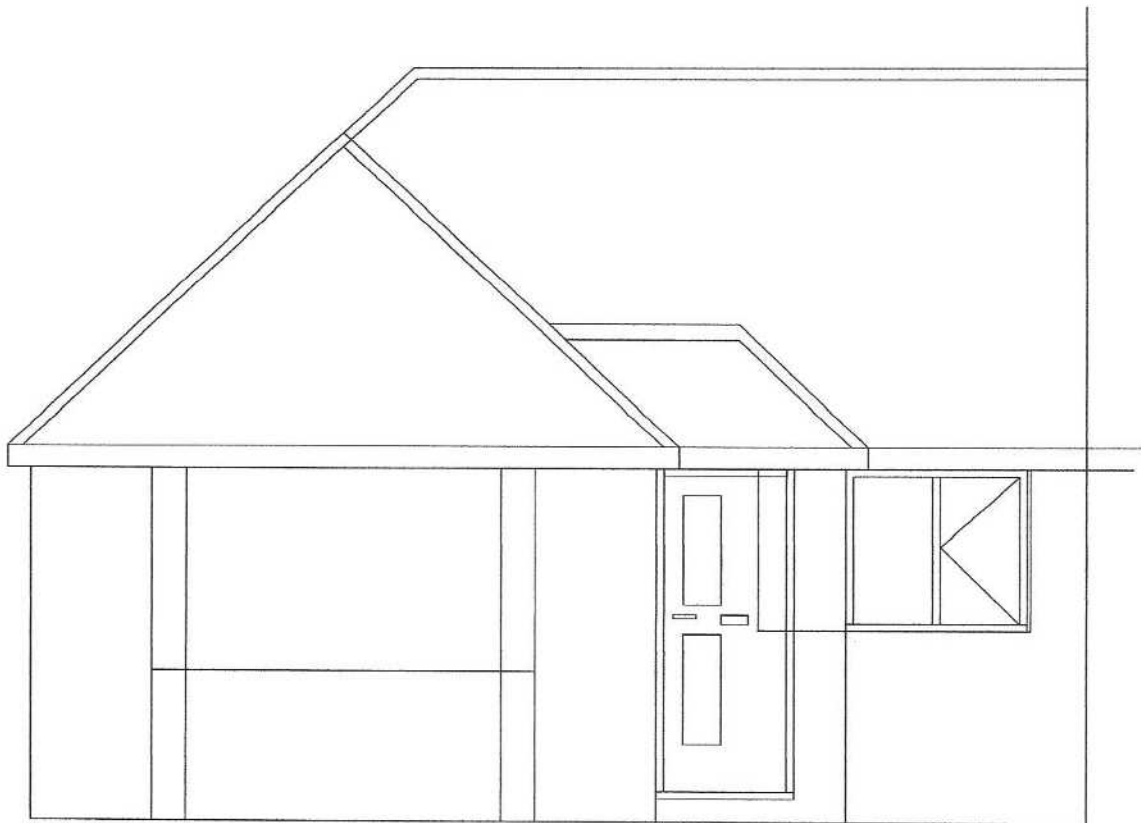

Existing Front Elevation (West)

VELUX Opening
Light

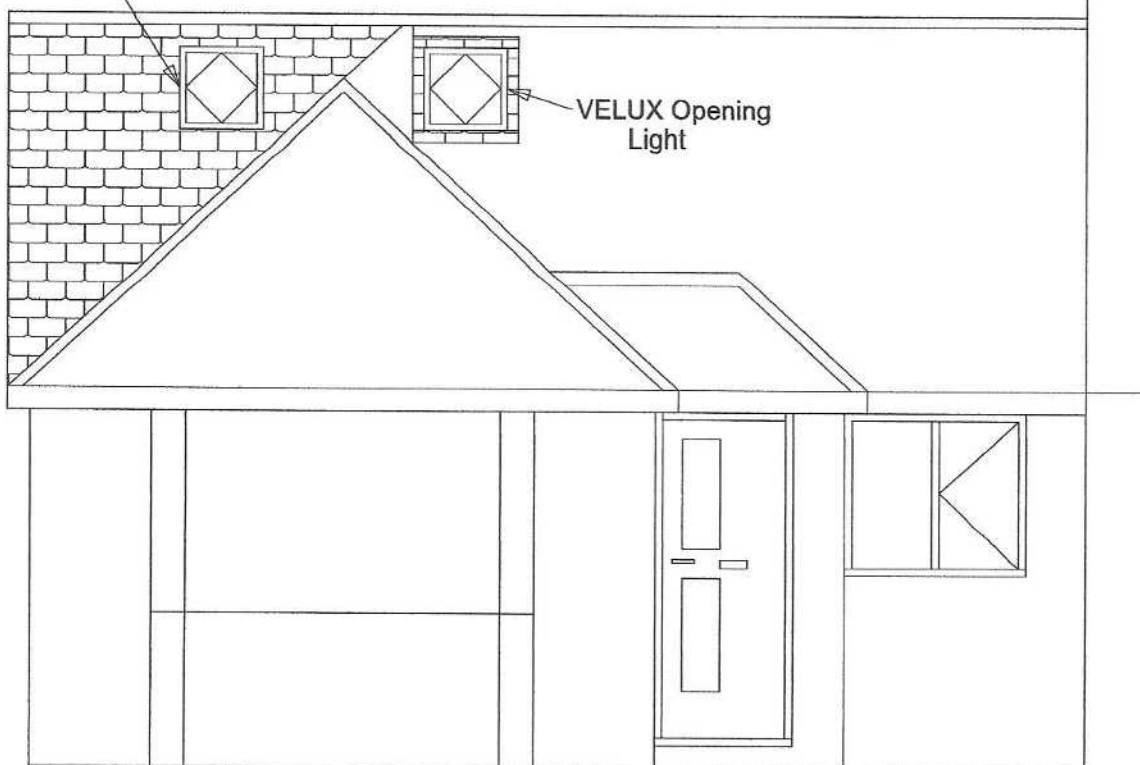

VELUX Opening
Light

Proposed Front Elevation (West)

119 Old Manor Road
Front WEST Elevation
Scale: 1:50
November 2021
Drawing 8

