
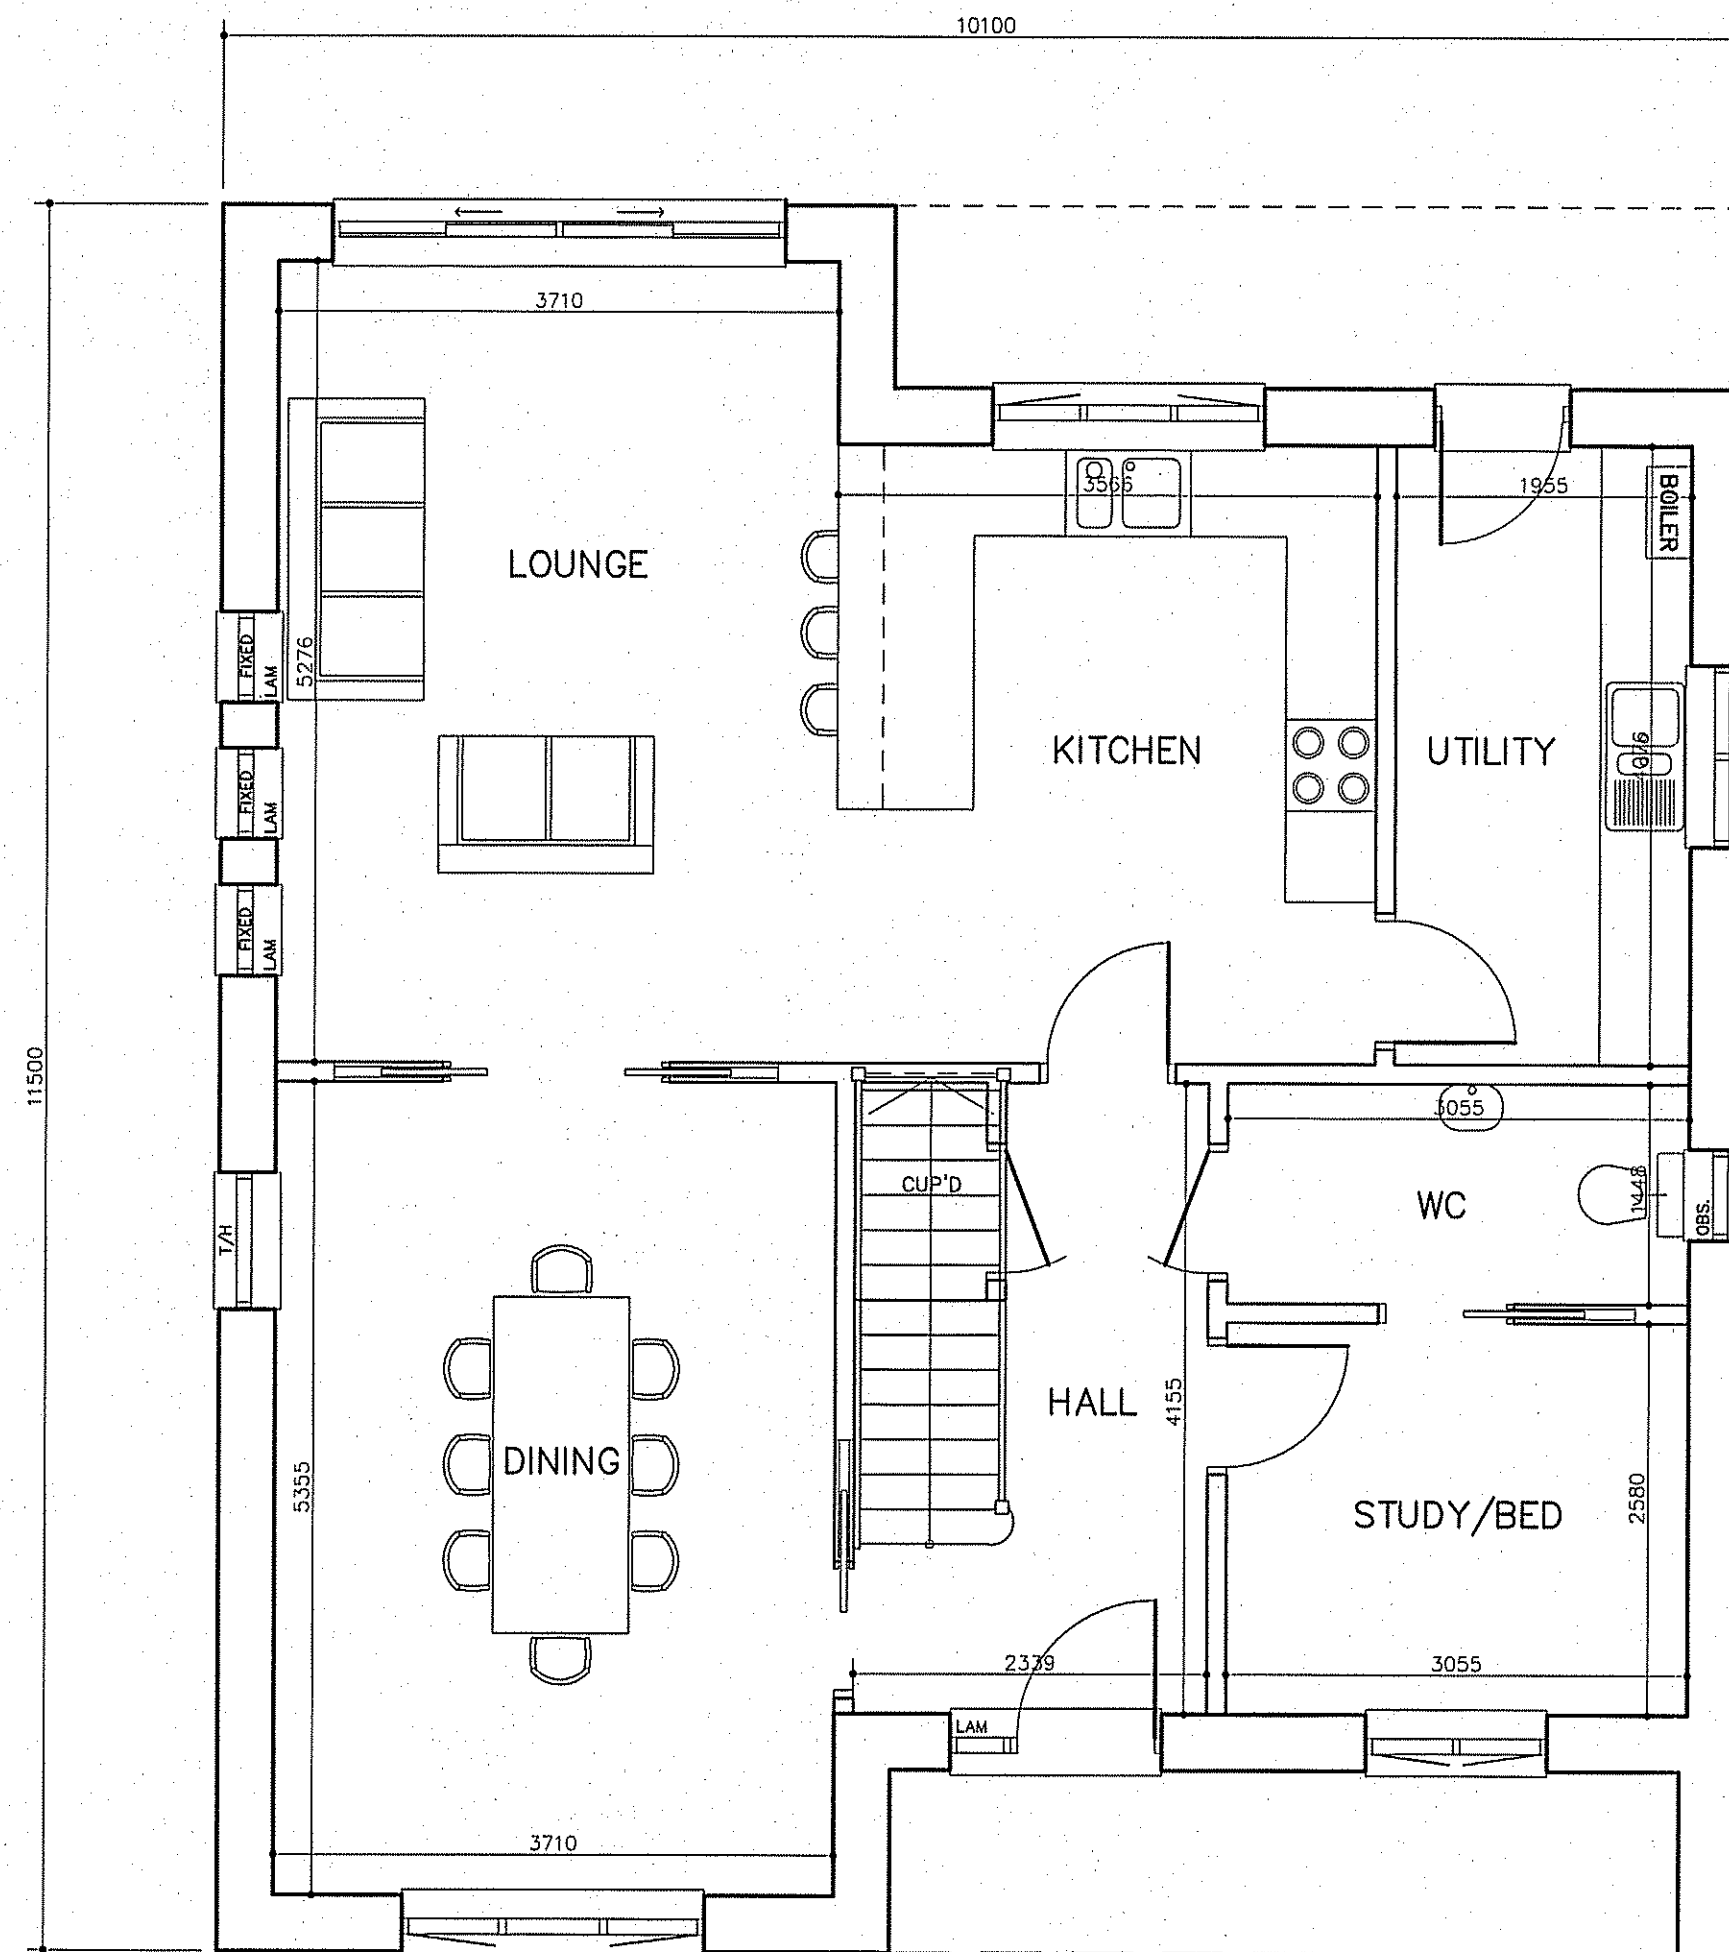


© COPYRIGHT IN THIS DRAWING AND WORK EXECUTED IS AND REMAINS THE PROPERTY OF SCANDIA-HUS LIMITED AND OR ITS SUBSIDIARIES IN ACCORDANCE WITH THE PROVISIONS OF THE COPYRIGHT ACT. PERMISSION TO PRODUCE COPIES OR MODIFIED DRAWINGS IN WHOLE OR IN PART FOR ANY PURPOSE SHOULD BE OBTAINED FROM SCANDIA-HUS LIMITED & ANY SUCH REPRODUCTIONS SHOULD INCLUDE THIS & THE FOREGOING STATEMENT

[illegible]

GROUND FLOOR PLAN
EXTERNAL AREA - 102.59M²

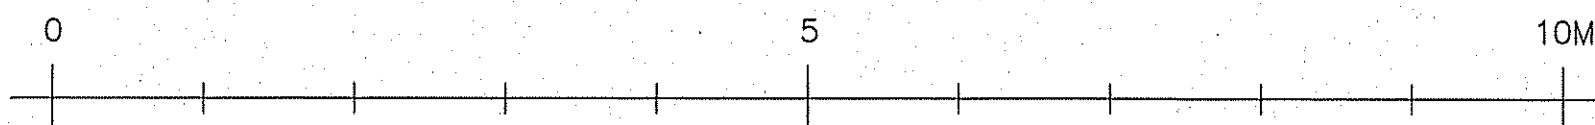

 scandiahus SCANDIA-HUS BUSINESS PARK, FELCOURT ROAD, FELCOURT, EAST GRINSTEAD, WEST SUSSEX, RH19 2LP : TEL 01342 838060		
FOR MR & MRS MOOR		
SITE WINDSONG, THE THATCHWAY, RUSTINGTON, BN16 2BN		
TITLE PROPOSED DWELLING GROUND FLOOR PLAN		
C/No. 222858	O/No. 	SCALE 1/50 @A2
DRAWN EW		DRAWING NUMBER 02
DATE 05/18		
		REV E