




NOTES
WRITTEN DIMENSIONS TO BE TAKEN IN PREFERENCE TO SCALE, AND ARE TO BE CHECKED ON SITE PRIOR TO COMMENCING WORK. THIS DRAWING IS TO BE READ IN CONJUNCTION WITH ALL OTHER DOCUMENTS RELATING TO THIS PROJECT. ANY DISCREPANCIES ARE TO BE REFERRED IMMEDIATELY TO THE ARCHITECT. THIS DRAWING IS COPYRIGHT, AND SHOULD NOT BE USED OR REPRODUCED WITHOUT PERMISSION. IT IS THE CONTRACTOR'S RESPONSIBILITY TO ENSURE COMPLIANCE WITH THE BUILDING REGULATIONS.

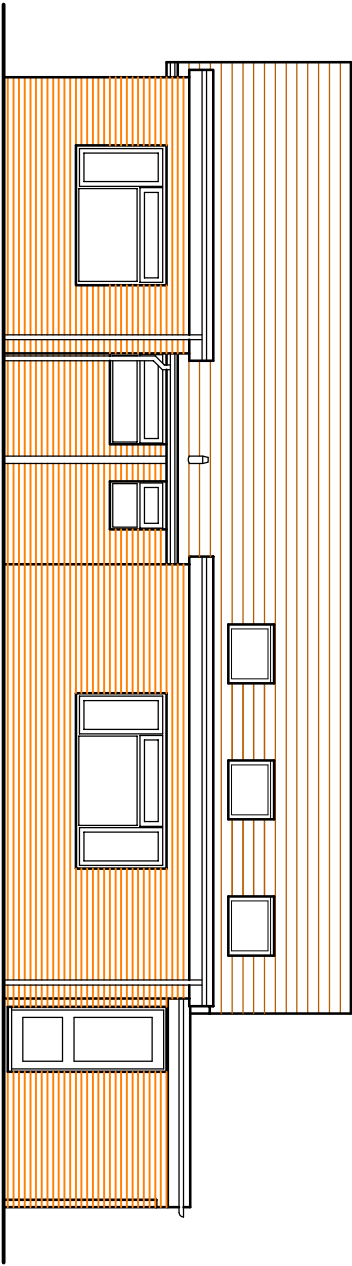


EXISTING REAR ELEVATION

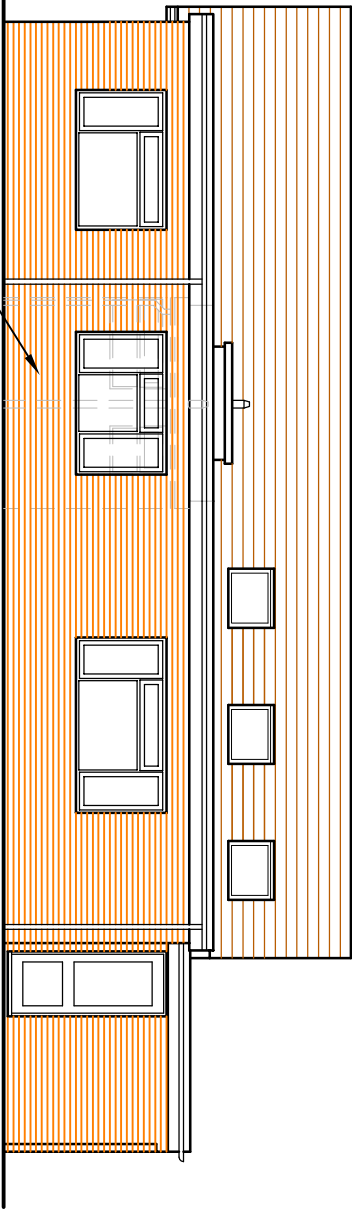


PROPOSED REAR ELEVATION

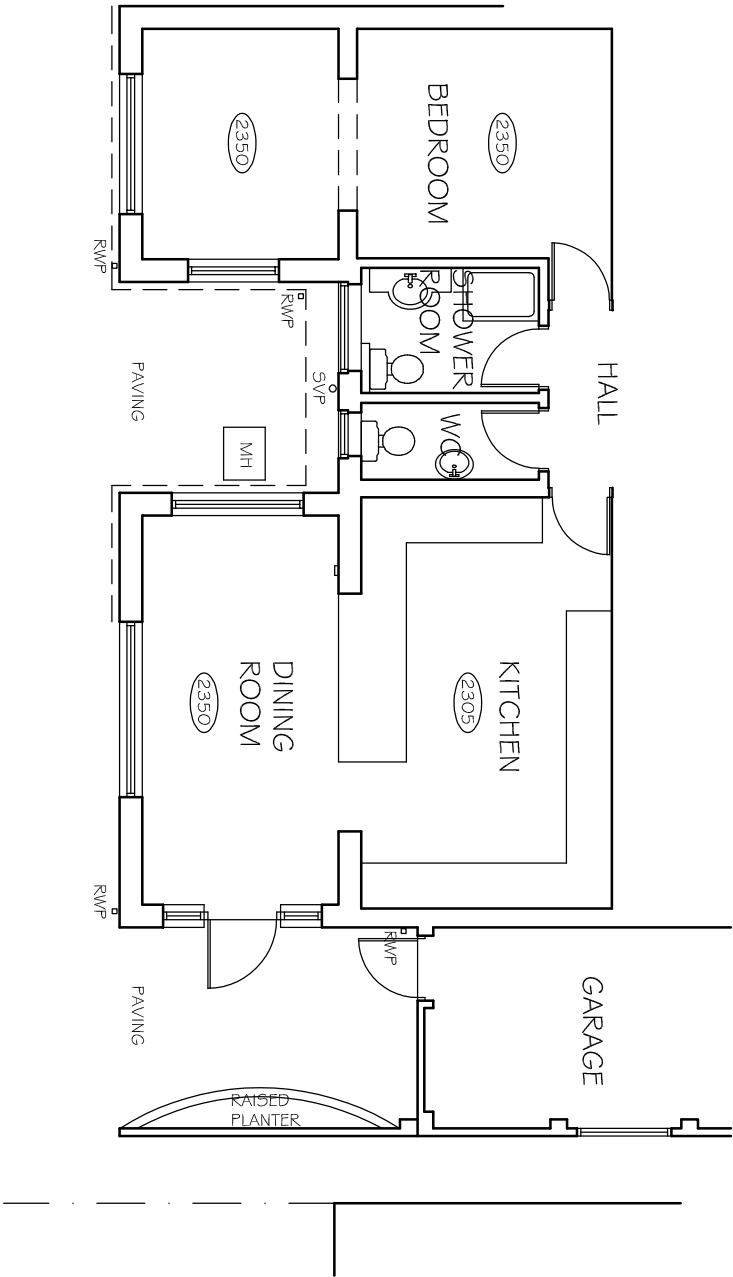

EXISTING PART FLOOR PLAN

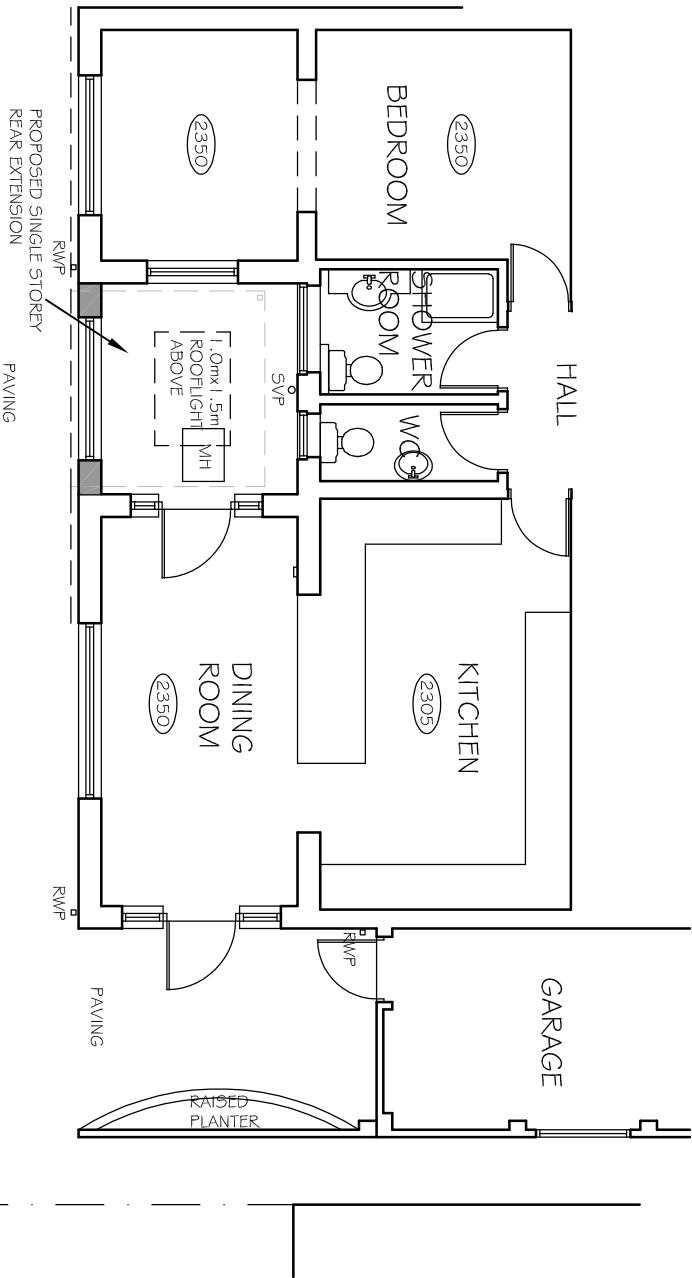

PROPOSED PART FLOOR PLAN

 

- D PROPOSALS AMENDED 31.01.20
- C PROPOSALS AMENDED 29.01.20
- B VARIOUS AMENDMENTS 08.04.19
- A ROOFLIGHT SIZE AMENDED 29.03.19
- REV DESCRIPTION DATE

PROJECT
29 TASMAN CLOSE
RUSTINGTON
WEST SUSSEX

DRAWING TITLE
EXISTING AND PROPOSED PART
FLOOR PLANS AND ELEVATIONS

CLIENT
MR & MRS SLITCH

Unit 3b Woodhorn Business Centre
Woodhorn Lane
Oving Chichester
West Sussex PO20 2BX
Tel 01243 774764
www.sloaneandbrown.co.uk



SCALE 1:100 @A3
DRAWN BY FLB
DATE MAR 19
DWG NO 859/01
REV.D