



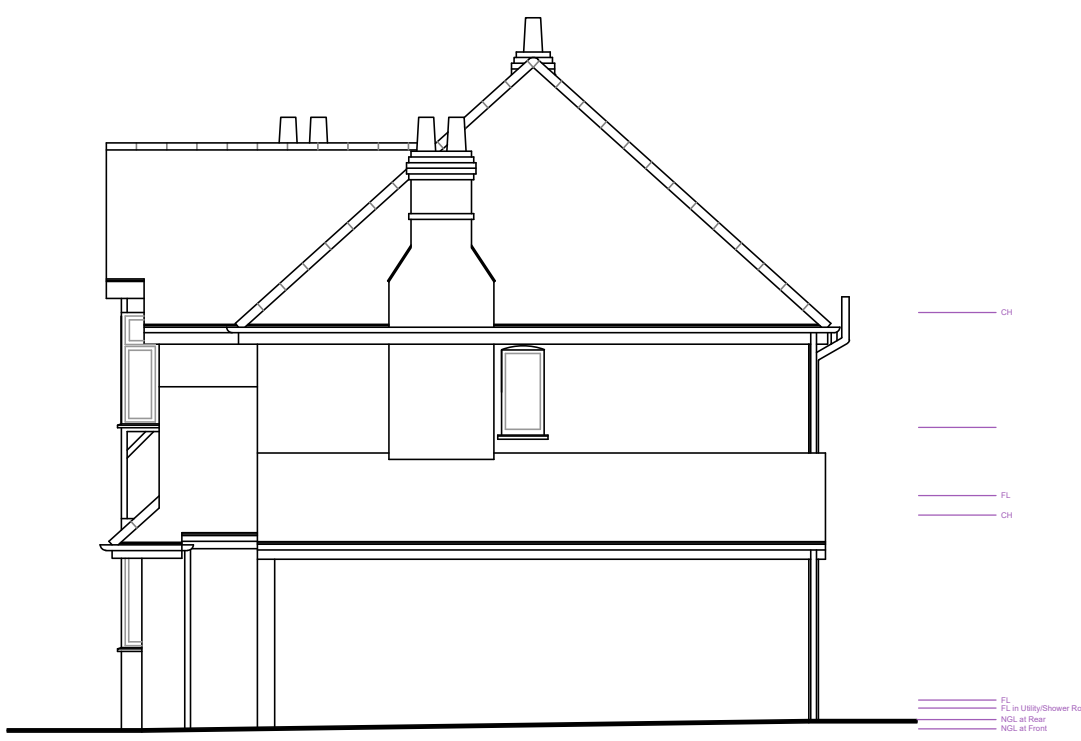

Existing Side Elevation



Existing Rear Elevation

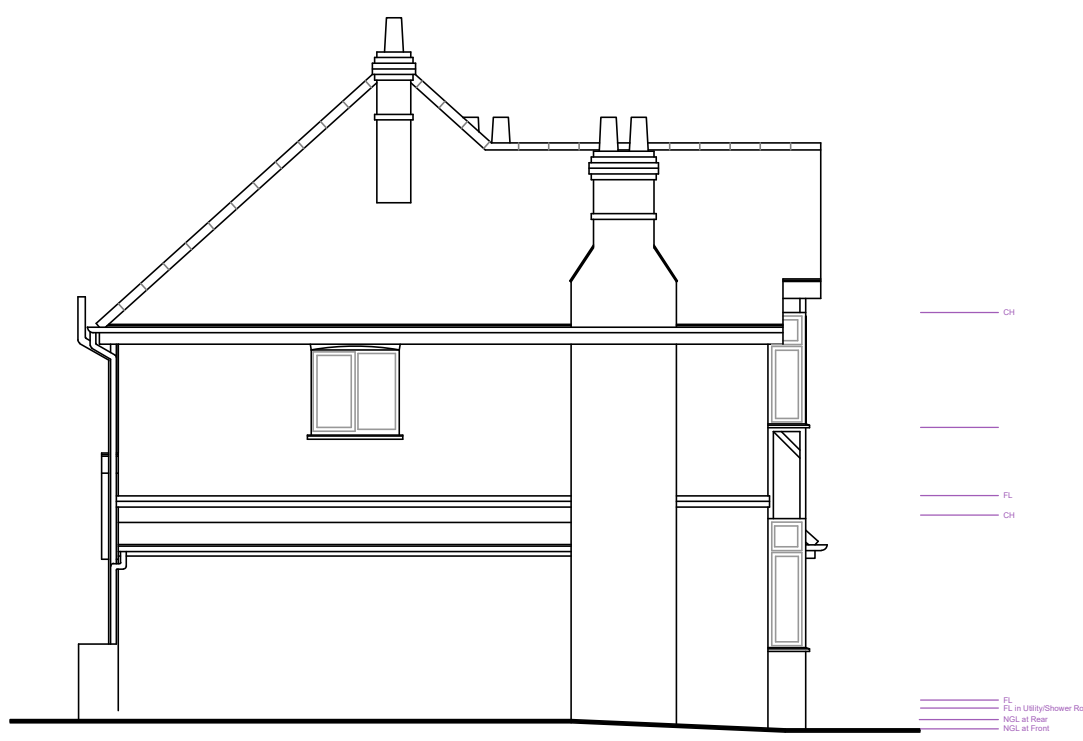


Existing Side Elevation




Existing Front Elevation

EXISTING ELEVATIONS 1:100

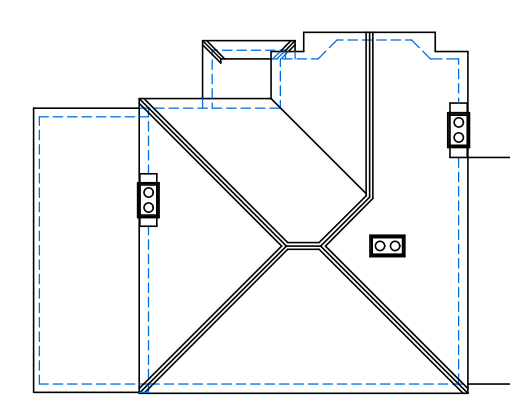


EXISTING ROOF PLAN 1:200

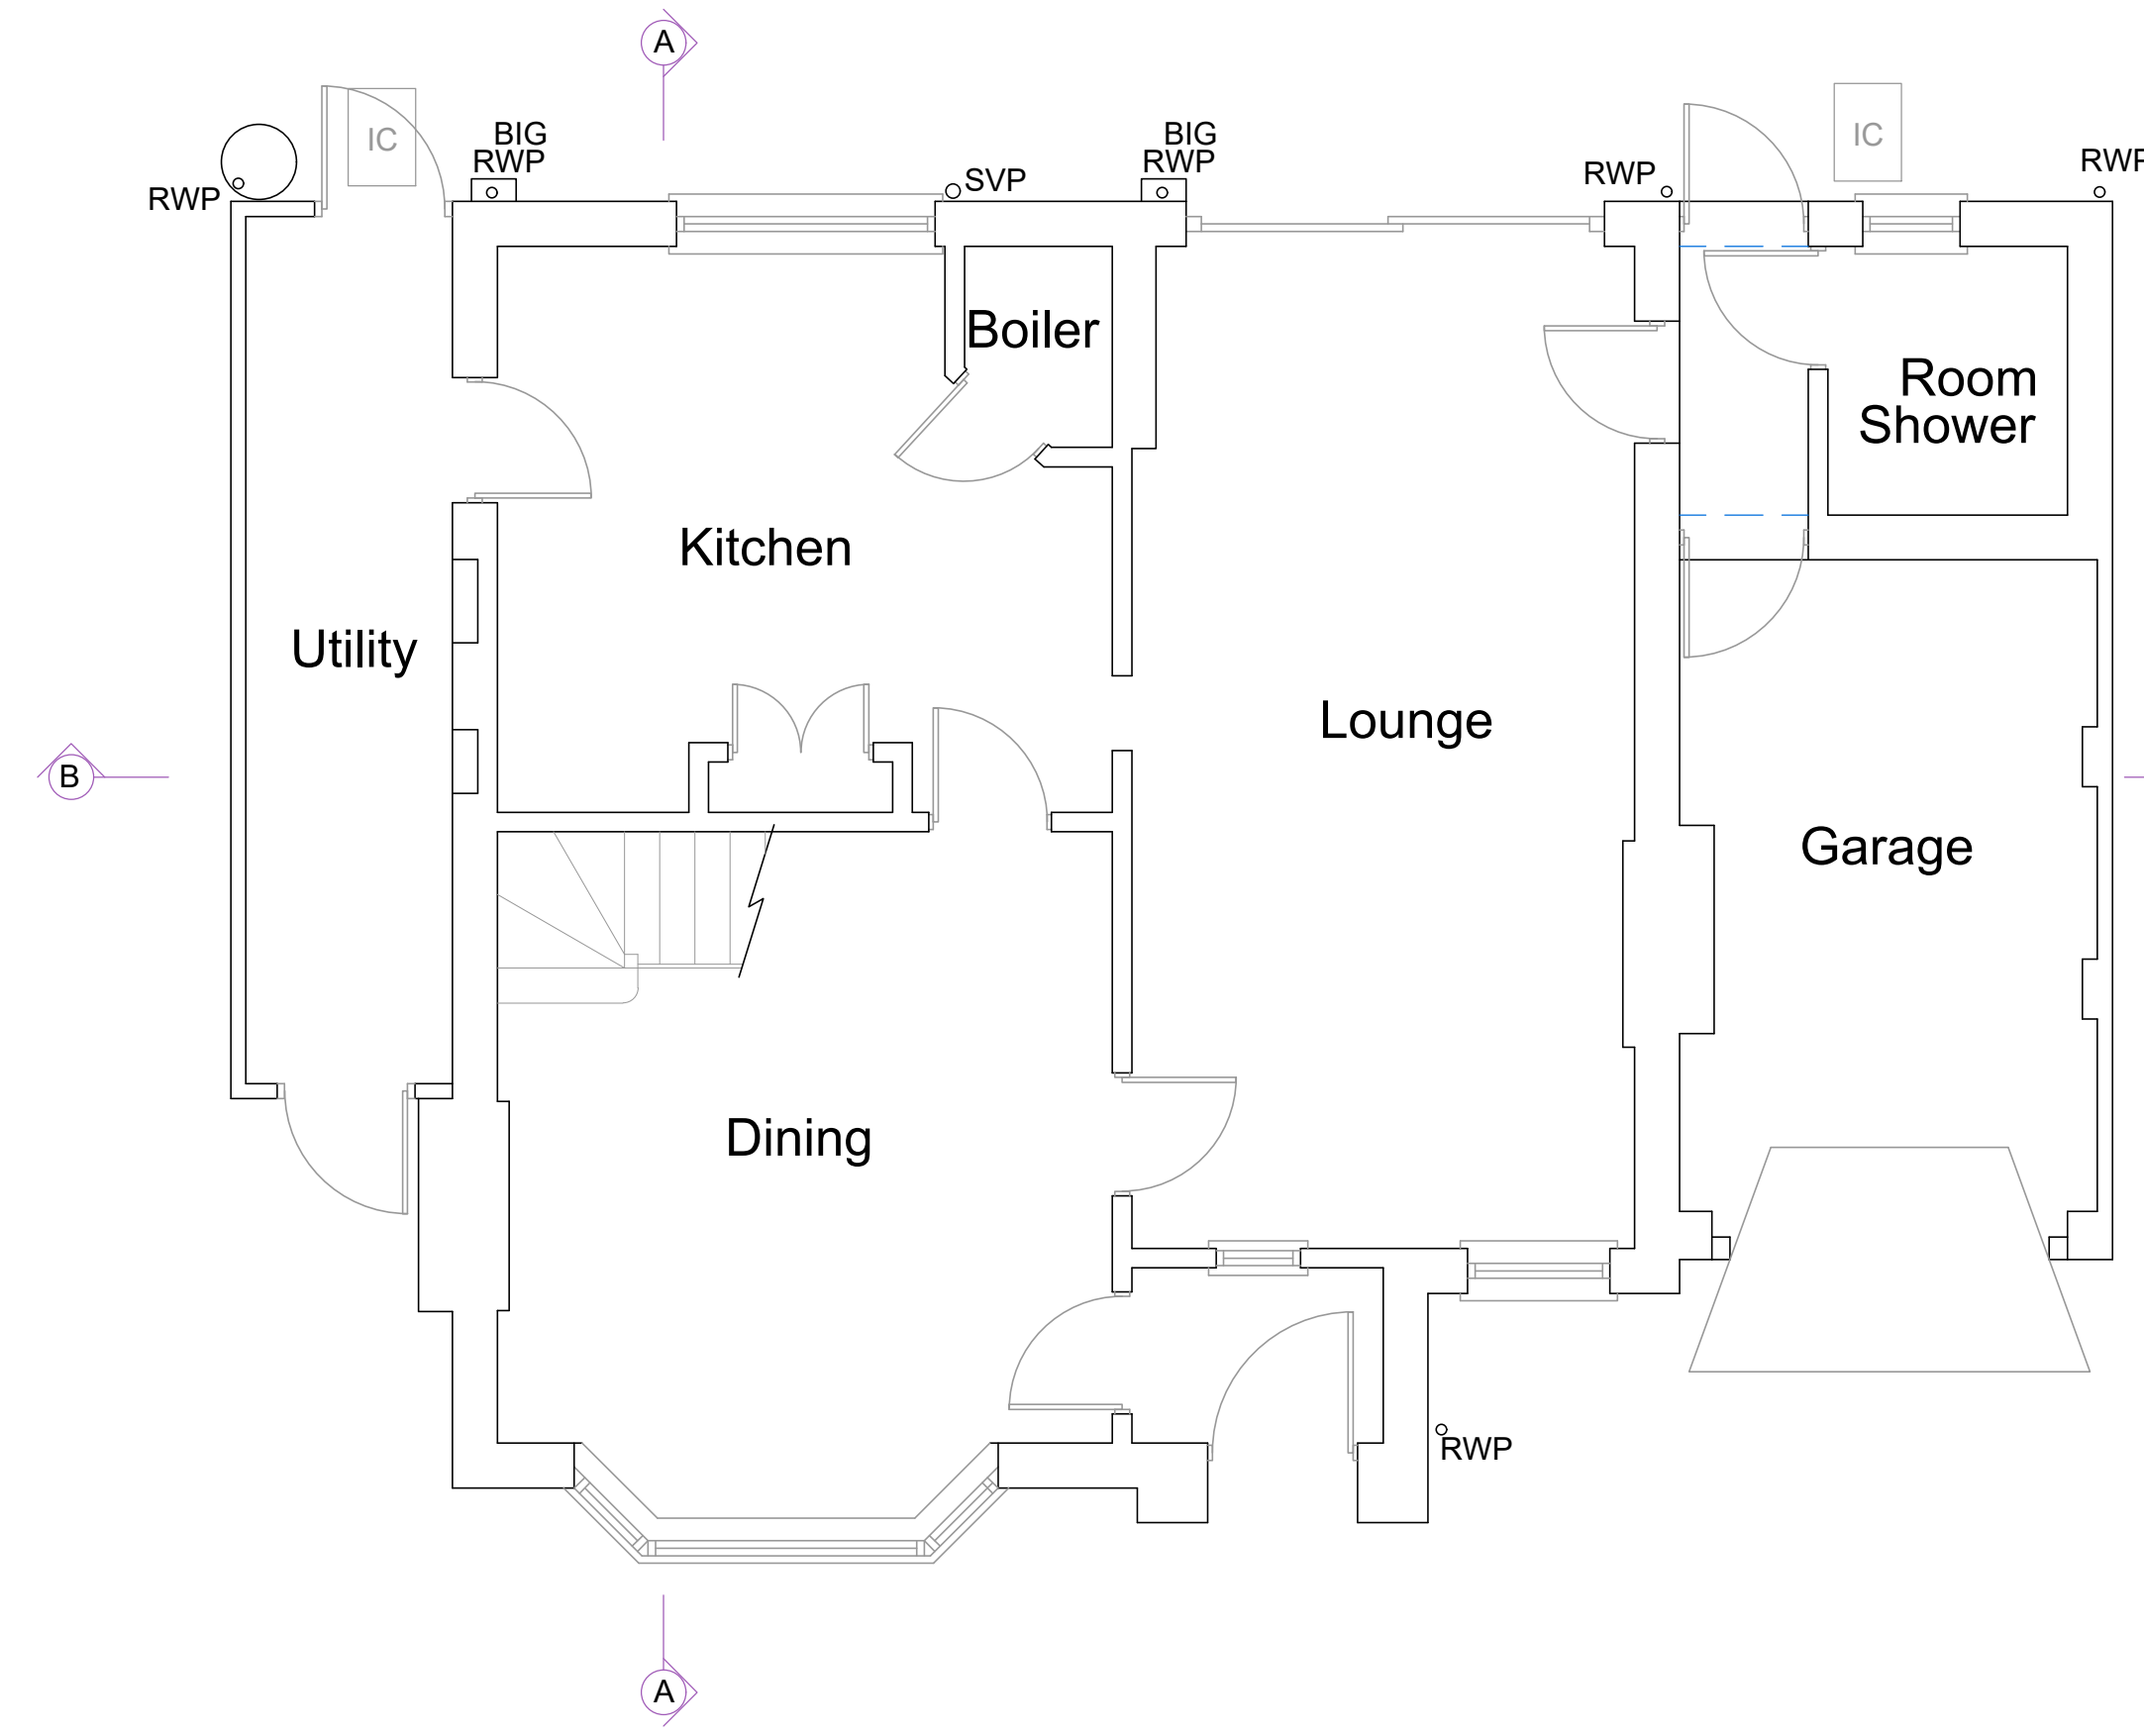

Existing Ground Floor Plan

EXISTING FLOOR PLAN 1:50

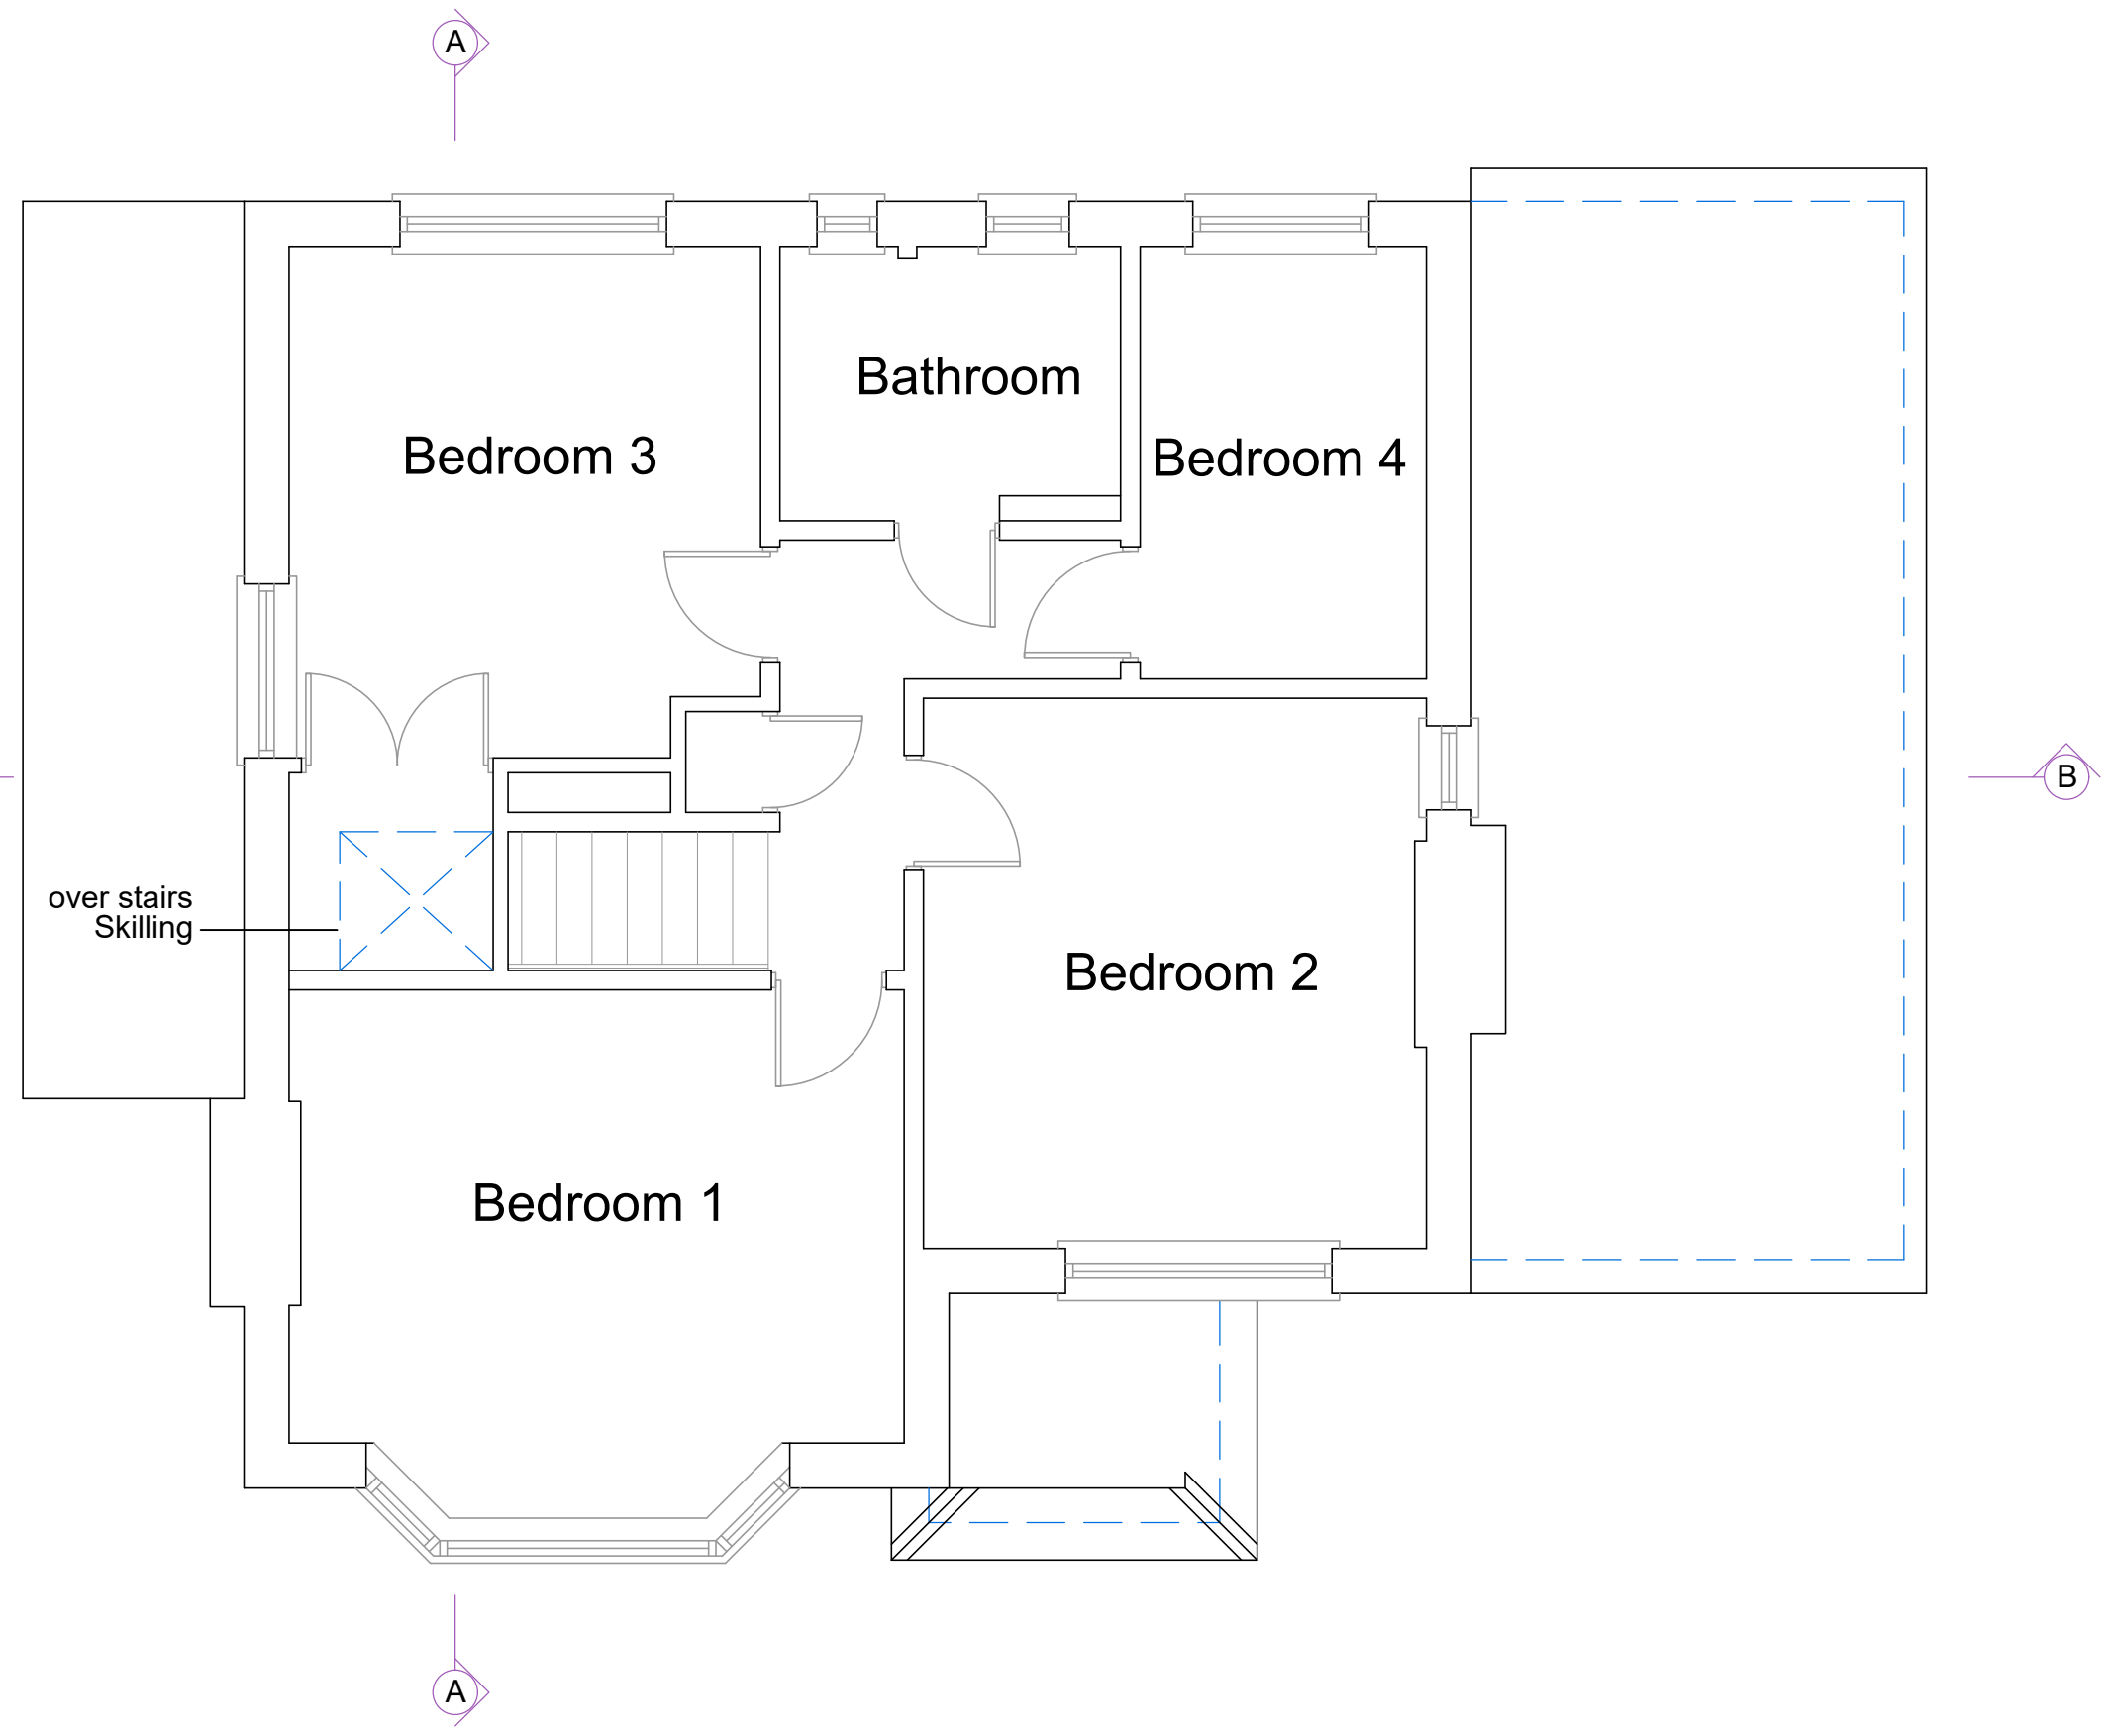

Existing First Floor Plan

All dimensions to be checked on site prior to commencement of work, except for planning purposes.

This drawing is the copyright of
LIZ GALLOWAY
and may not be copied, altered or reproduced in any way without written authority.

LIZ GALLOWAY
41 WILLOWHAYNE CRESCENT
EAST PRESTON
WEST SUSSEX
BN16 1PL
Telephone
01903 859176

EXISTING FLOOR PLANS, ELEVATIONS & ROOF PLAN
30 Harefold Road
Rustington
BN16 2QE

CLIENT	---
Issue / Details	Drawn / Check / Date
SCALE	AS SHOWN on A1
DATE	03/02/2020
DRAWING NUMBER	19006/01