
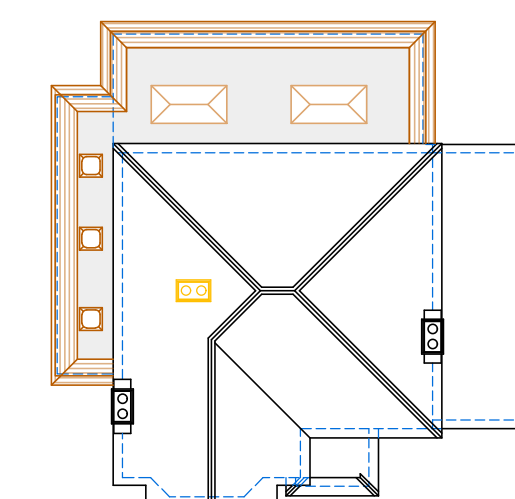
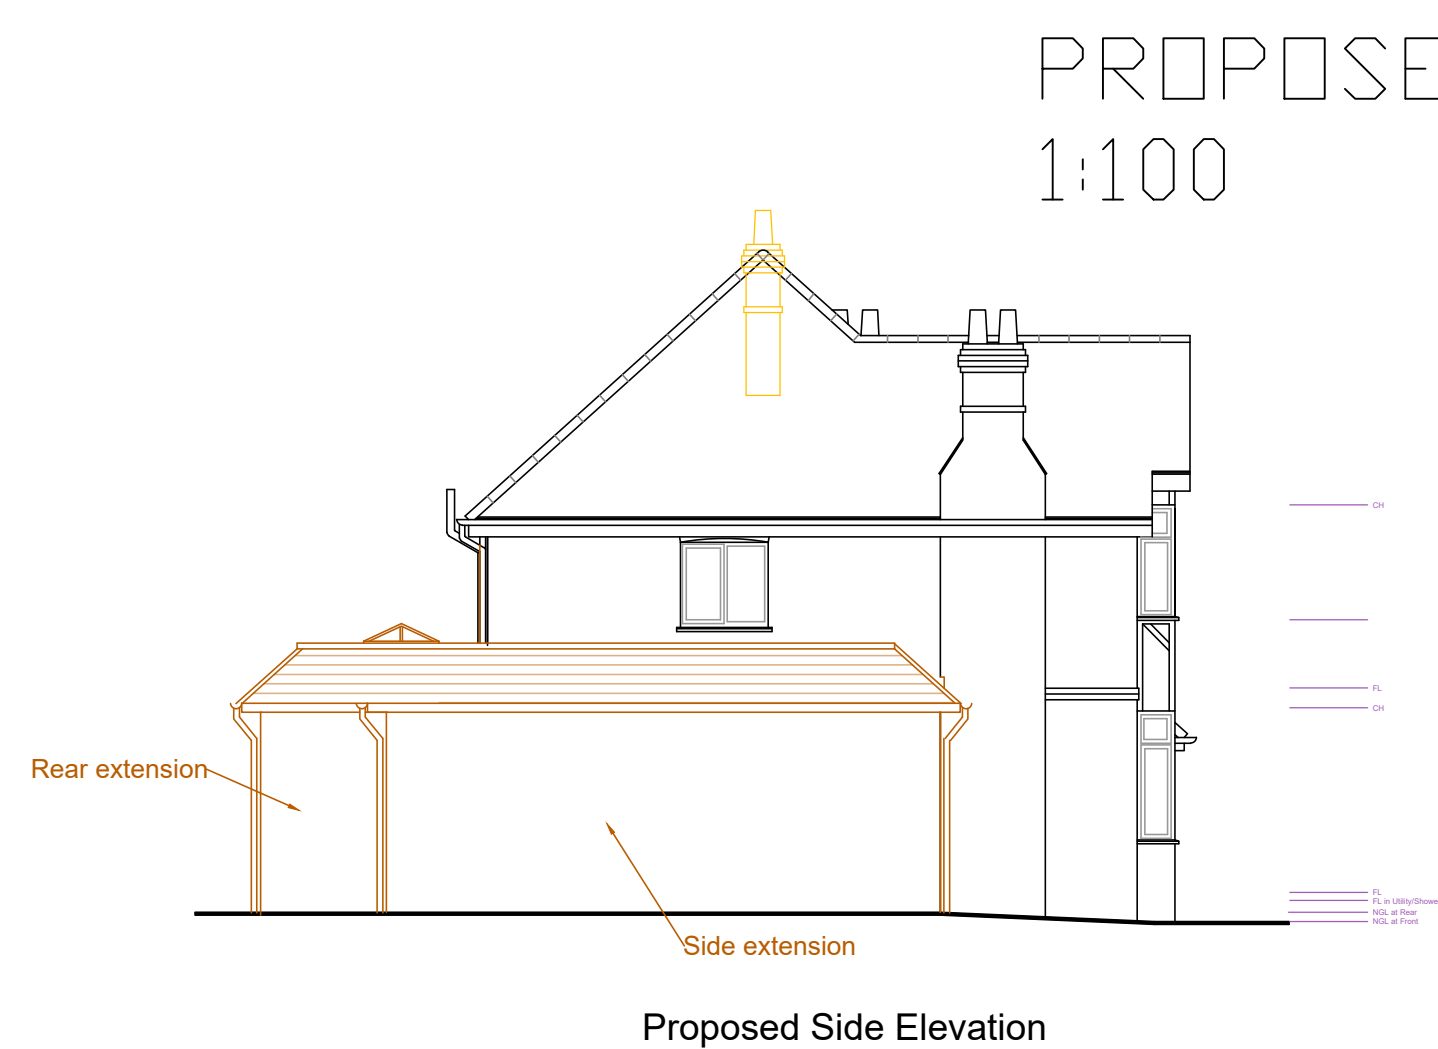
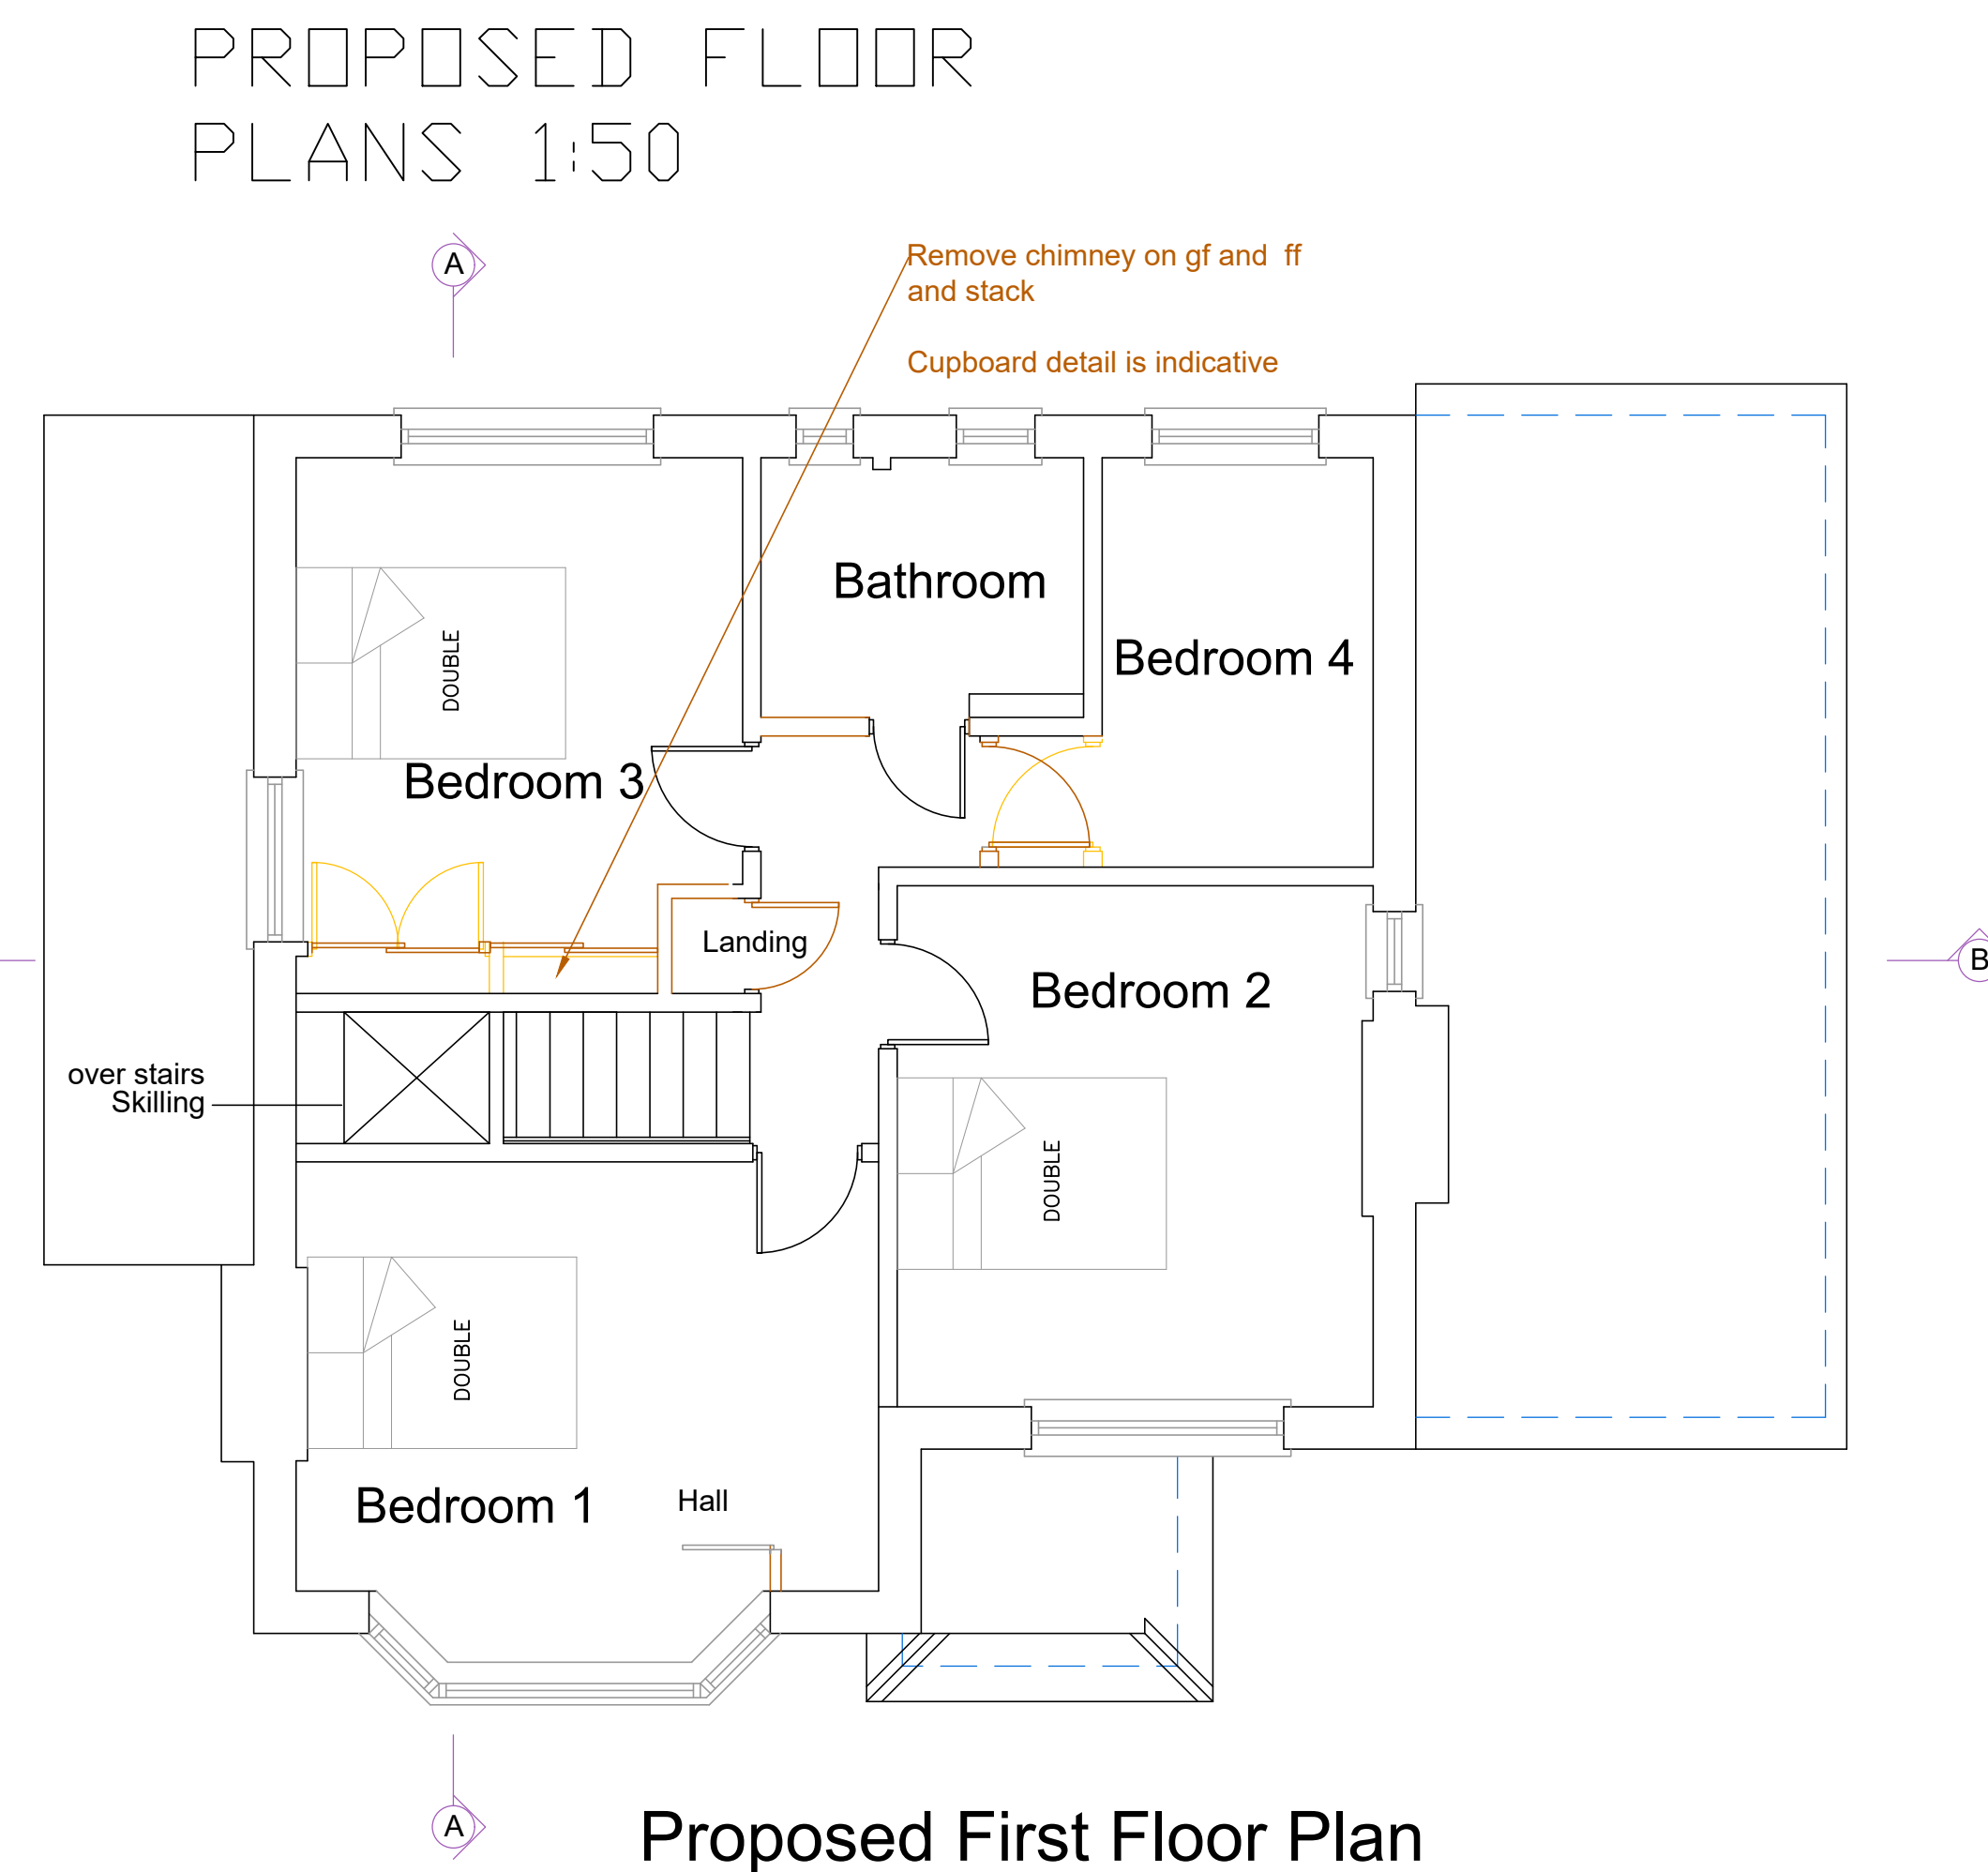


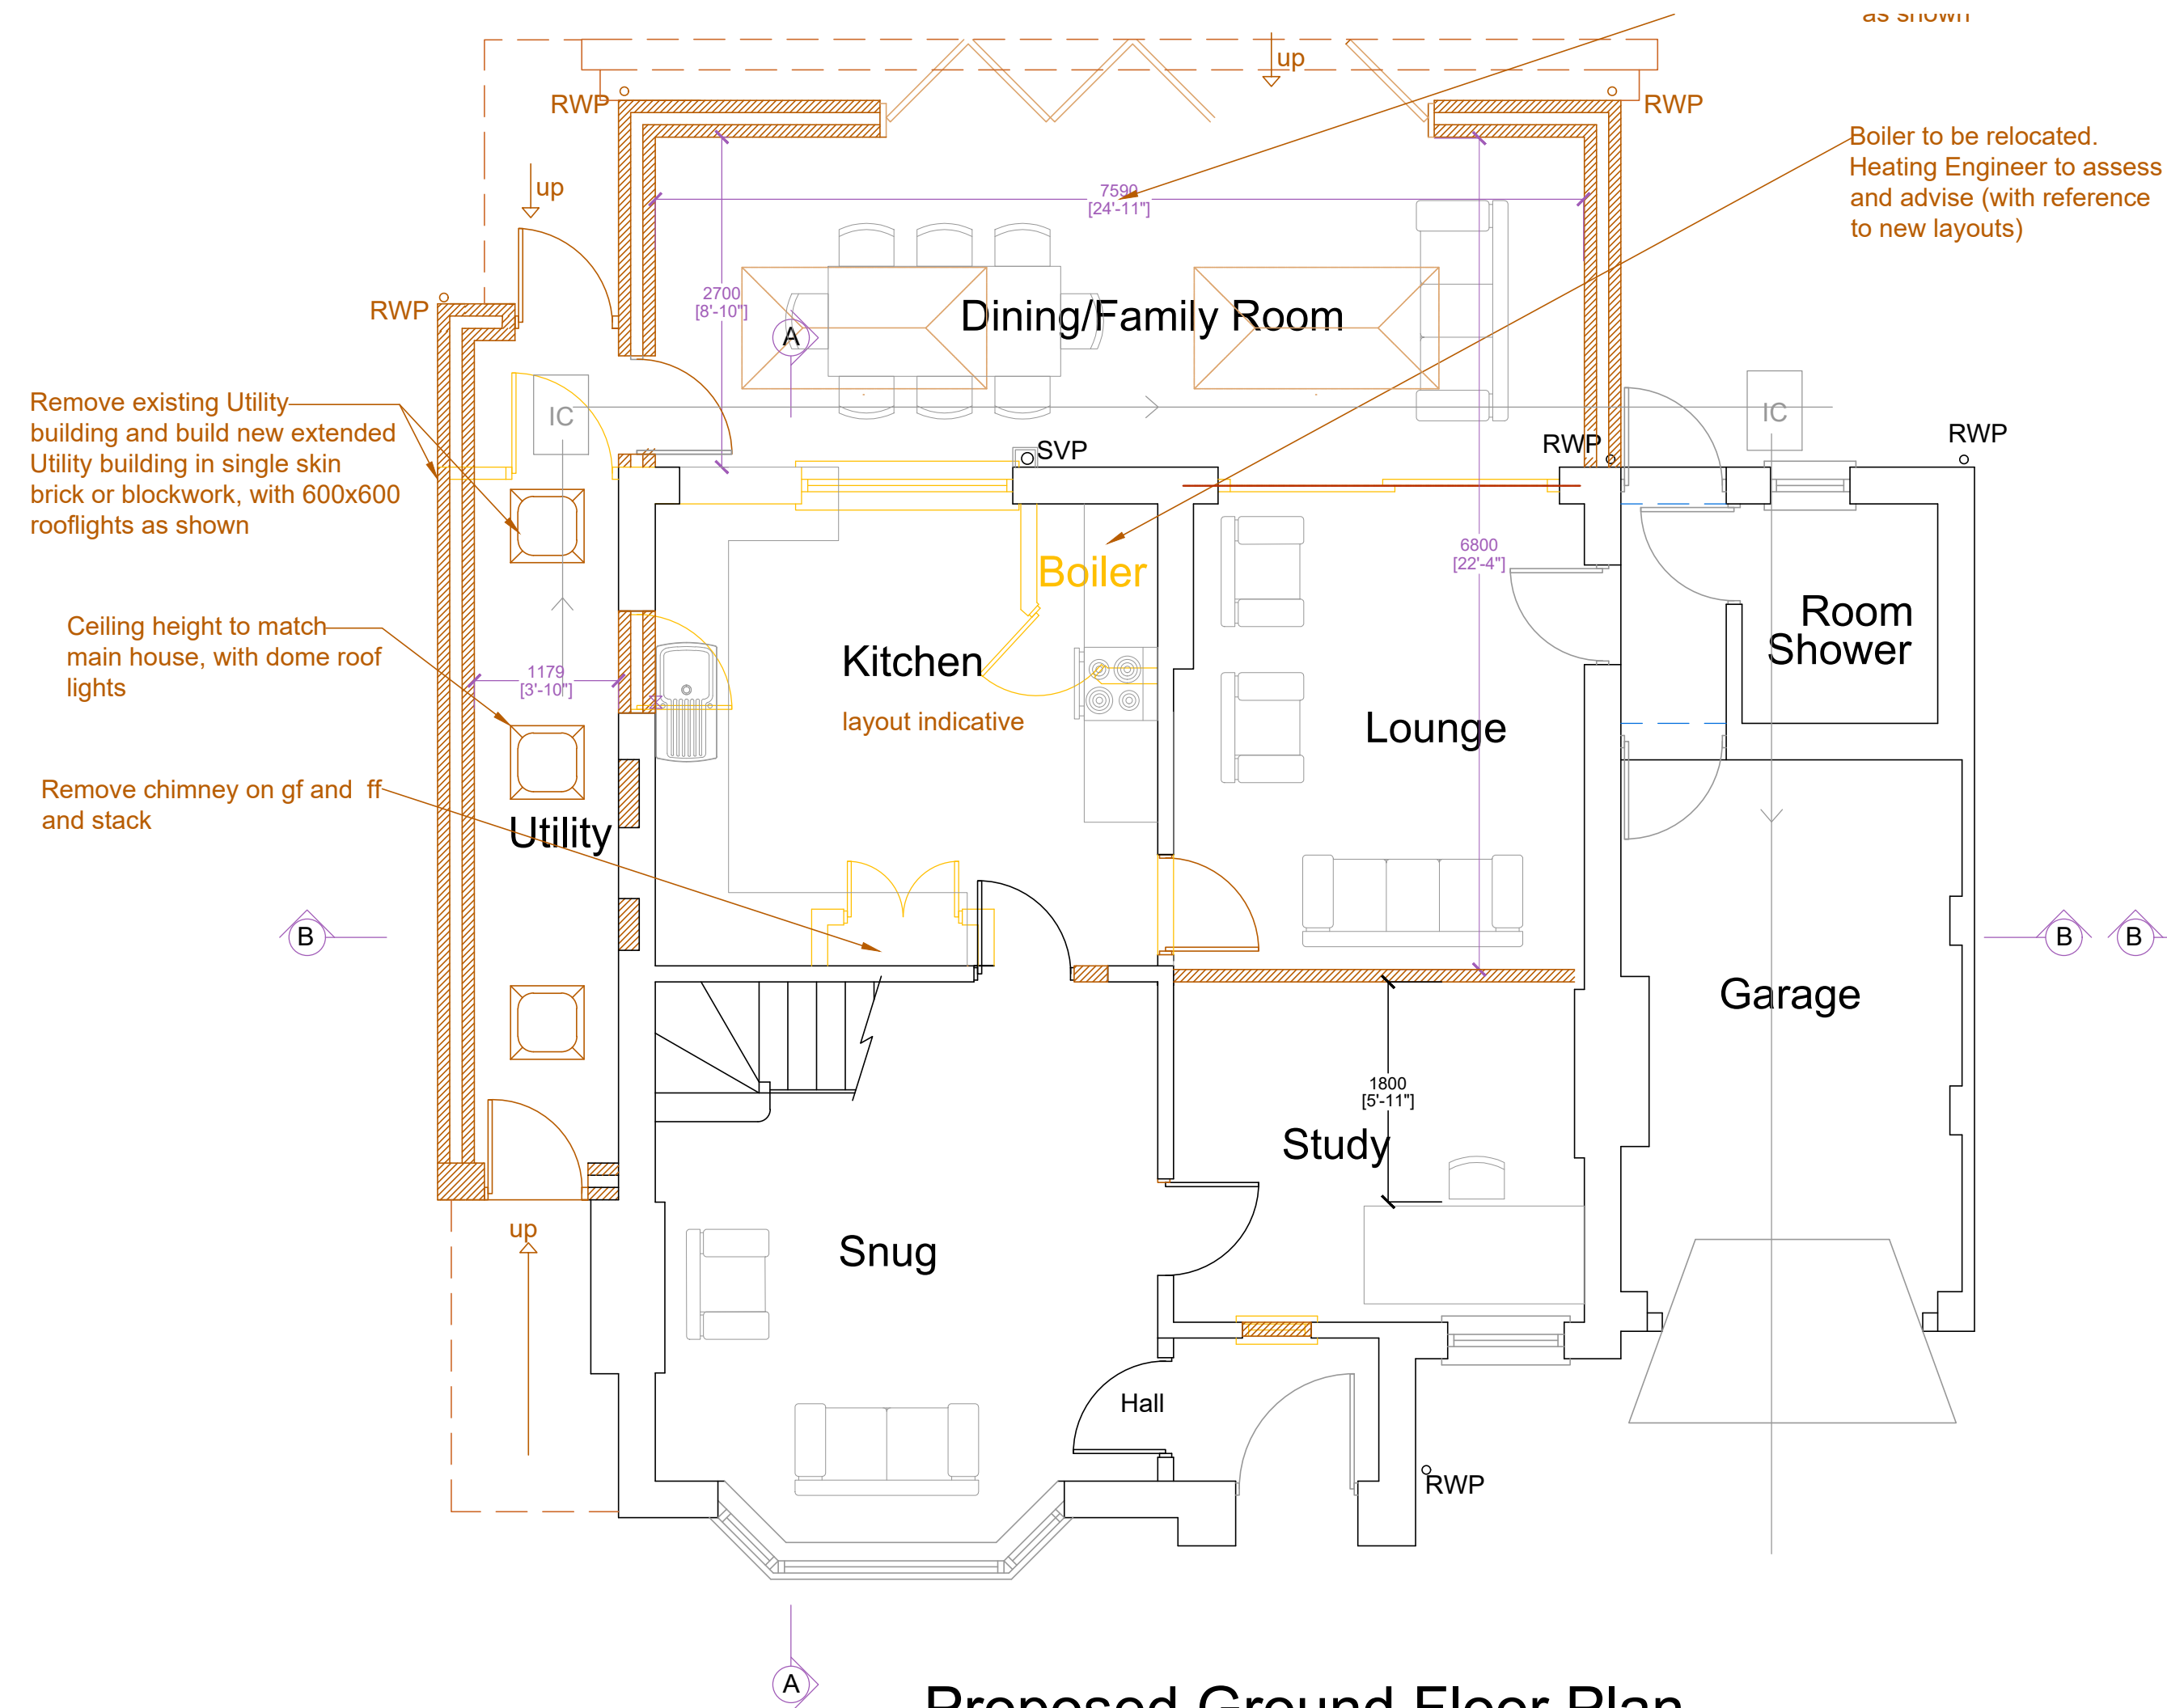

PROPOSED ROOF PLAN
1:200

3m rear extension under flat roof with pitched parapet and two roof lanterns and bifold doors.

Remove existing Utility Room and rebuild in cavity blockwork with rooflights.

Remove chimney on gf and ff and stack above roof

Move kitchen door as shown

Change swing of kitchen door and nudge over to left by approx 200mm

Provide division of existing lounge to form Study

Remove part rear wall of house as shown

Provide cupboard in ff Bedroom 3 and landing (layout indicative and subject to client approval).

Move door to Bedroom 4.

All dimensions to be checked on site prior to commencement of work, except for planning purposes.

This drawing is the copyright of
LIZ GALLOWAY
and may not be copied, altered or reproduced
in any way without written authority.

LIZ GALLOWAY
41 Willowhayne Ave
East Preston
West Sussex
BN16 1PL
Telephone
01903 859176

PROPOSED PLANS

30 Harsfold Road
Rustington
BN16 2QE

CLIENT	Ormerod
--------	---------

Issue	Details	Drawn	Check	Date
SCALE				AS SHOWN on A1
DATE				03/02/2020
DRAWING NUMBER				19006/02 Opt 1