




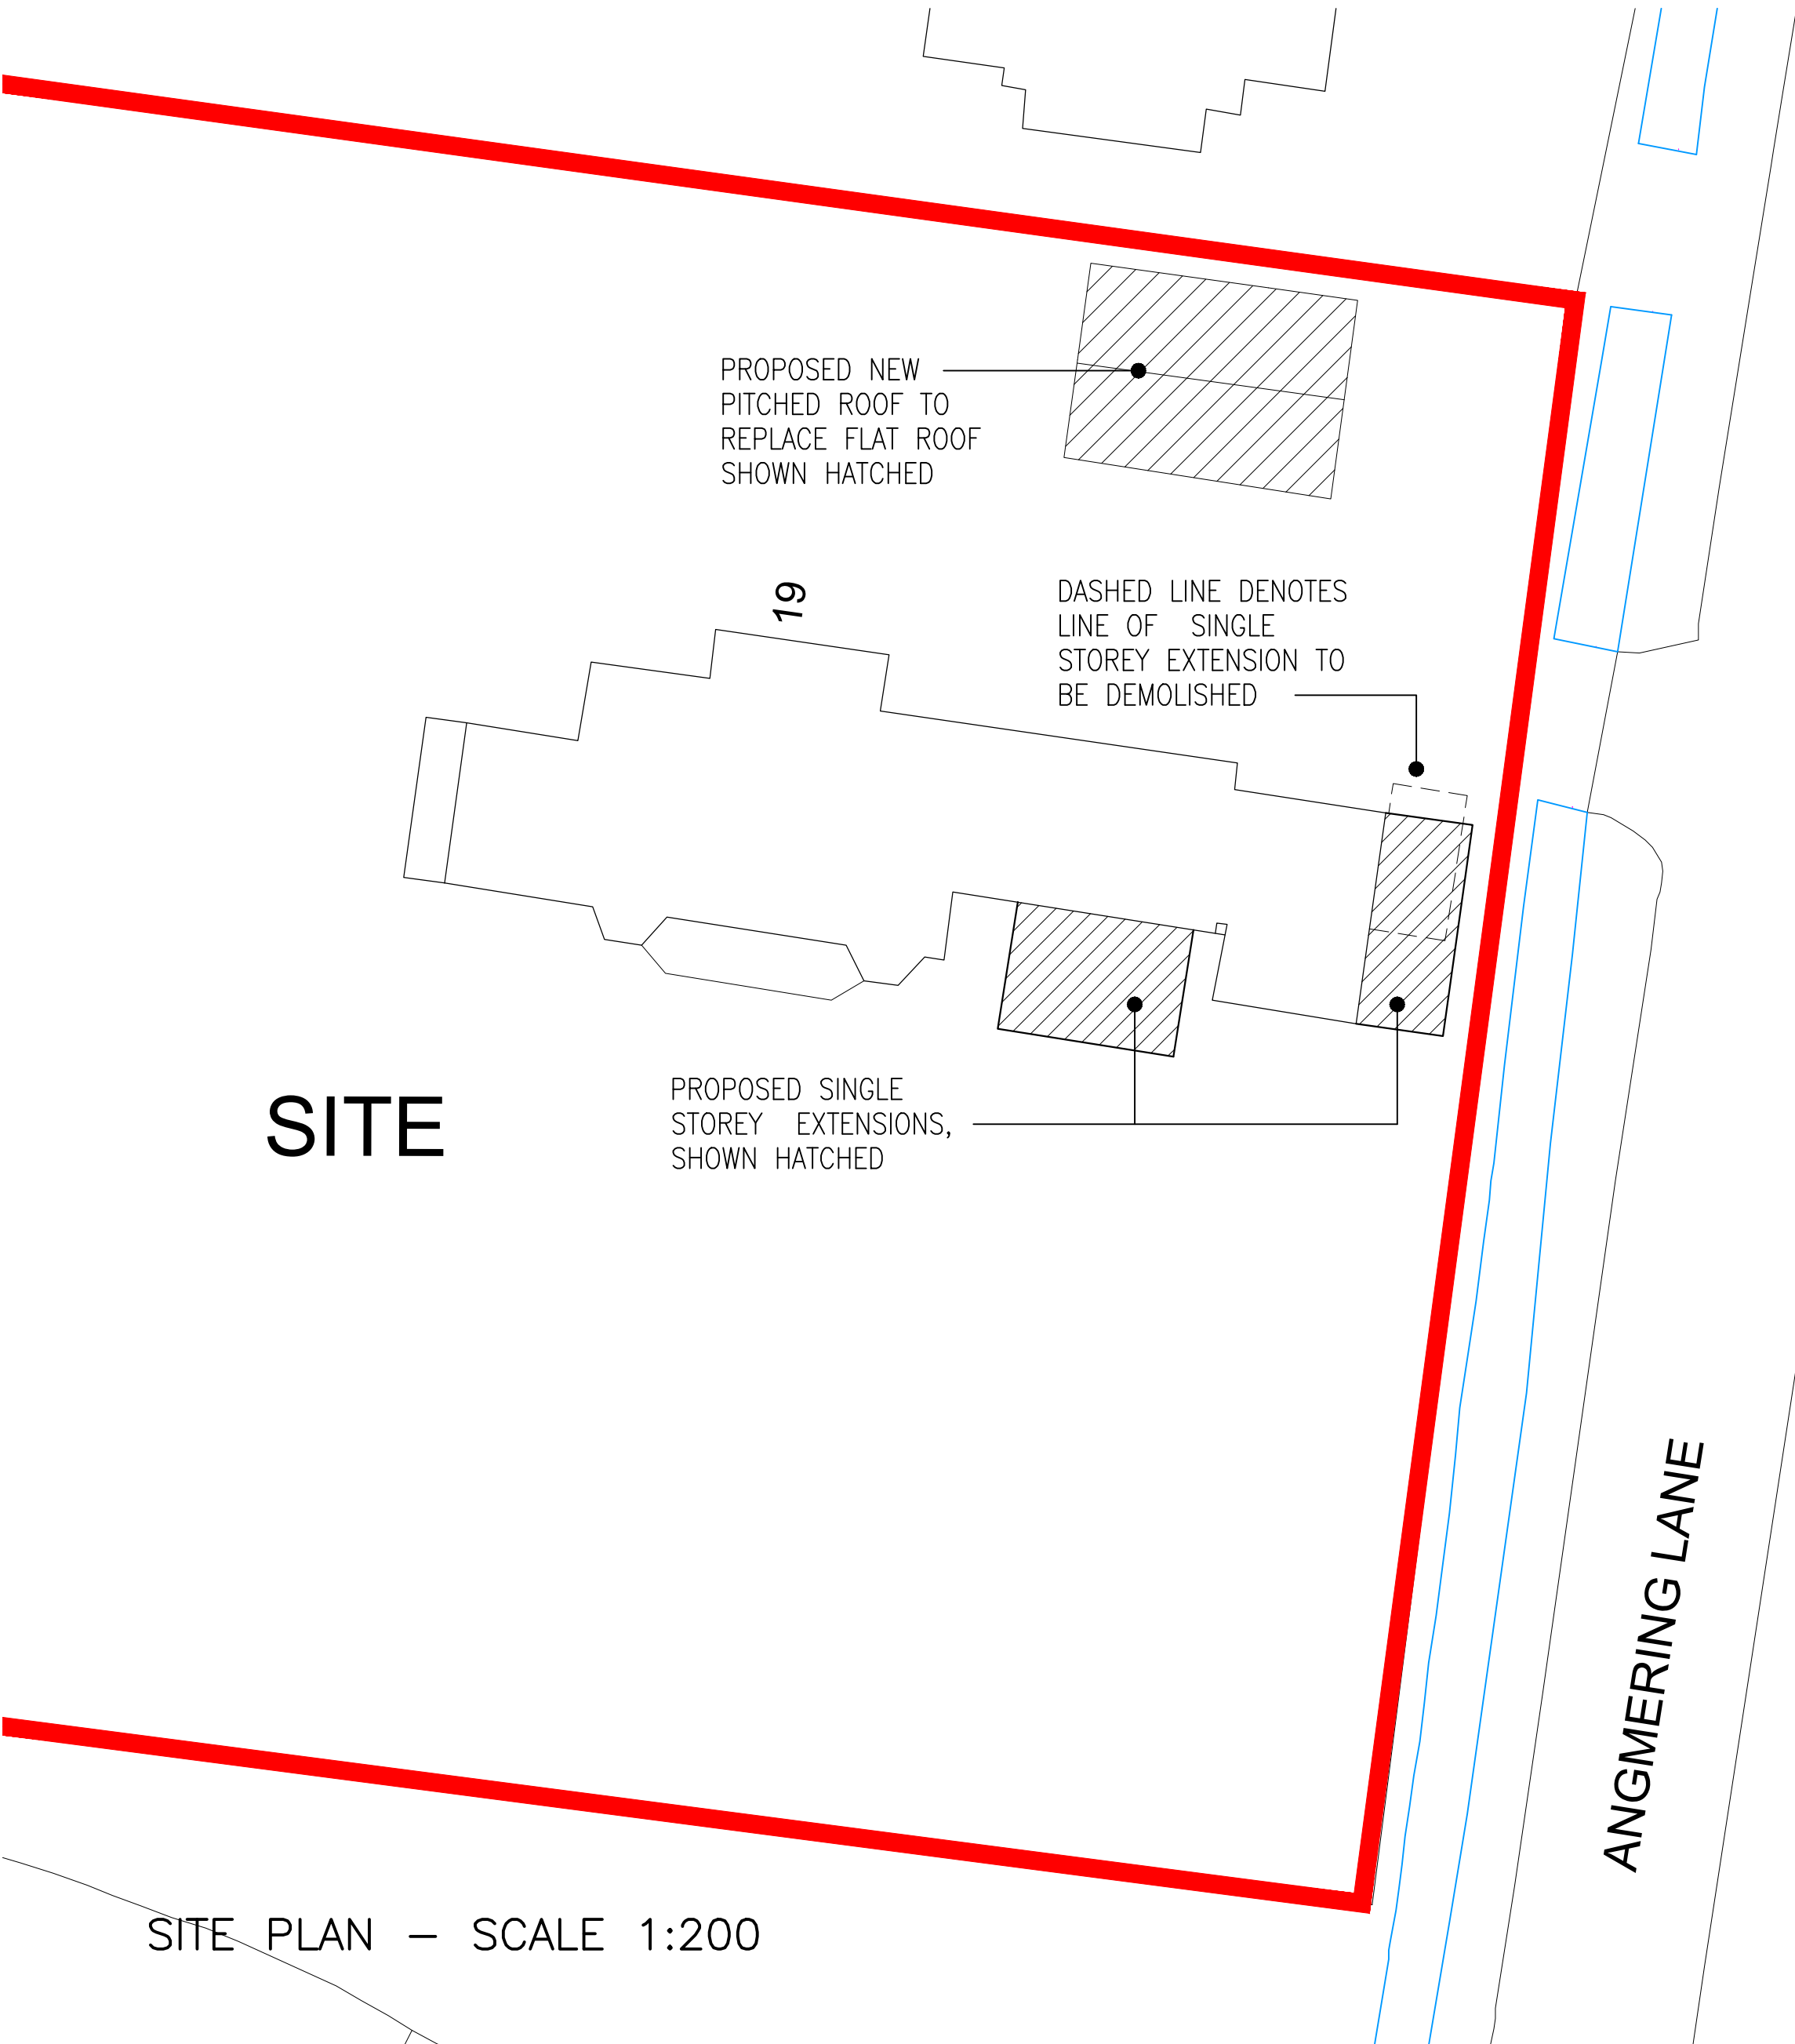




LOCATION PLAN – SCALE 1:1250

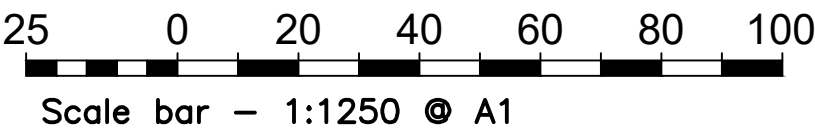

SITE PLAN – SCALE 1:200

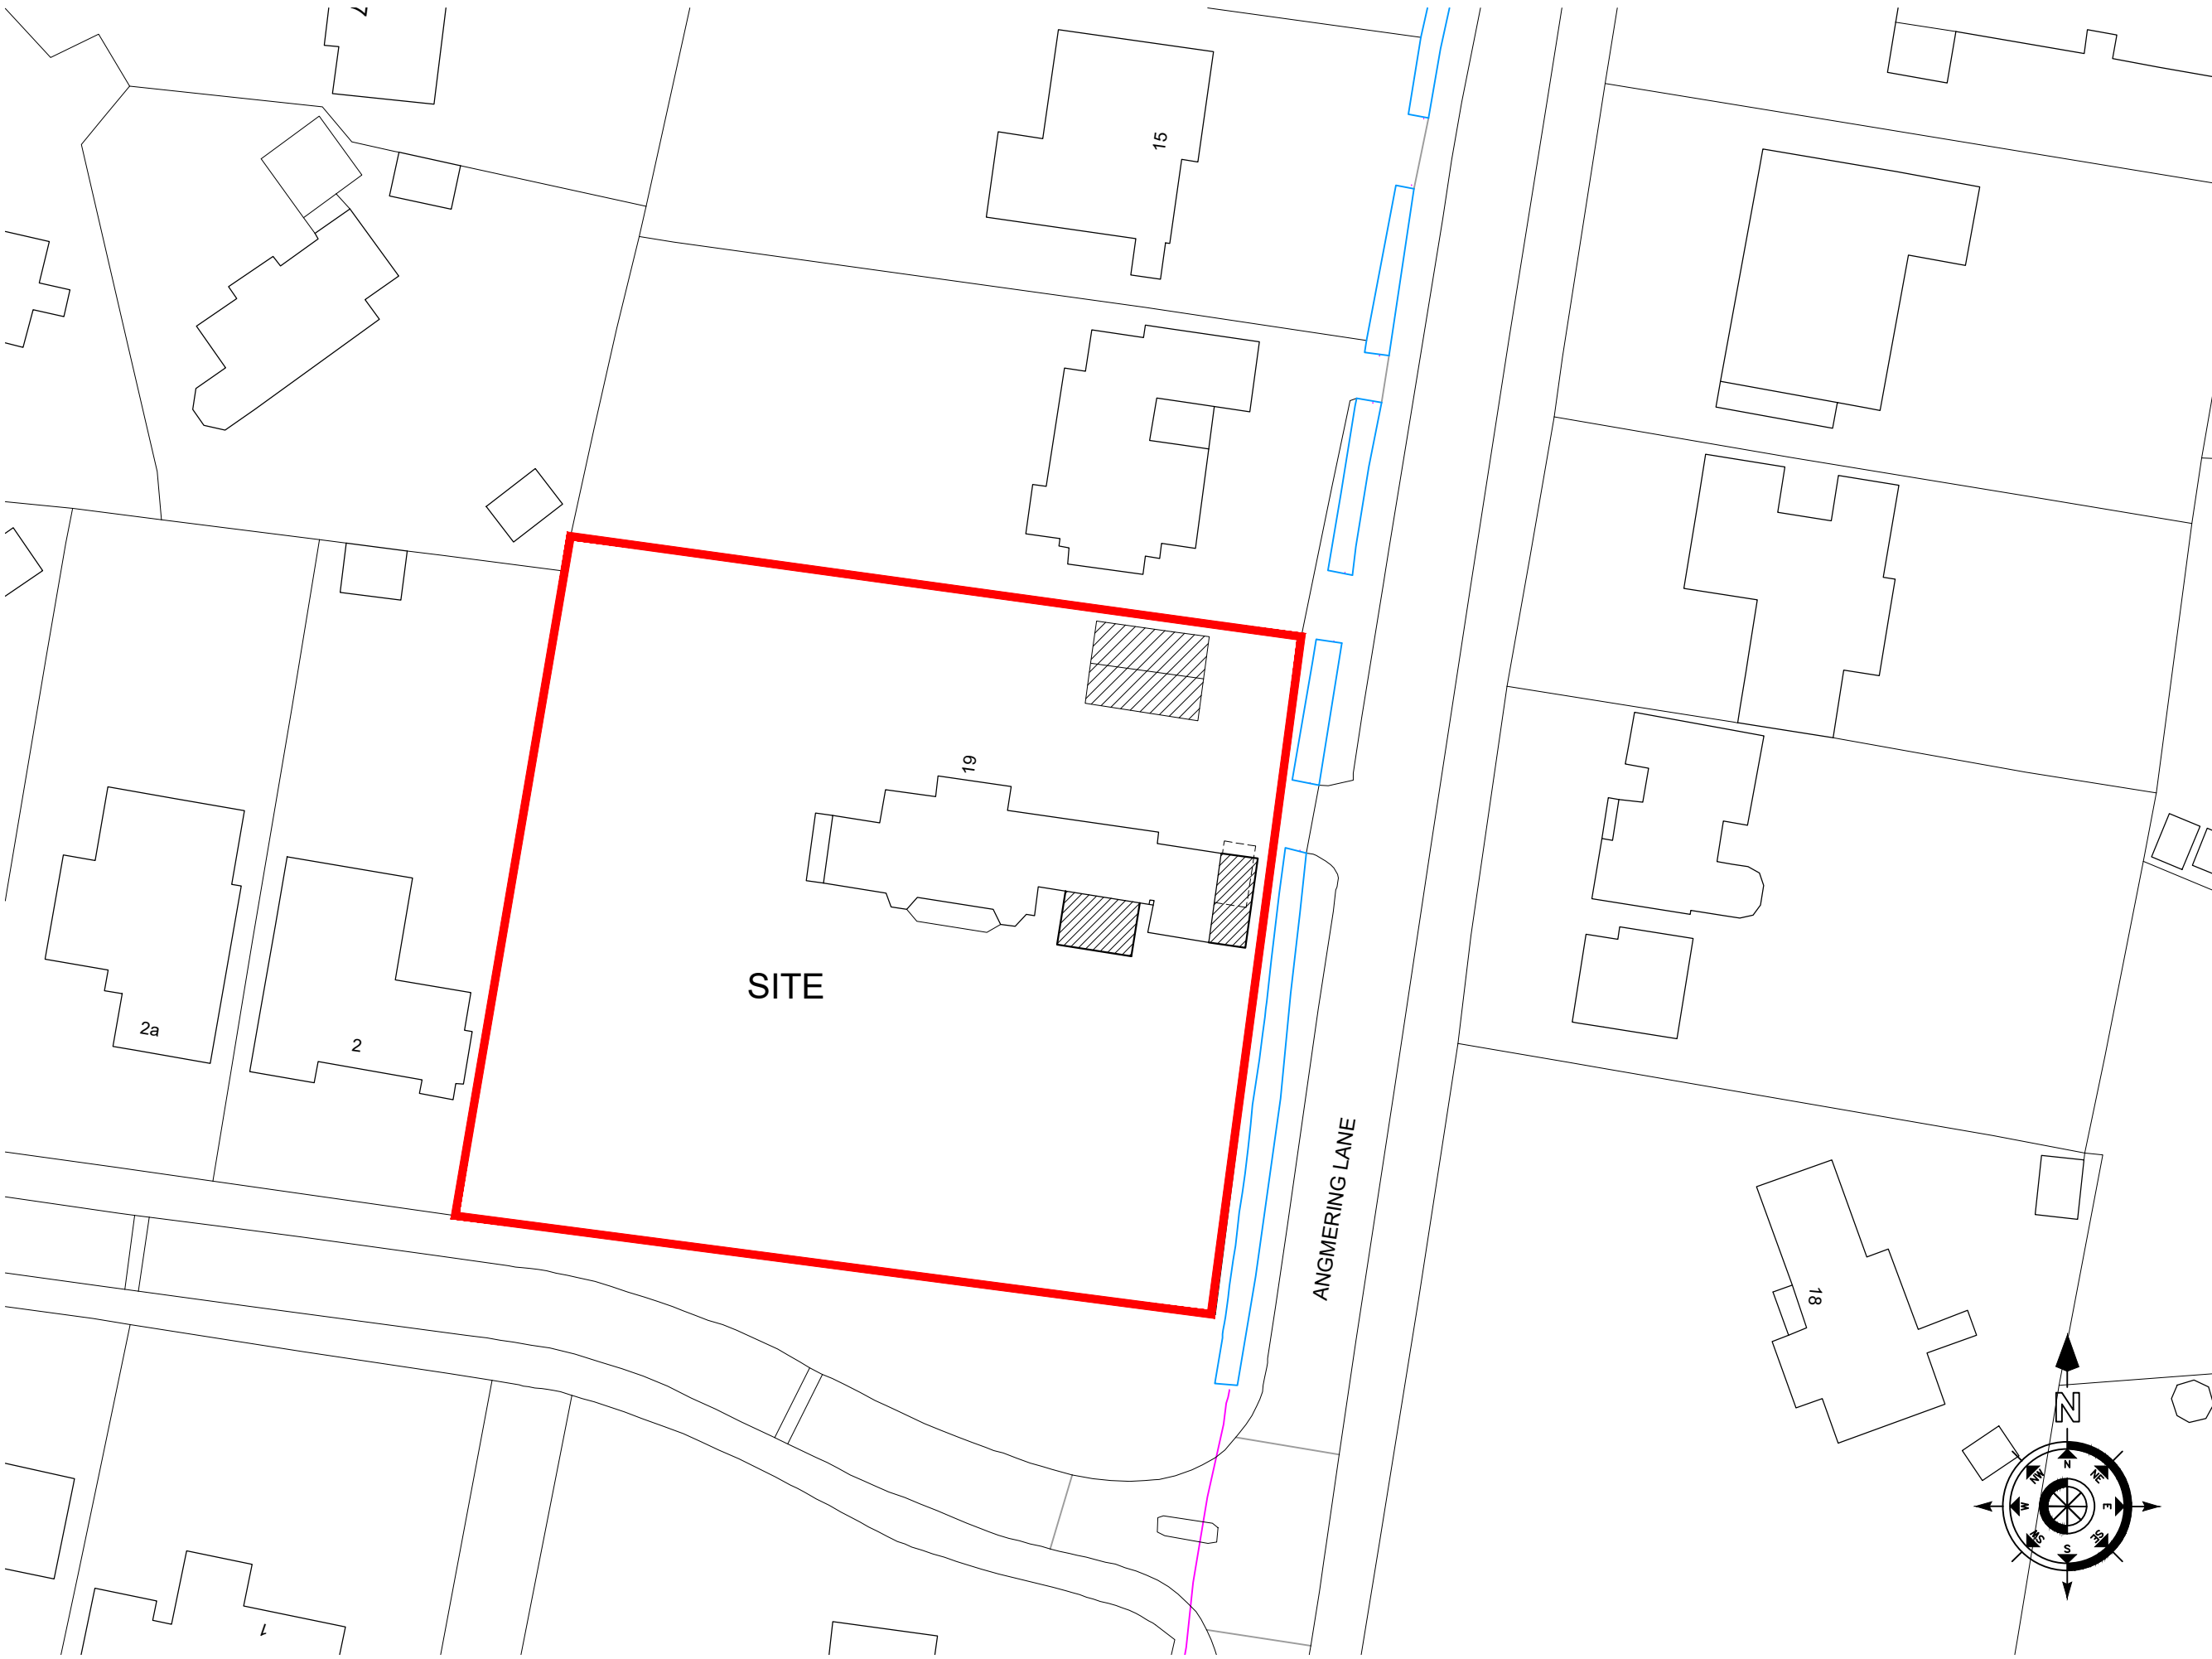

BLOCK PLAN – SCALE 1:500

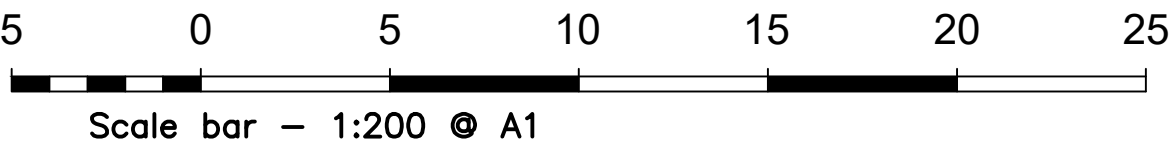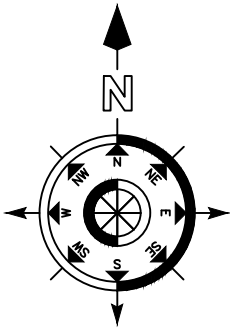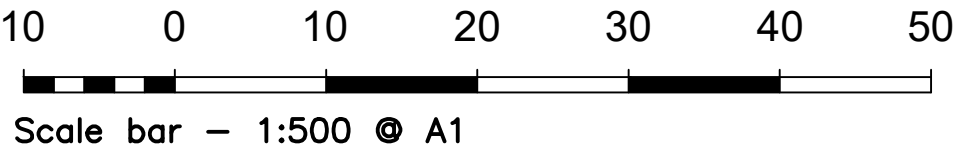

NOTES

- DO NOT SCALE OFF THIS DRAWING EXCEPT FOR PLANNING PURPOSES
- CHECK ALL DIMENSIONS ON SITE BEFORE ANY WORK IS COMMENCED
- ALL GOODS MATERIALS AND WORKMANSHIP MUST CONFORM WITH CURRENT BUILDING REGULATIONS, BRITISH STANDARDS AND CODES OF PRACTICE
- COPYRIGHT OF THIS DRAWING IS RETAINED BY THE ARCHITECT AND IT MUST NOT BE REPRODUCED WITHOUT WRITTEN CONSENT

REV	DATE	BY	AMENDMENT
folkes architects The Old Forge 6 Church Street Storrington West Sussex PO20 4LA 1.01903.860629 info@folkesarchitects.co.uk			
CLIENT Alan and Jacqueline Spangler			
JOB TITLE 19 Angmering Lane East Preston West Sussex BN16 2TA			
DRAWING TITLE Location, block and site plan			
DATE Jan 2021	SCALE See dwg	DRAWN BY JB	
		CHECKED BY MF	
JOB NO. 20104	DRAWING NO. 1.01	REVISION	