

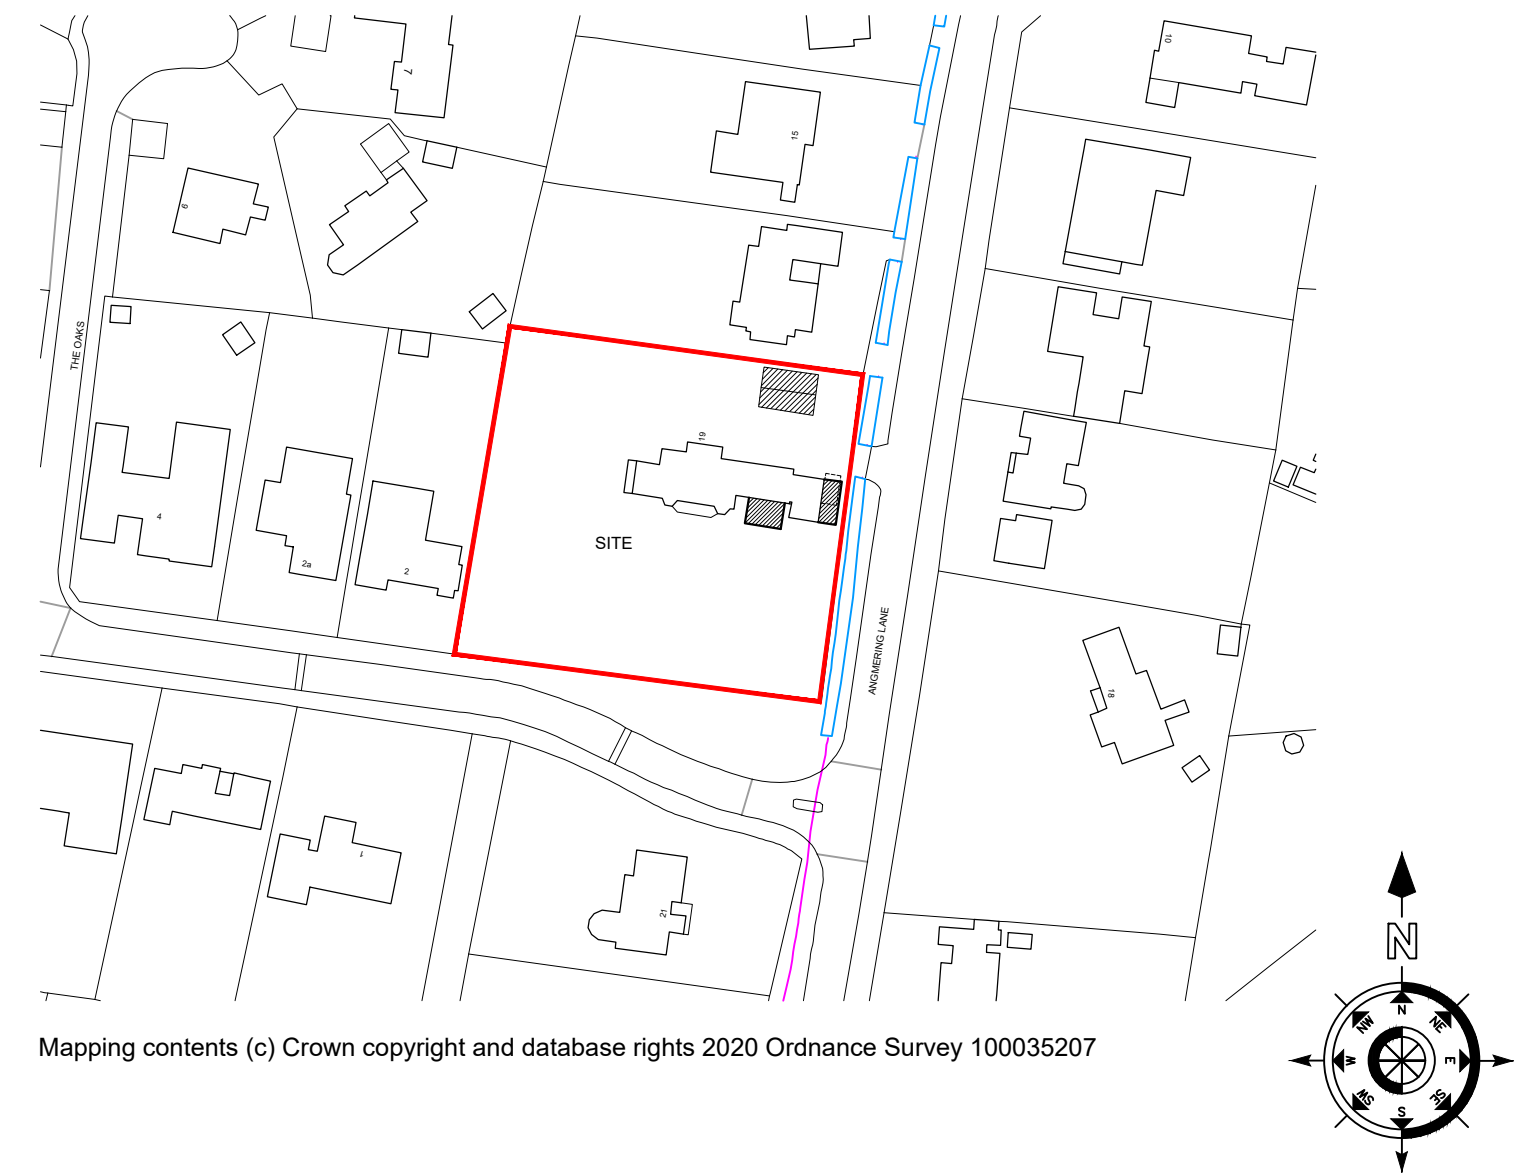





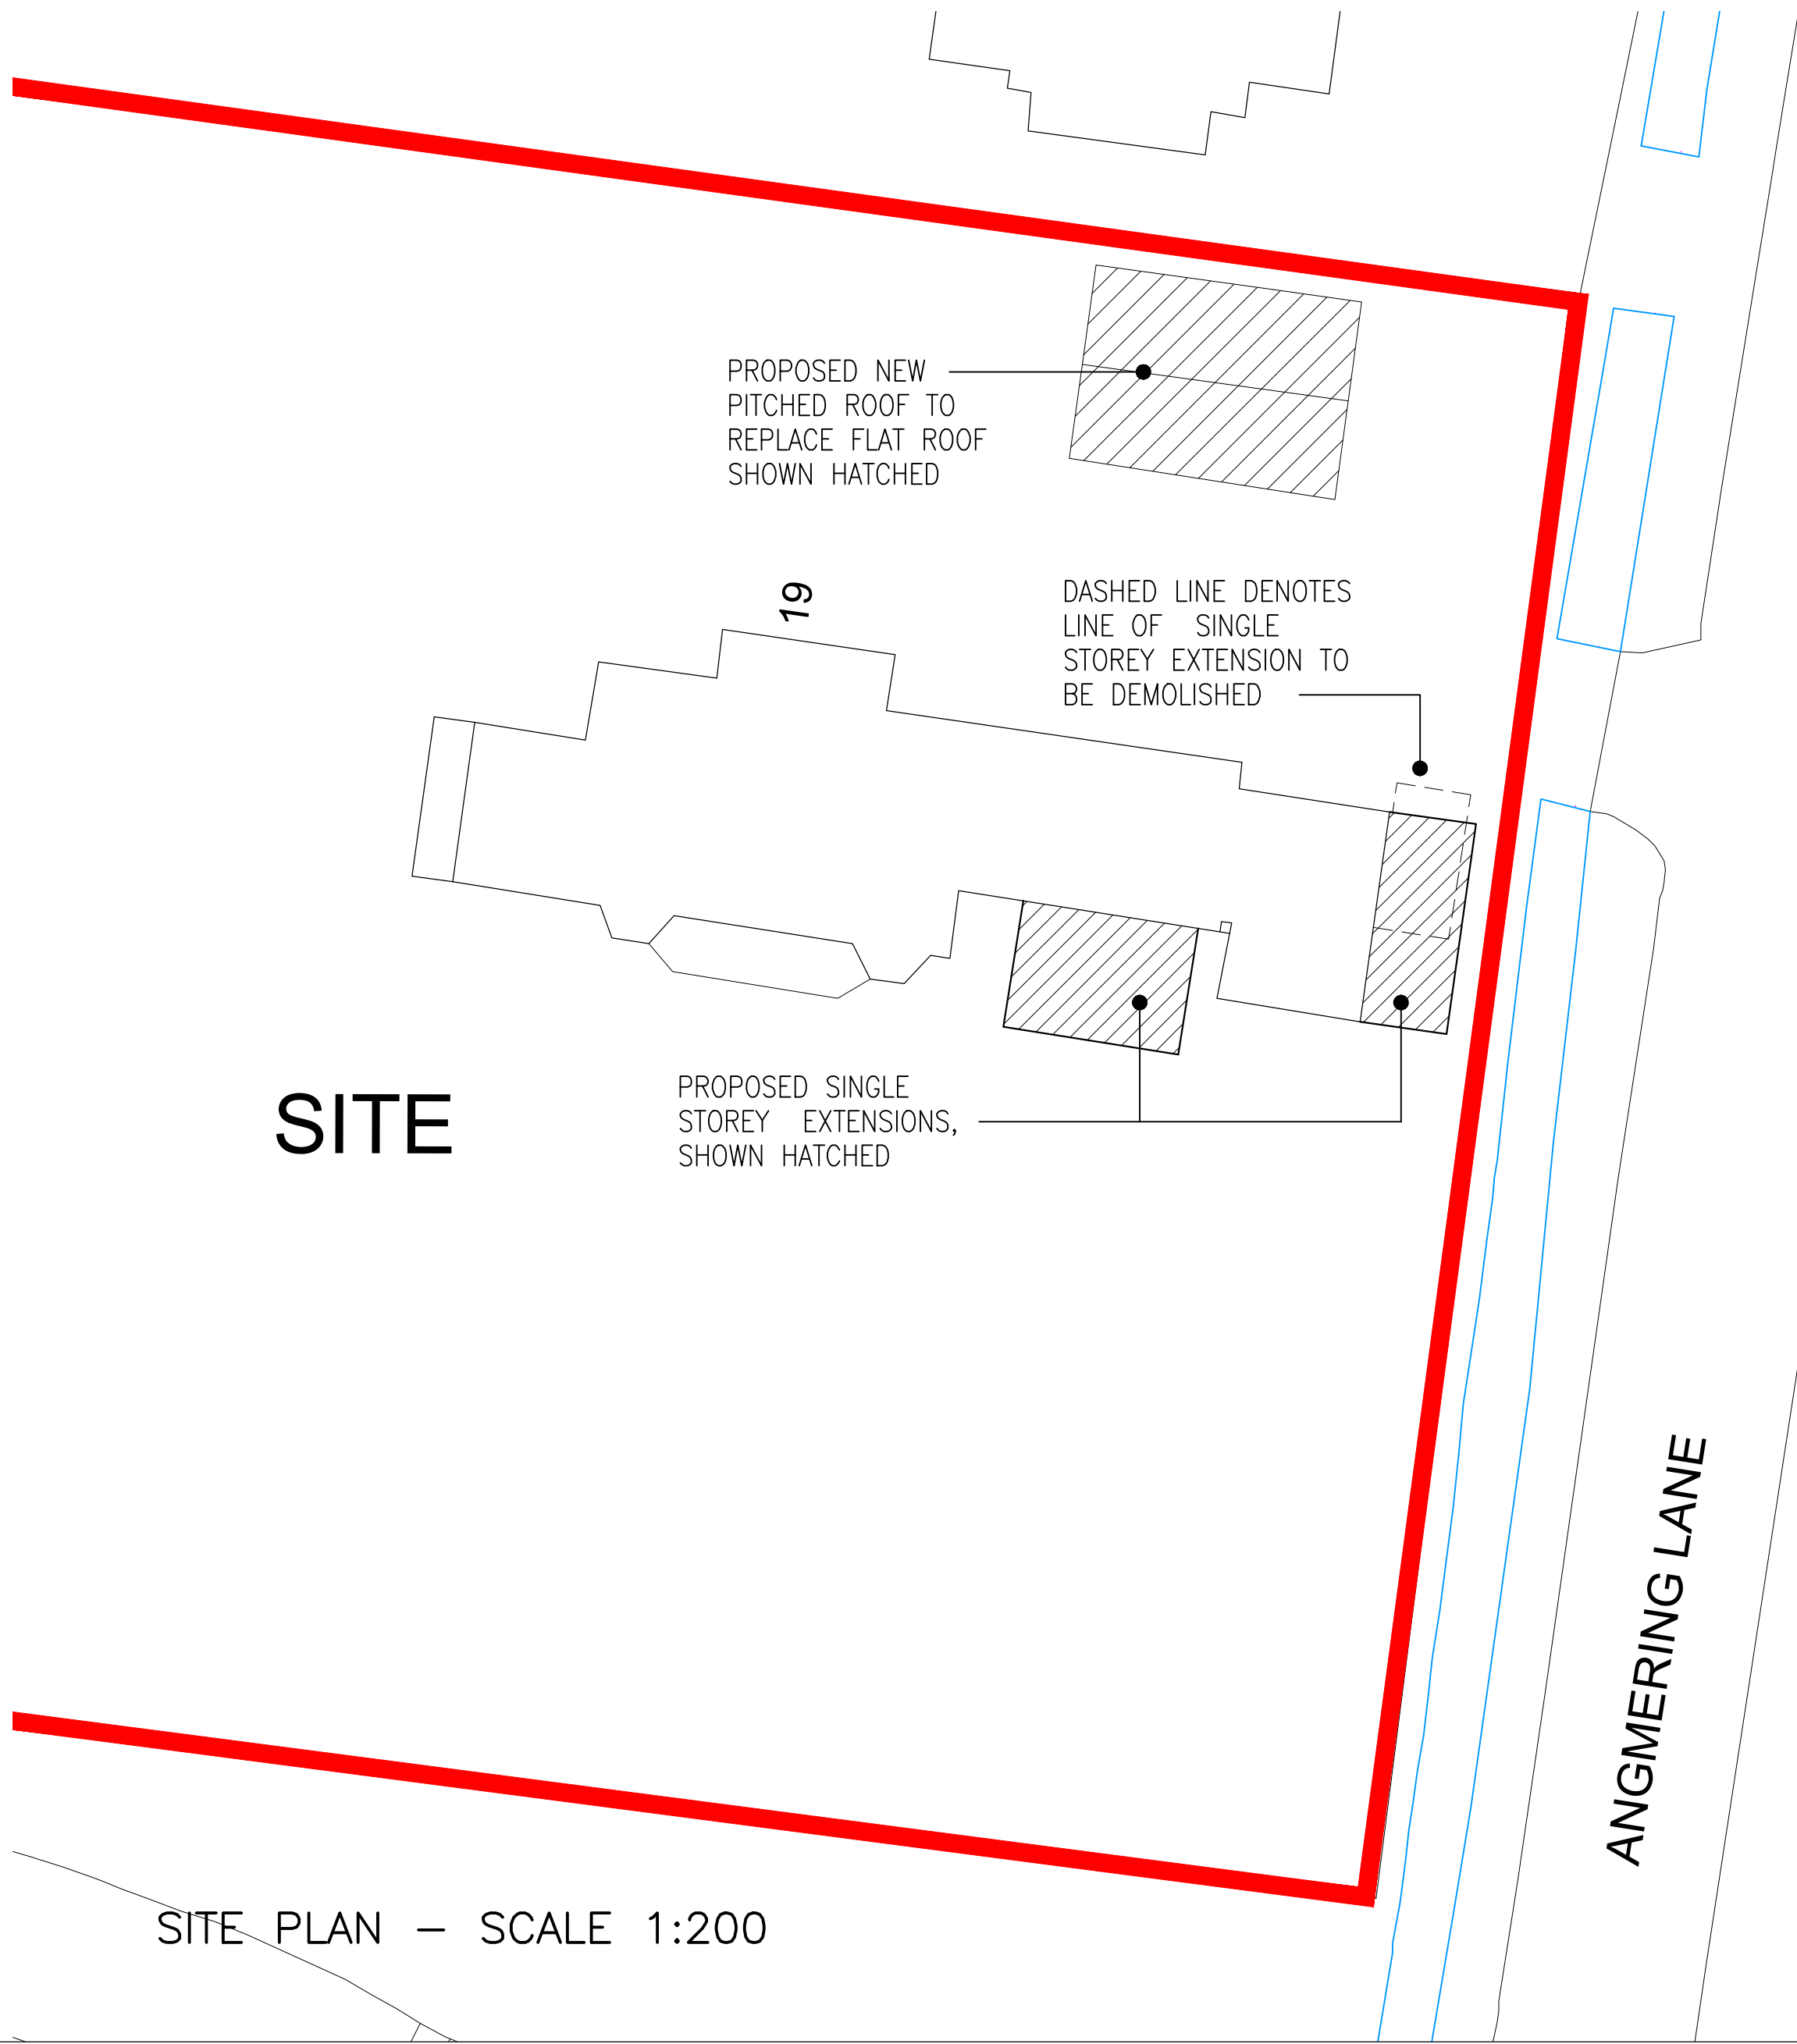


Mapping contents (c) Crown copyright and database rights 2020 Ordnance Survey 100035207

LOCATION PLAN – SCALE 1:1250

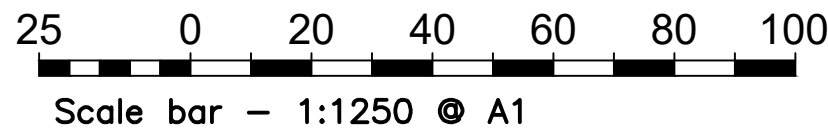

SITE PLAN – SCALE 1:200

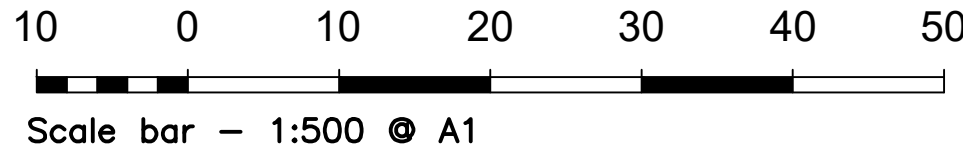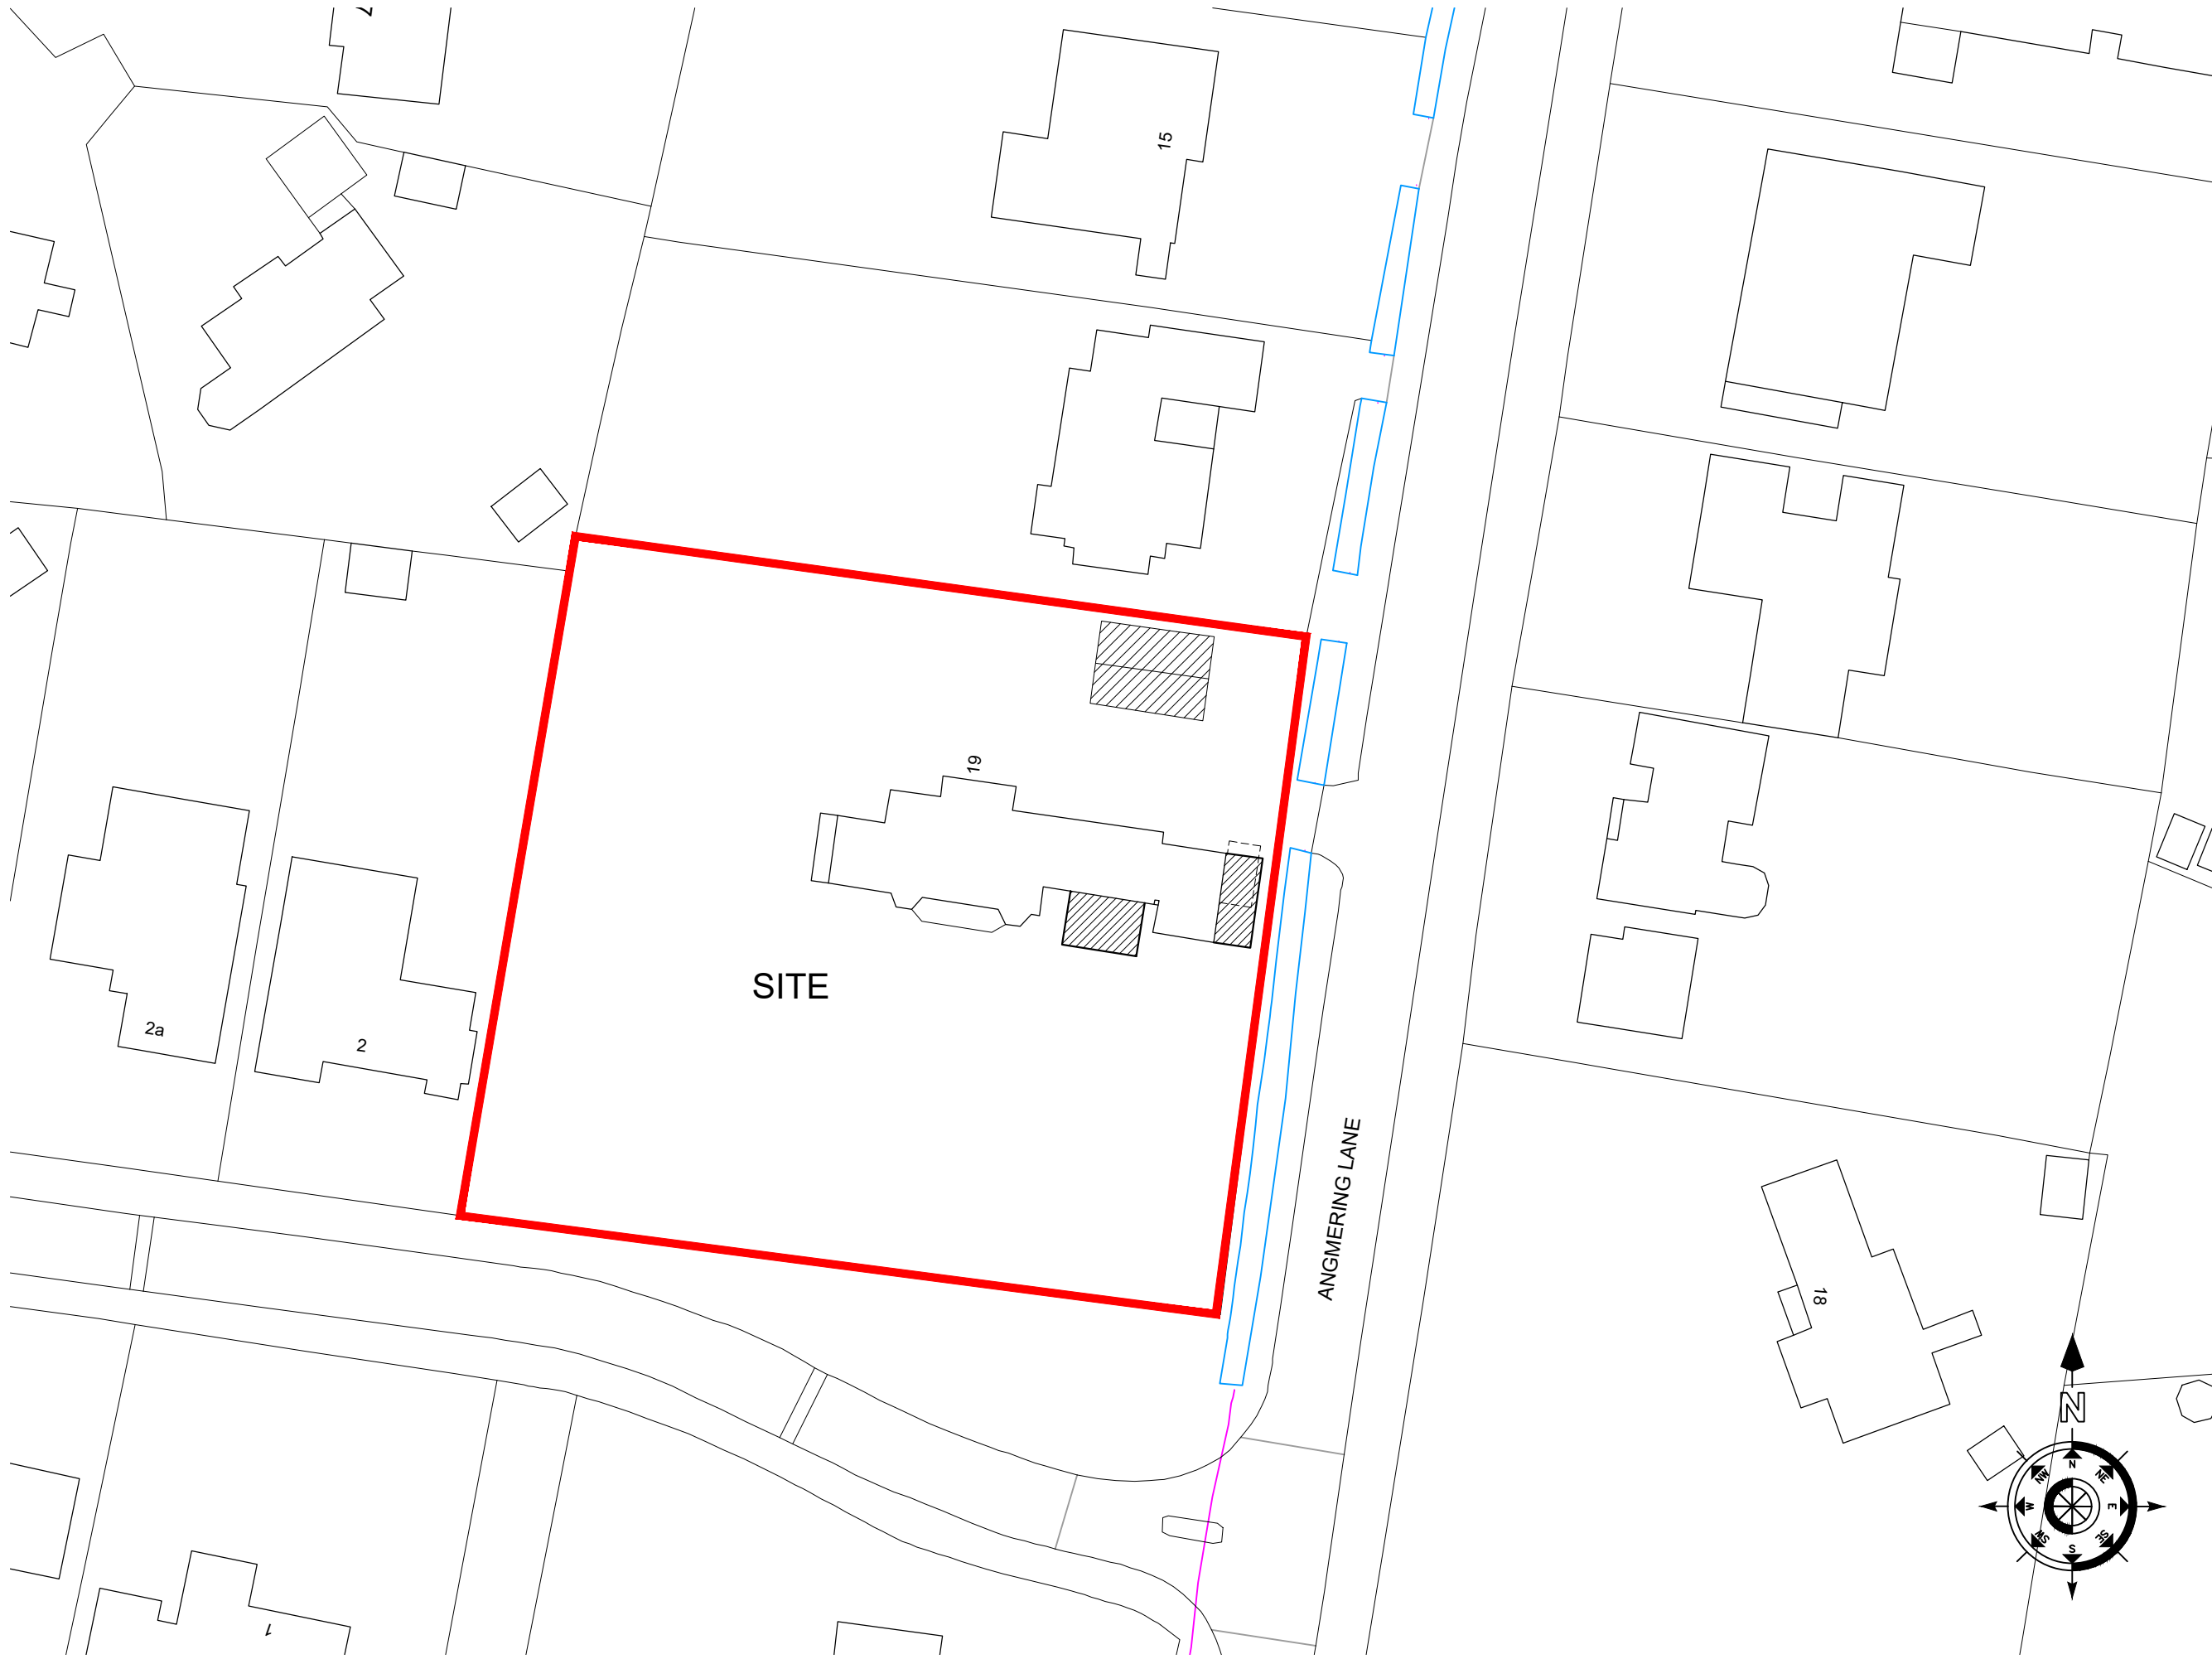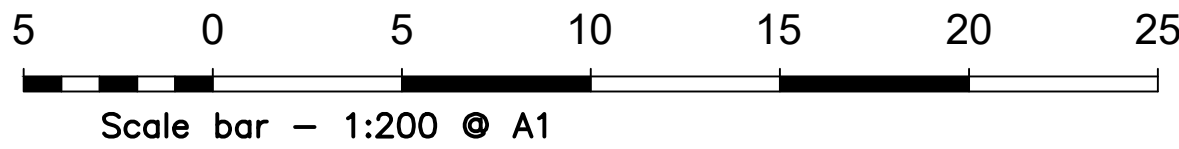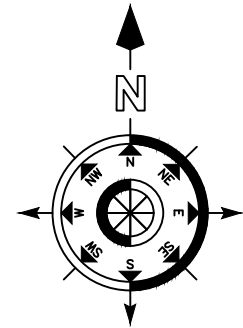


BLOCK PLAN – SCALE 1:500

NOTES

- DO NOT SCALE OFF THIS DRAWING EXCEPT FOR PLANNING PURPOSES
- CHECK ALL DIMENSIONS ON SITE BEFORE ANY WORK IS COMMENCED
- ALL GOODS MATERIALS AND WORKMANSHIP MUST CONFORM WITH CURRENT BUILDING REGULATIONS, BRITISH STANDARDS AND CODES OF PRACTICE
- COPYRIGHT OF THIS DRAWING IS RETAINED BY THE ARCHITECT AND IT MUST NOT BE REPRODUCED WITHOUT WRITTEN CONSENT

REV	DATE	BY	AMENDMENT

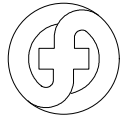**folkes architects**
The Old Forge
6 Church Street
Storrington
West Sussex
PO20 4LA
t: 01903 868629
info@folkesarchitects.co.uk

CLIENT
Alan and Jacqueline Spangler

JOB TITLE
**19 Angmering Lane
East Preston
West Sussex
BN16 2TA**

DRAWING TITLE
Location, block and site plan

DATE	SCALE	DRAWN BY
Jan 2021	See dwg	JB
		CHECKED BY MF

JOB NO.	DRAWING NO.	REVISION
20104	1.01	