



NOTES



- DO NOT SCALE OFF THIS DRAWING EXCEPT FOR PLANNING PURPOSES
- CHECK ALL DIMENSIONS ON SITE BEFORE ANY WORK IS COMMENCED
- ALL GOODS MATERIALS AND WORKMANSHIP MUST CONFORM WITH CURRENT BUILDING REGULATIONS, BRITISH STANDARDS AND CODES OF PRACTICE
- COPYRIGHT OF THIS DRAWING IS RETAINED BY THE ARCHITECT AND IT MUST NOT BE REPRODUCED WITHOUT WRITTEN CONSENT

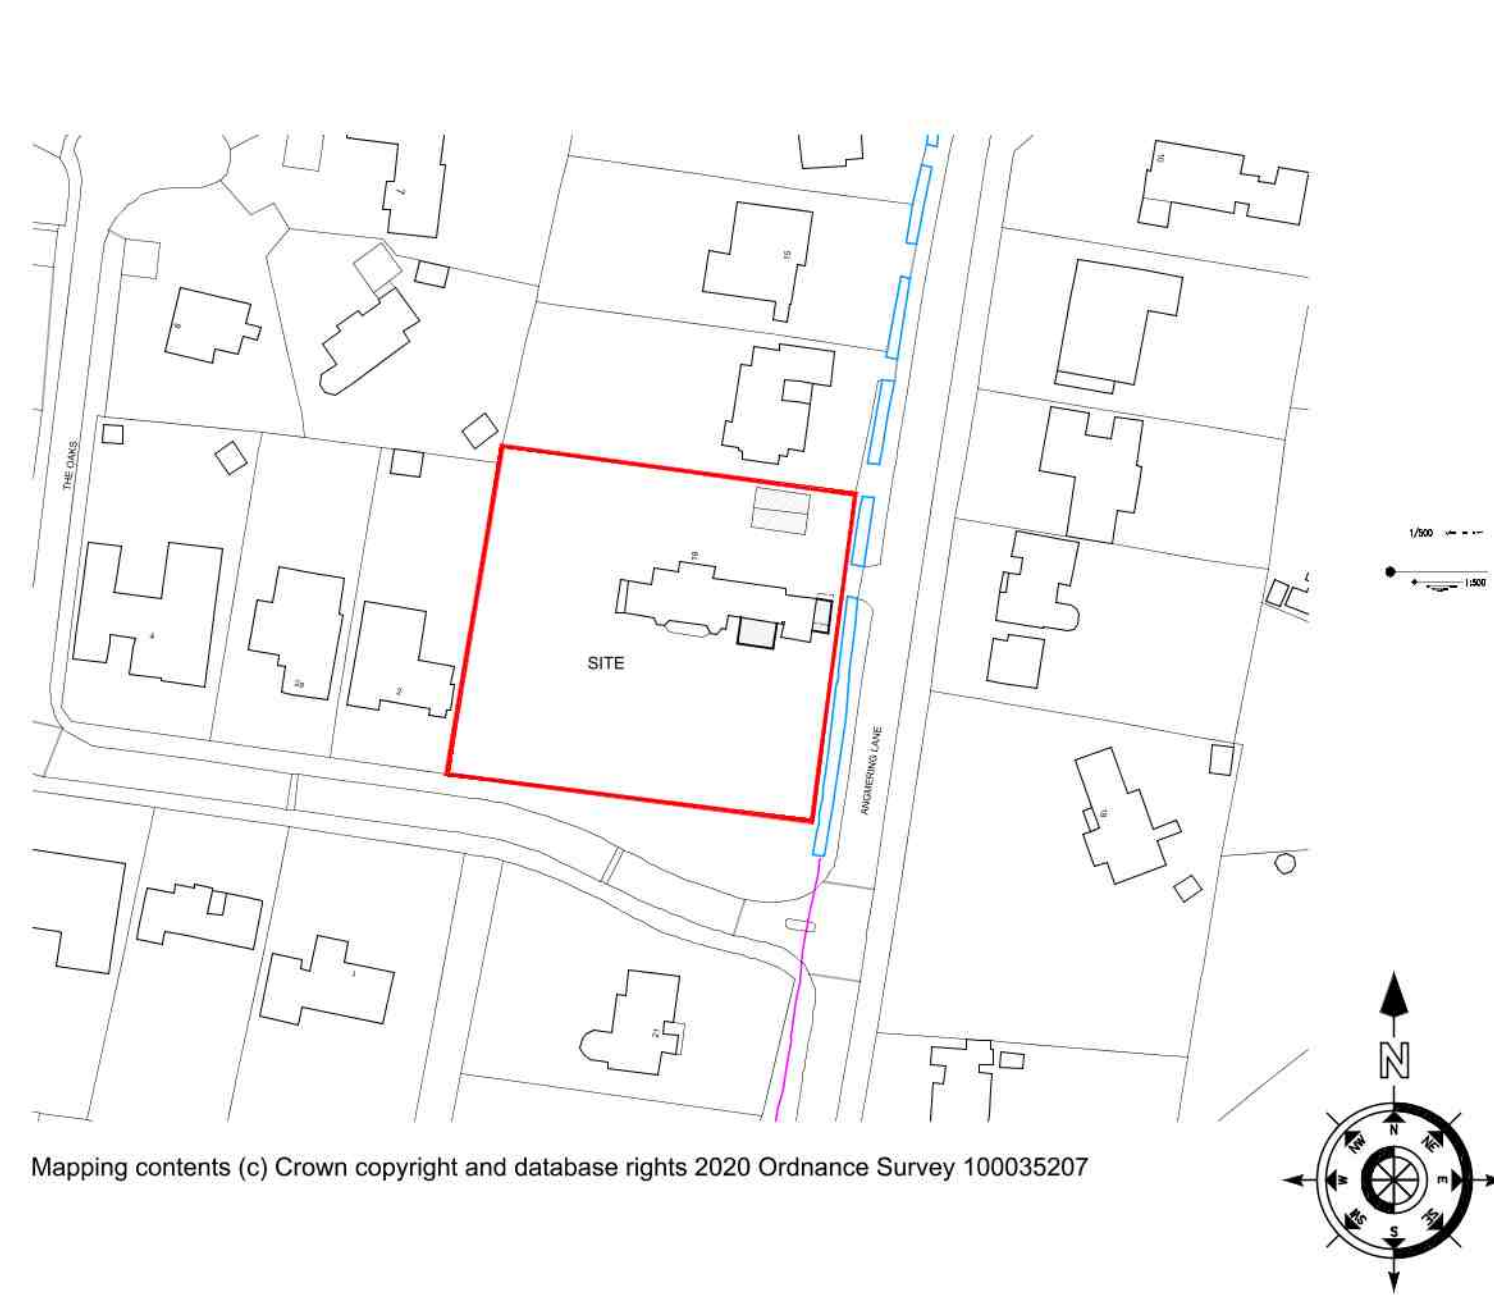

LOCATION PLAN – SCALE 1:1250


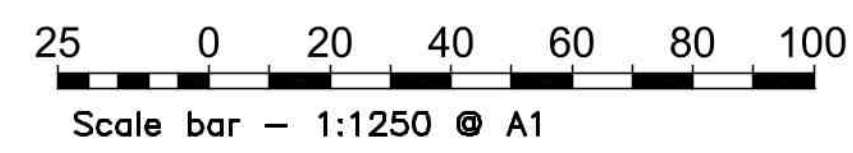


BLOCK PLAN – SCALE 1:500

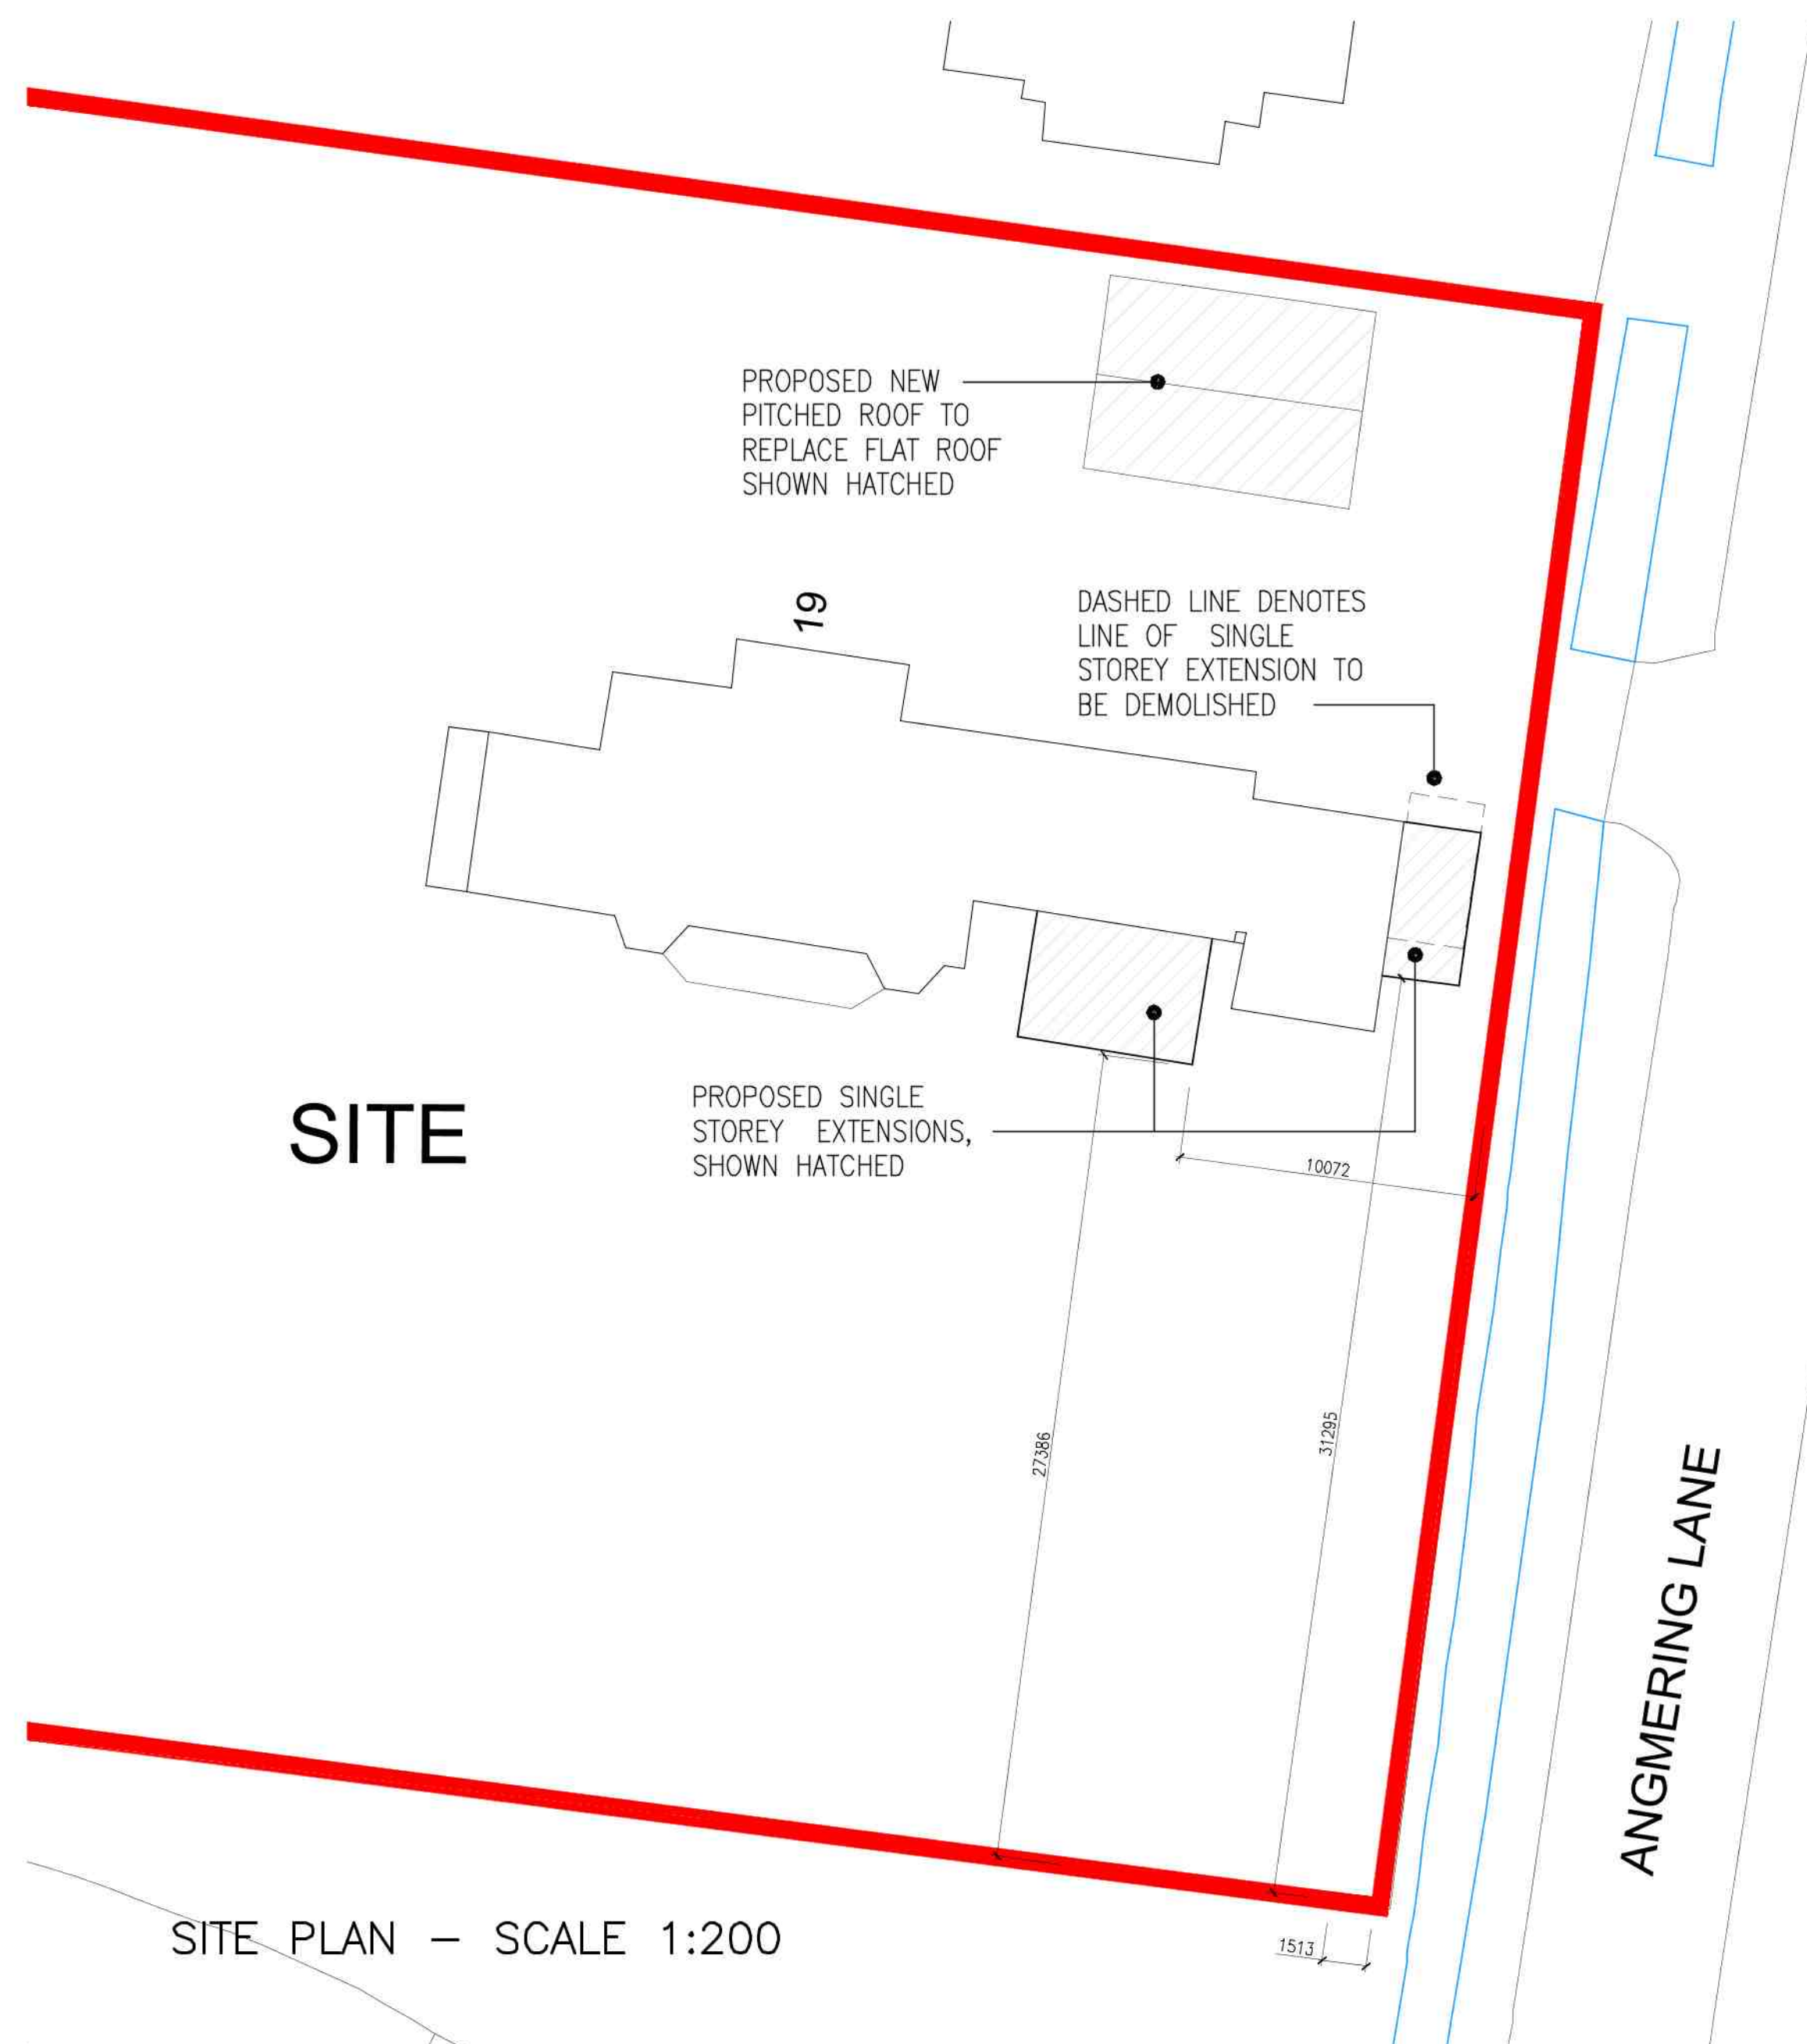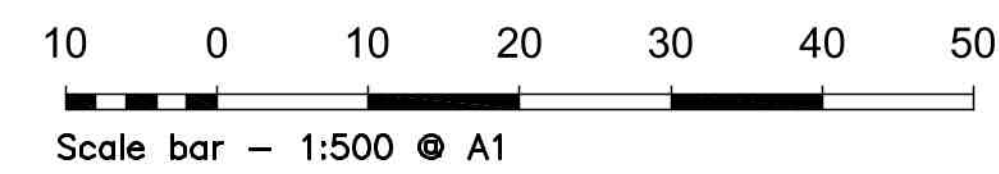

SITE

SITE PLAN – SCALE 1:200

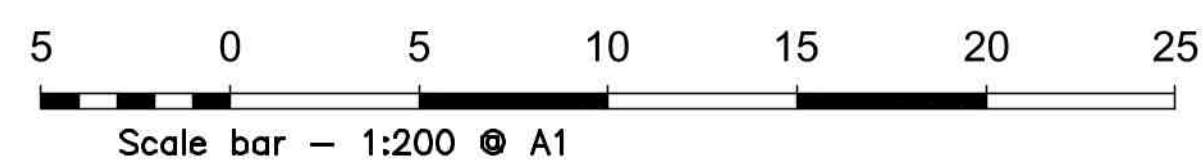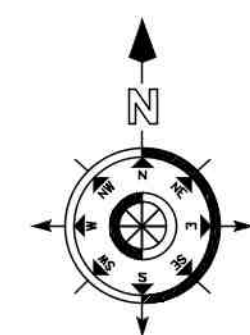

A	12/03/21	JB	Minor revisions
REV	DATE	BY	AMENDMENT
folkes architects 1, 01903 860629 info@folkesarchitects.co.uk The Old Forge 6 Church Street Berrington West Sussex BN20 4LA			
CLIENT Alan and Jacqueline Spangler			
JOB TITLE 19 Angmering Lane East Preston West Sussex BN16 2TA			
DRAWING TITLE Location, block and site plan			
DATE Jan 2021	SCALE See dwg	DRAWN BY JB CHECKED BY MF	
JOB NO. 20104	DRAWING NO. 1.01	REVISION A	