



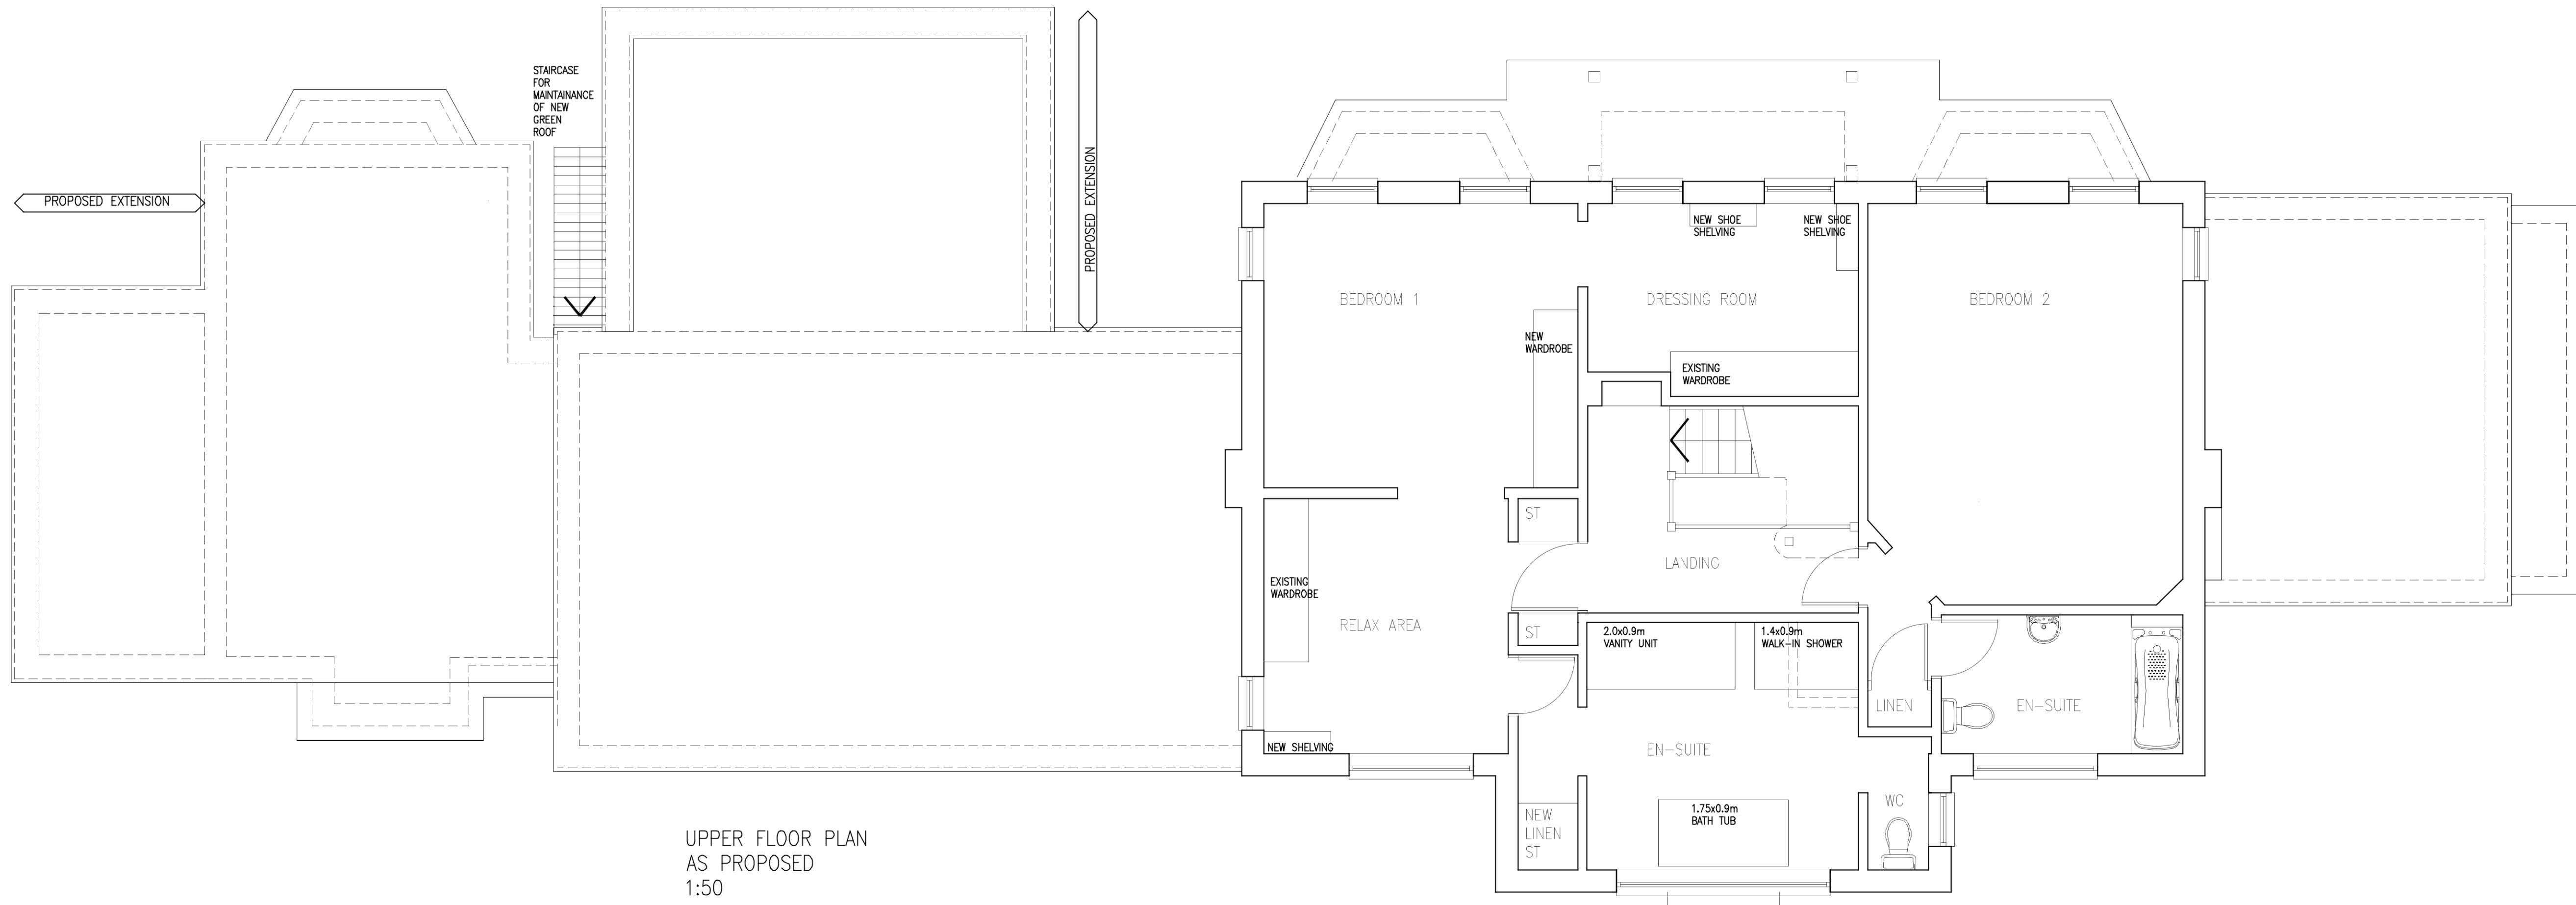

UPPER FLOOR PLAN
AS PROPOSED
1:50

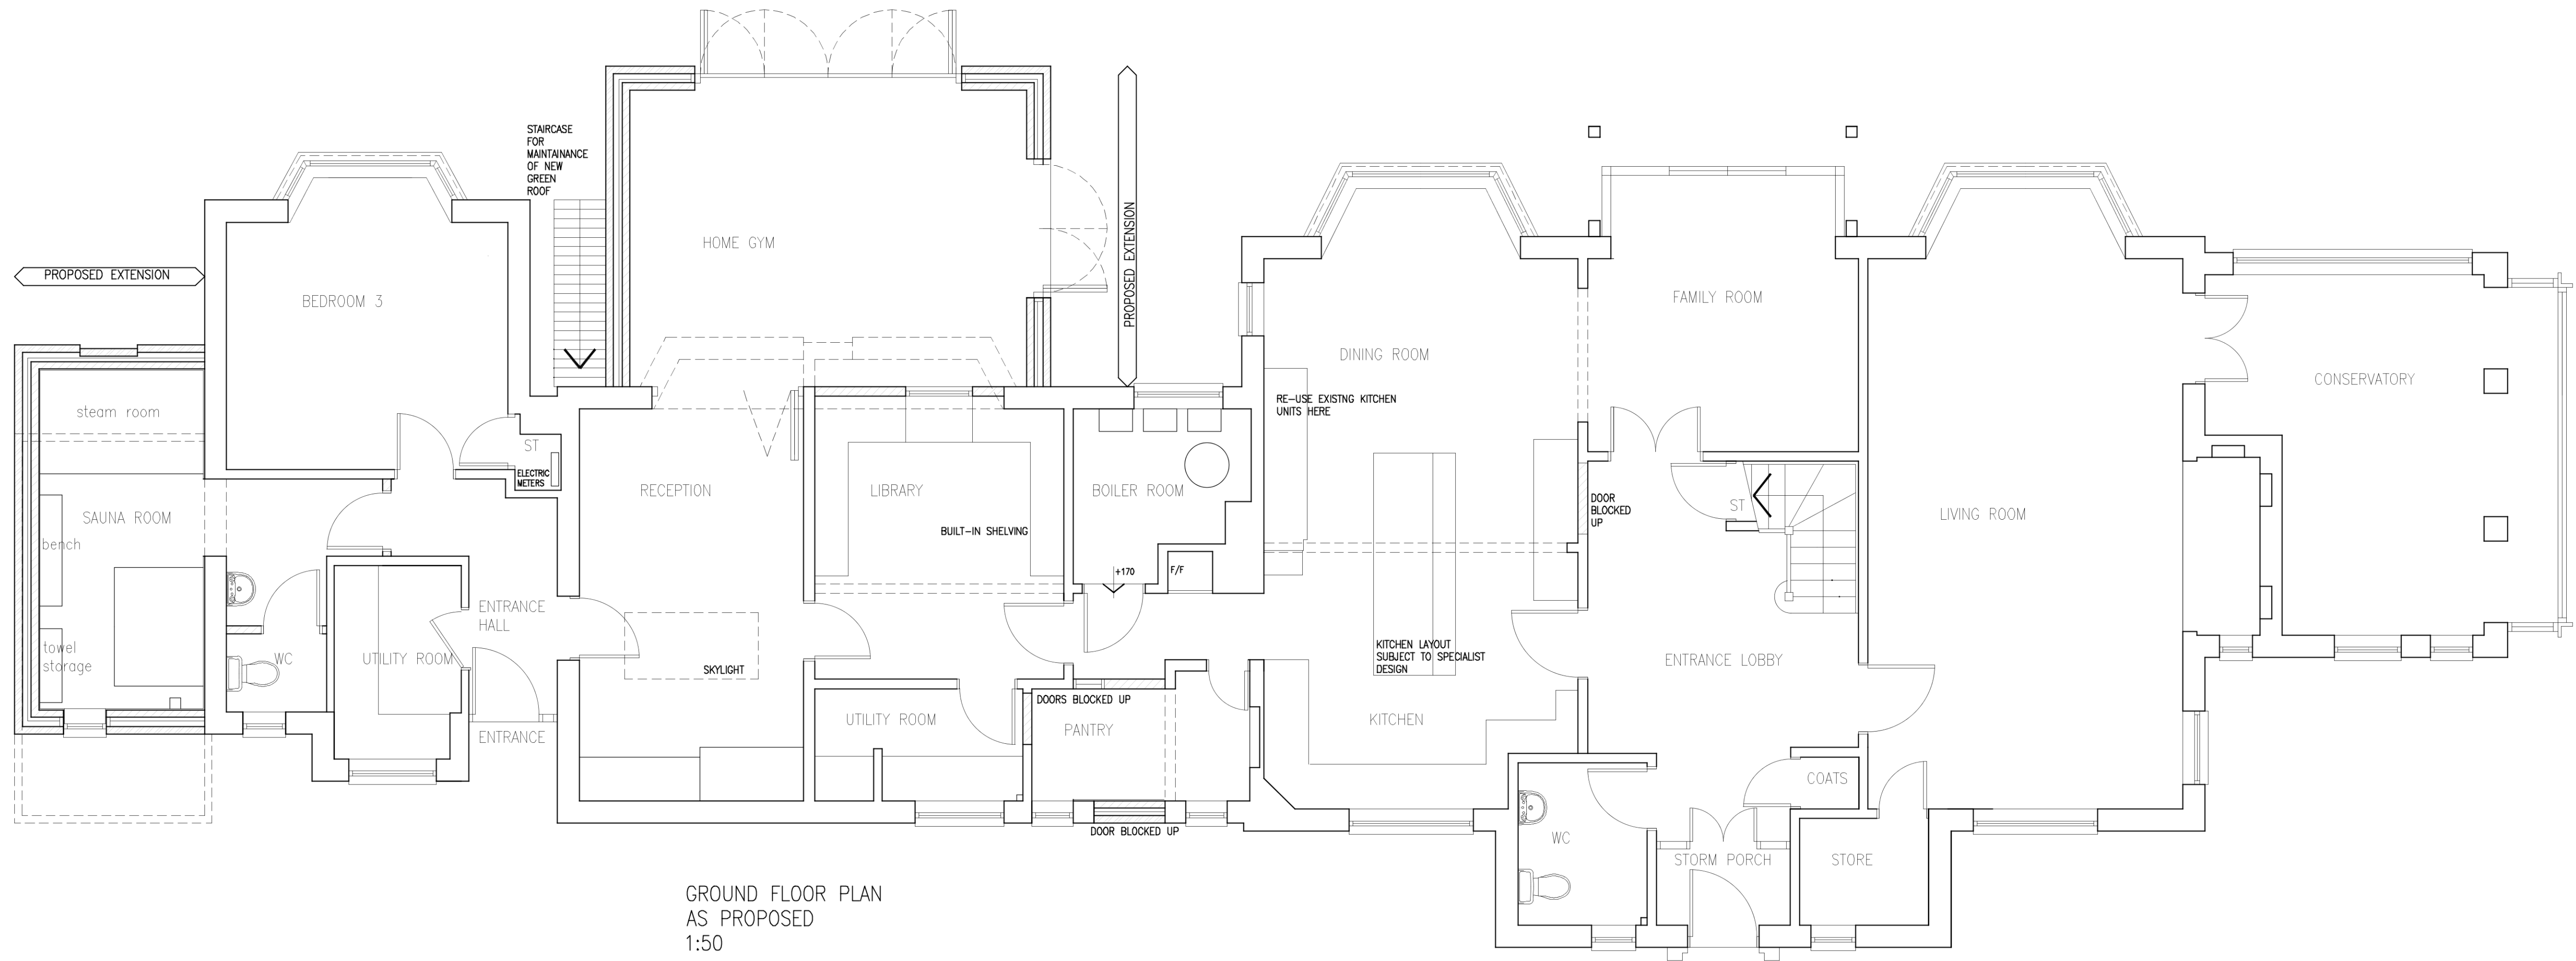

GROUND FLOOR PLAN
AS PROPOSED
1:50



SCALE BAR - 1/50 @ A1

- NOTES
- DO NOT SCALE OFF THIS DRAWING EXCEPT FOR PLANNING PURPOSES
 - CHECK ALL DIMENSIONS ON SITE BEFORE ANY WORK IS COMMENCED
 - ALL GOODS MATERIALS AND WORKMANSHIP MUST CONFORM WITH CURRENT BUILDING REGULATIONS, BRITISH STANDARDS AND CODES OF PRACTICE
 - COPYRIGHT OF THIS DRAWING IS RETAINED BY THE ARCHITECT AND IT MUST NOT BE REPRODUCED WITHOUT WRITTEN CONSENT

B	26/03/21	JB	Minor revisions
A	12/03/21	JB	Minor revisions
REV	DATE	BY	AMENDMENT

**folkes architects**

The Old Forge
6 Church Street
Storrington
West Sussex
PO20 4LA

1.01903 868629
info@folkesarchitects.co.uk

CLIENT		
Alan and Jacqueline Spangler		
JOB TITLE		
19 Angmering Lane East Preston West Sussex BN16 2TA		
DRAWING TITLE		
Plans as proposed		
DATE	SCALE	DRAWN BY
Jan 2021	1:50@A1	JB
		CHECKED BY
		MF
JOB NO.	DRAWING NO.	REVISION
20104	2.02	B