


NOTES

- DO NOT SCALE OFF THIS DRAWING EXCEPT FOR PLANNING PURPOSES
- CHECK ALL DIMENSIONS ON SITE BEFORE ANY WORK IS COMMENCED
- ALL GOODS MATERIALS AND WORKMANSHIP MUST CONFORM WITH CURRENT BUILDING REGULATIONS, BRITISH STANDARDS AND CODES OF PRACTICE
- COPYRIGHT OF THIS DRAWING IS RETAINED BY THE ARCHITECT AND IT MUST NOT BE REPRODUCED WITHOUT WRITTEN CONSENT



EAST ELEVATION
1:50

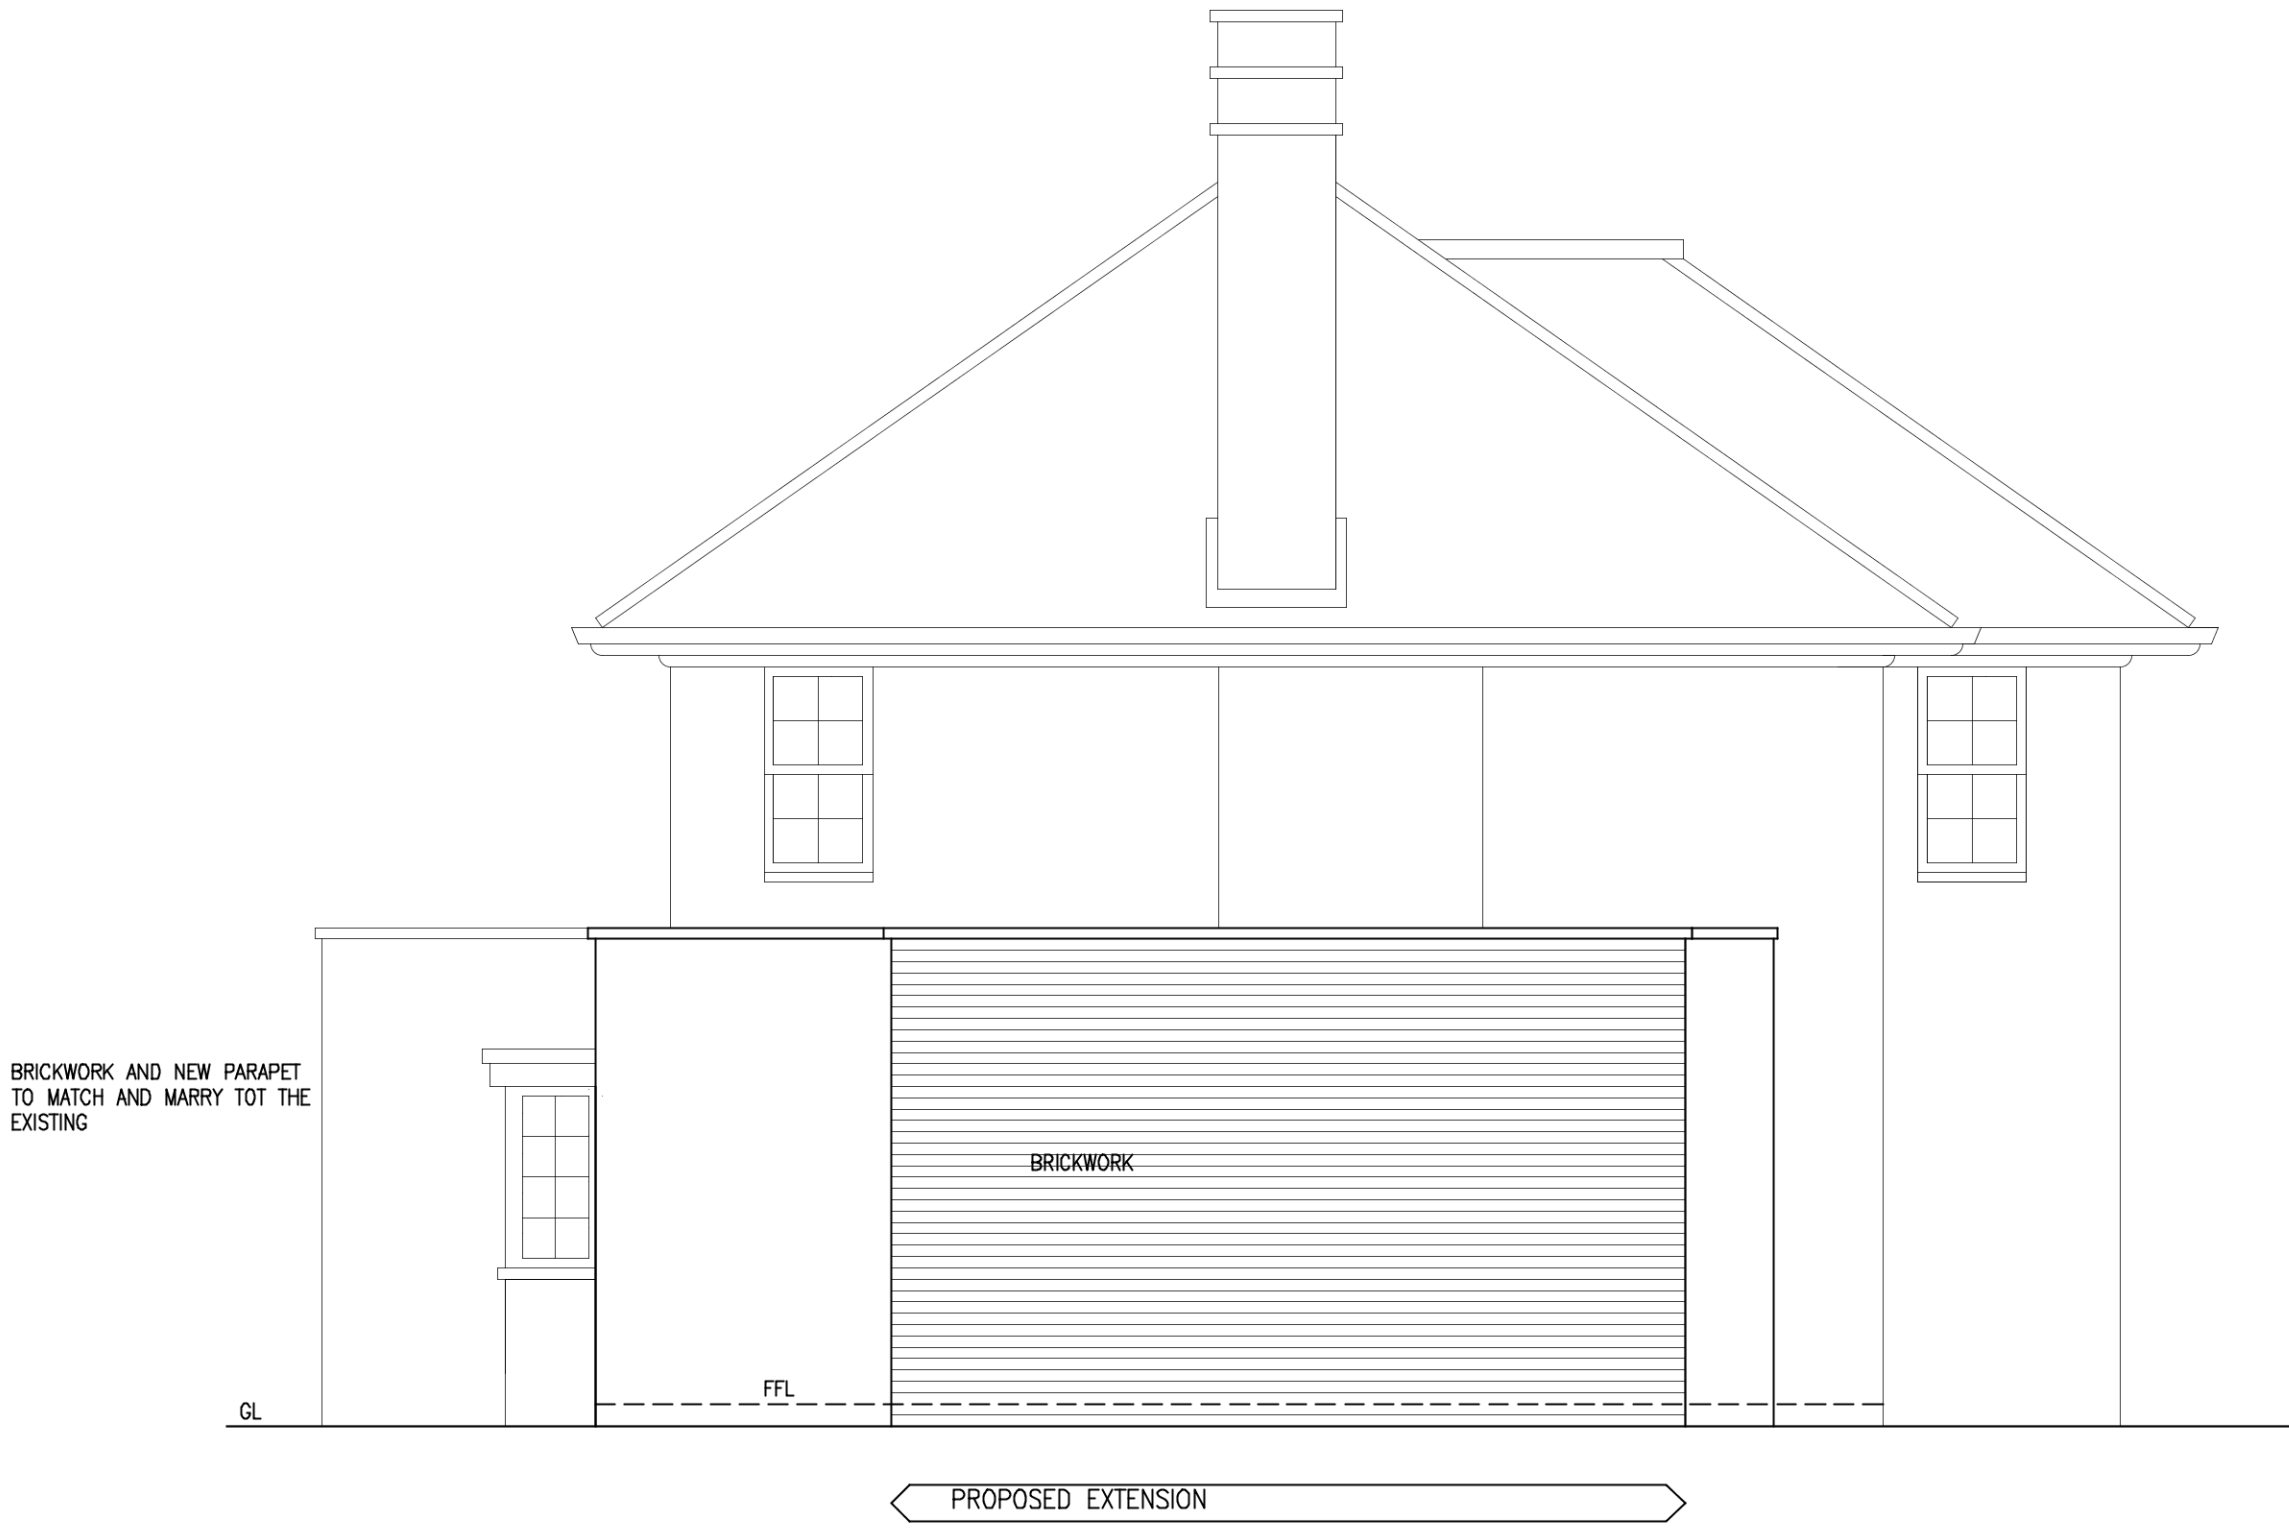

EAST ELEVATION
1:50



SCALE BAR – 1/50 @ A1

REV	DATE	BY	AMENDMENT
B	23/03/21	JB	Minor revisions
A	12/03/21	JB	Minor revisions



folkes architects

The Old Forge
6 Church Street
Storrington
West Sussex
PO20 4LA

1 01903 868629
info@folkesarchitects.co.uk

CLIENT		
Alan and Jacqueline Spangler		
JOB TITLE		
19 Angmering Lane East Preston West Sussex BN16 2TA		
DRAWING TITLE		
Proposed elevations Sheet 2		
DATE	SCALE	DRAWN BY
Jan 2021	1:50@A1	JB
	CHECKED BY	MF
JOB NO.	DRAWING NO.	REVISION
20104	2.04	B