



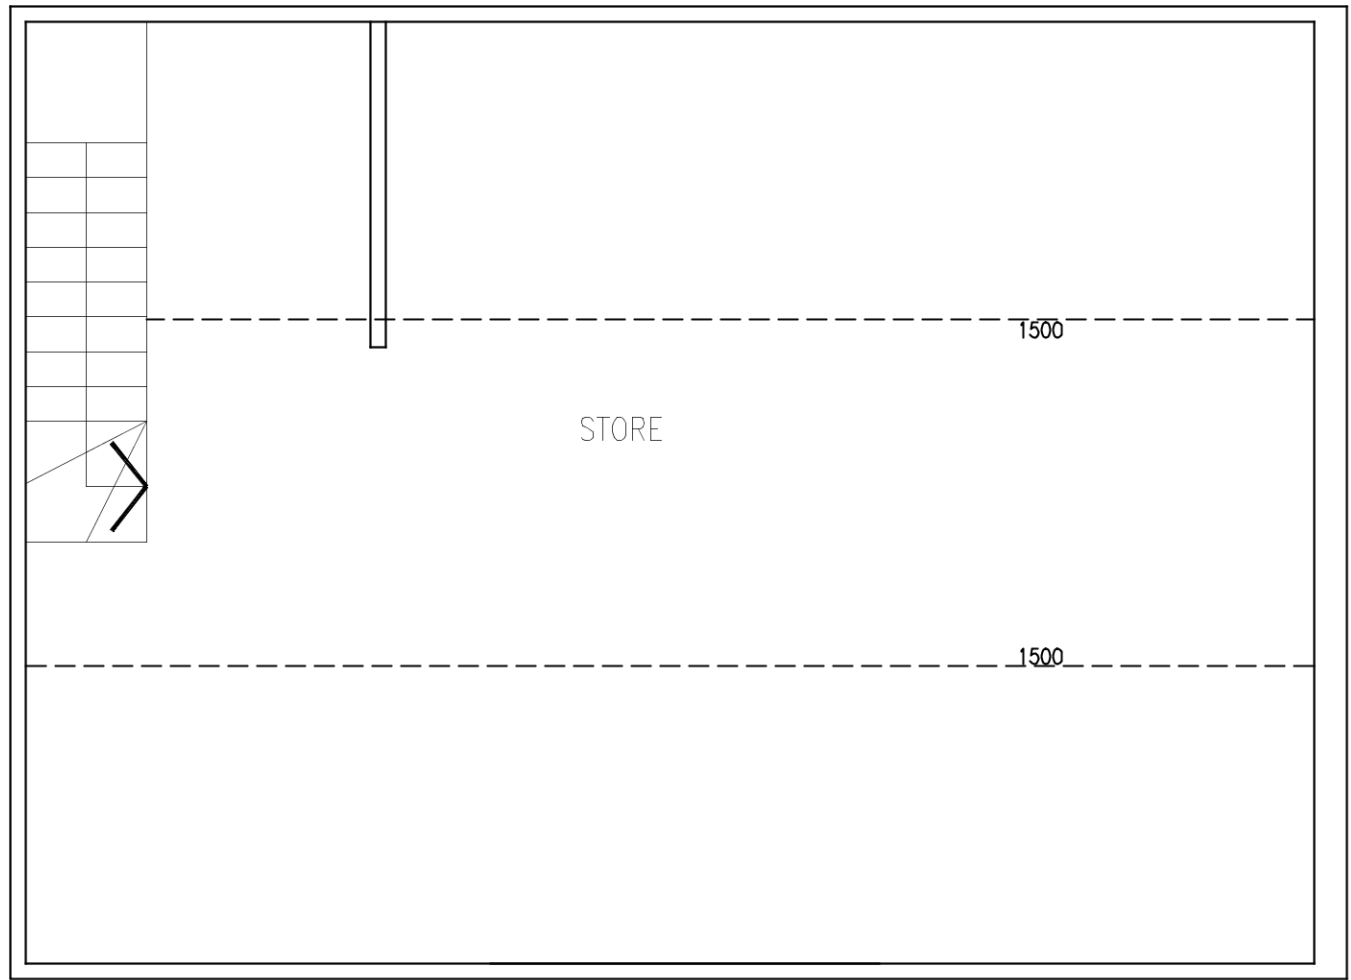


FIRST FLOOR PLAN
AS PROPOSED
1:50

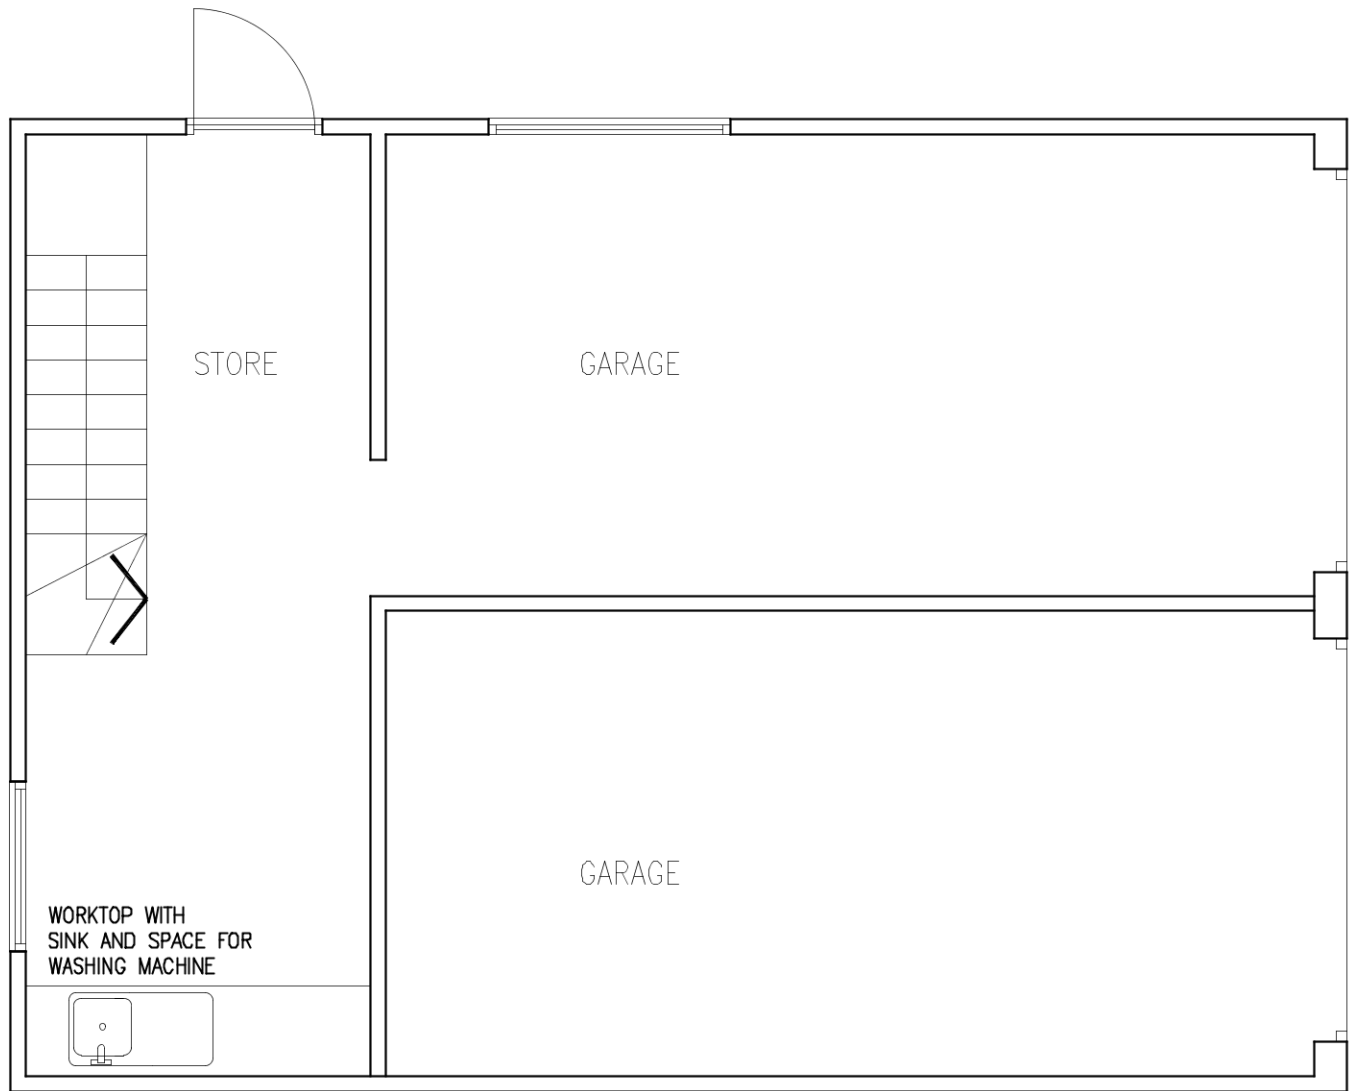


GROUND FLOOR PLAN
AS PROPOSED
1:50



SCALE BAR – 1/50 @ A1

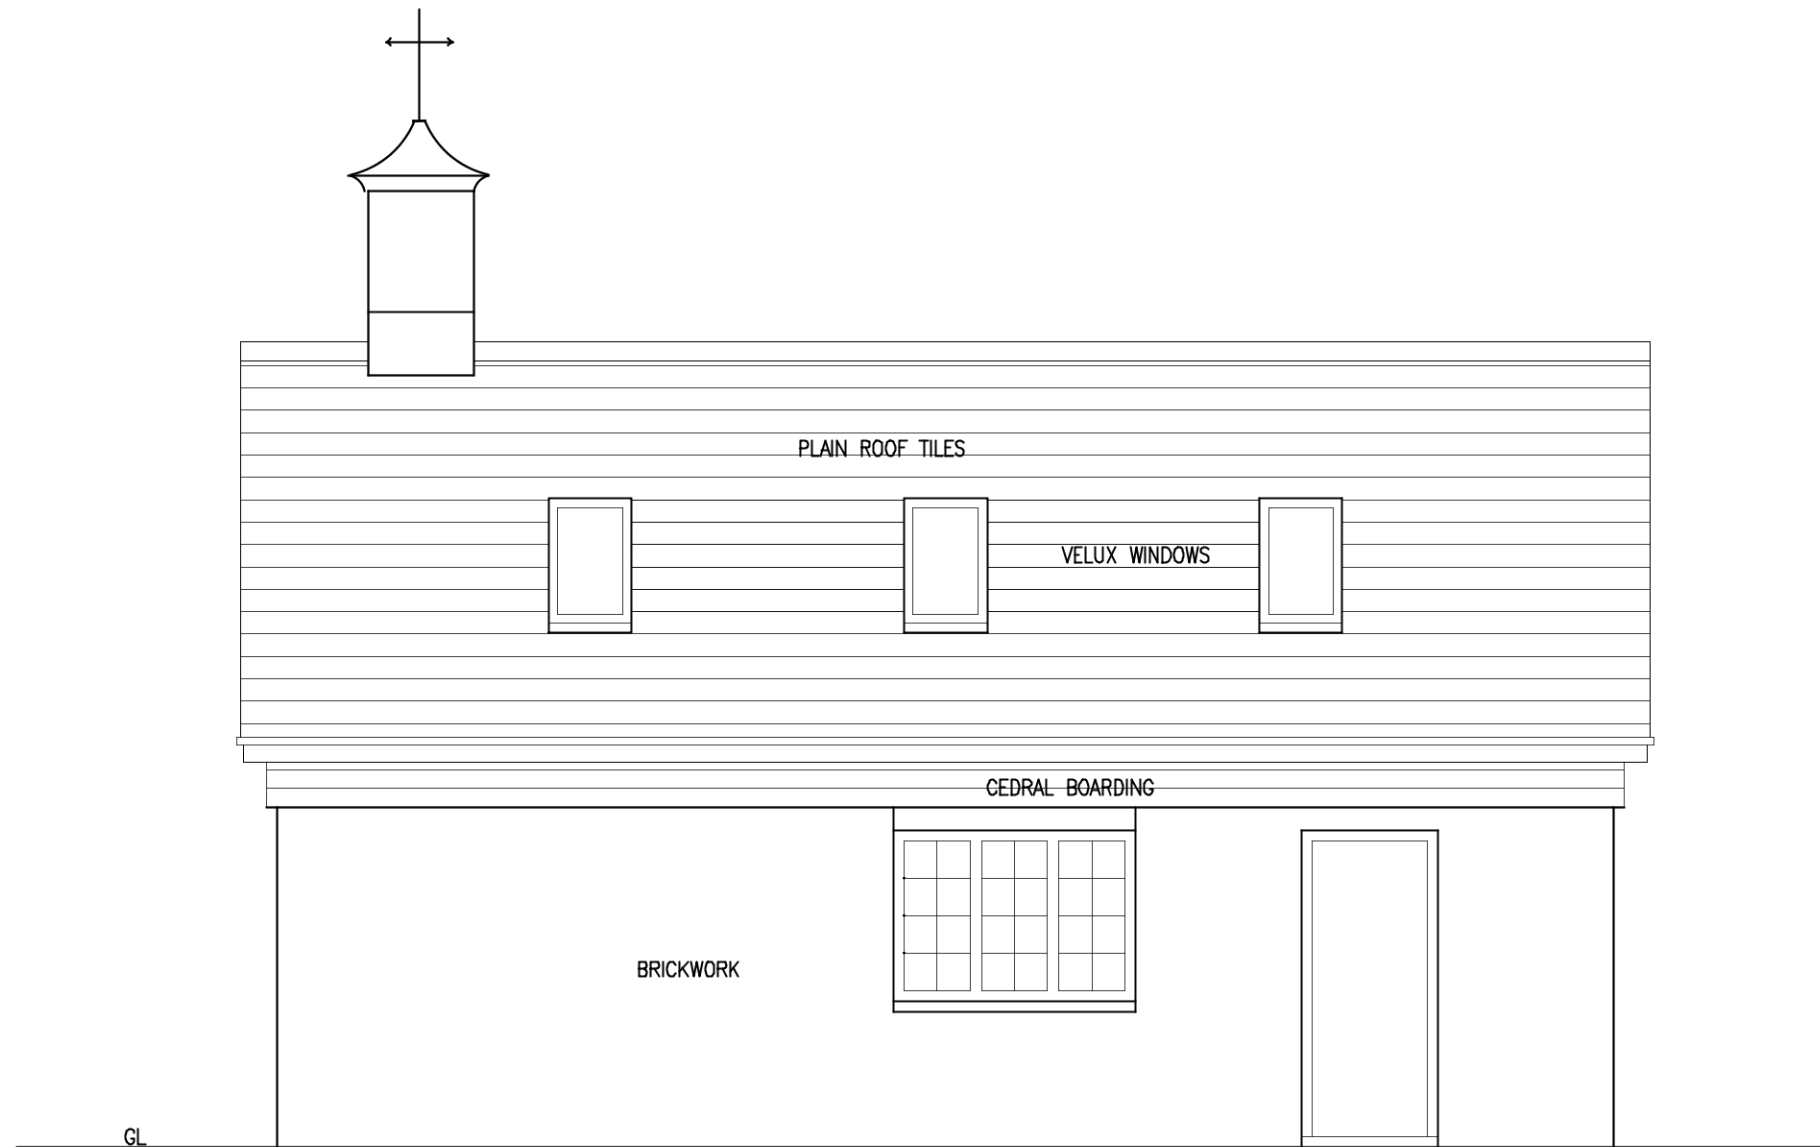


SOUTH ELEVATION
1:50

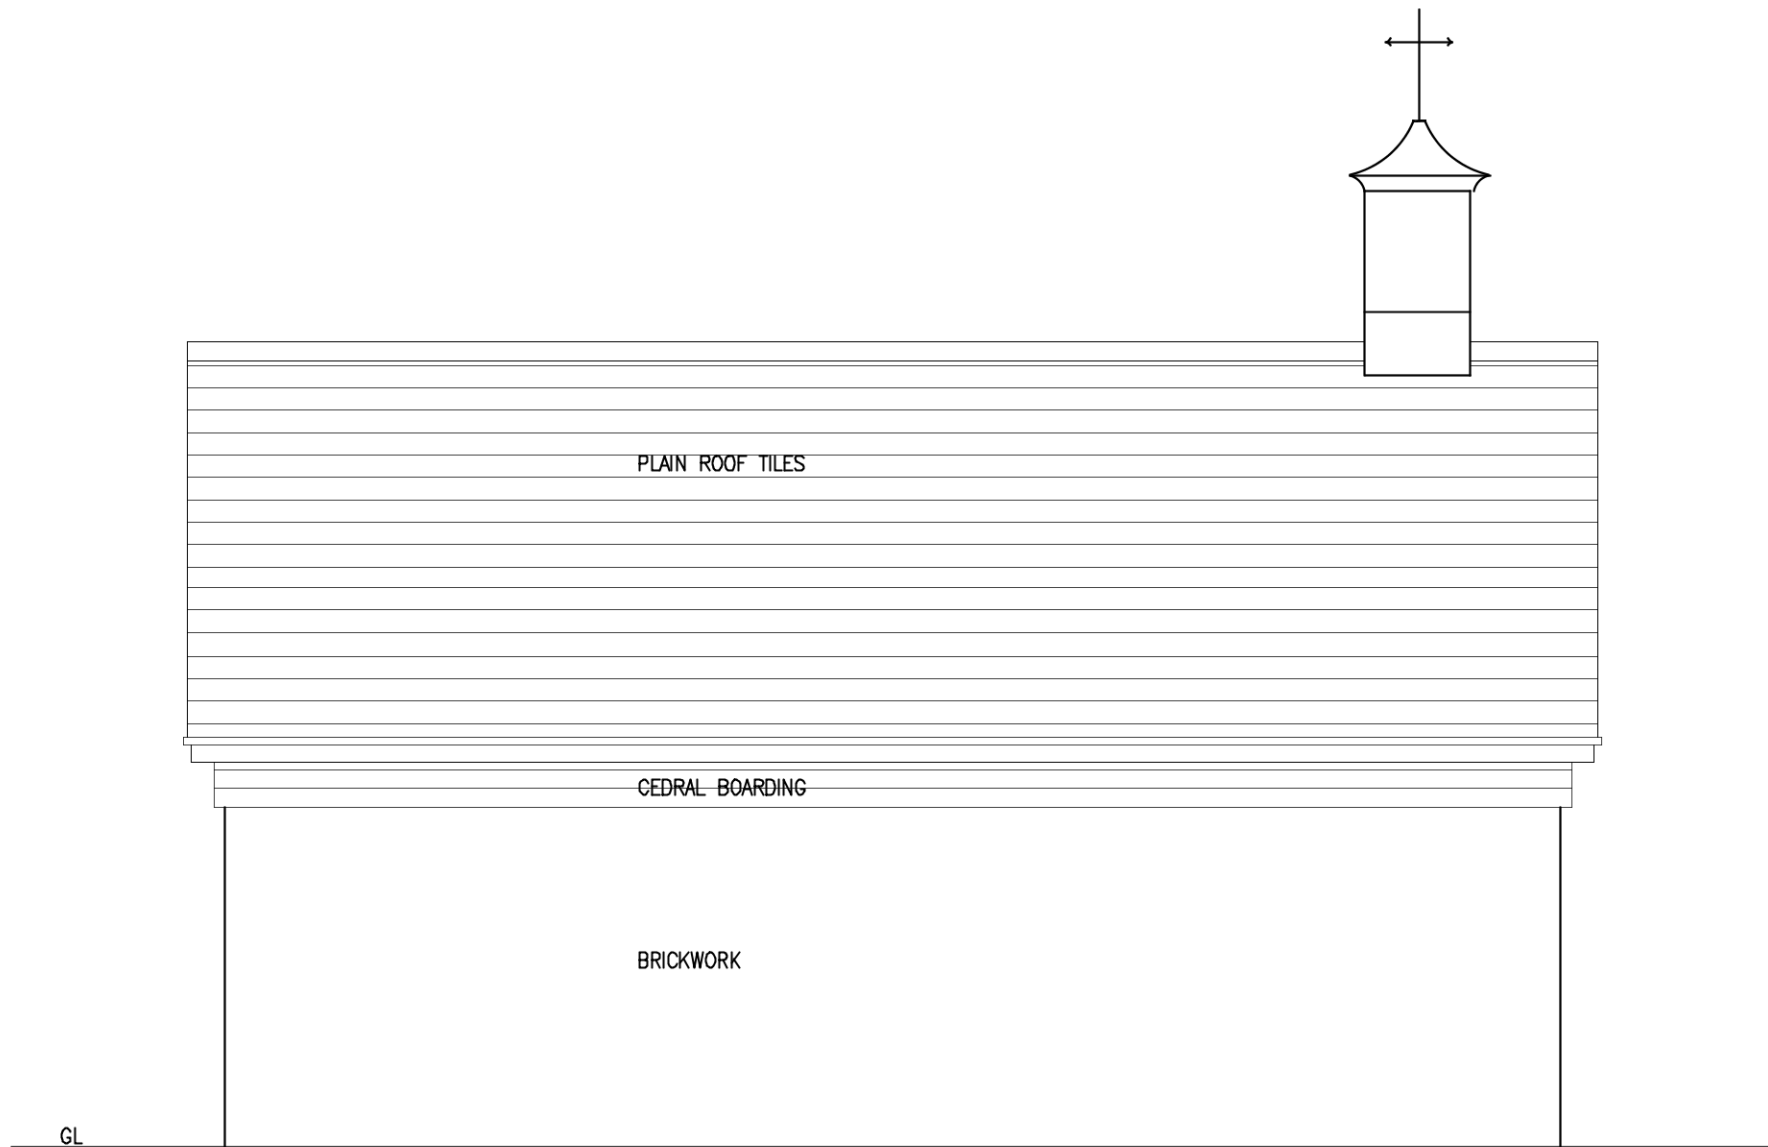


NORTH ELEVATION
1:50


NEW EXTERNAL MATERIALS –
ROOF – TO BE COVERED IN PLAIN CONCRETE ROOF TILES, COLOUR TO MATCH THE MAIN HOUSE.
WALLS – IN CEDRAL BOARDING BY CEDRAL LIMITED OR EQUAL. COLOUR VIOLET BLUE
NEW ELECTRIC AUTOMATIC UP AND OVER DOORS

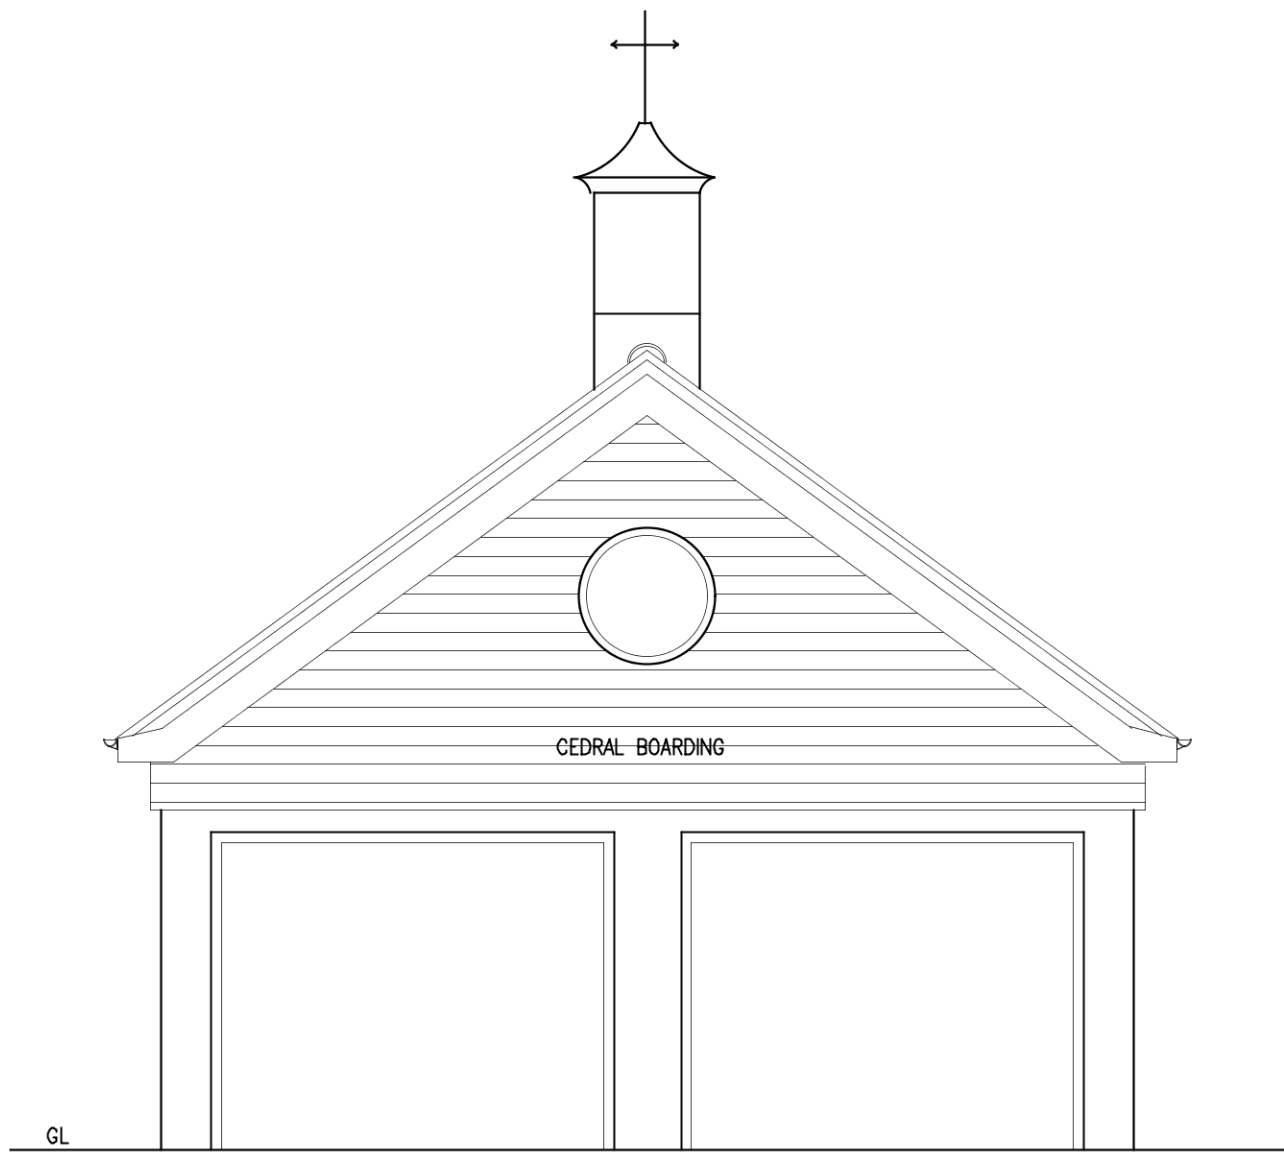

WEST ELEVATION
1:50

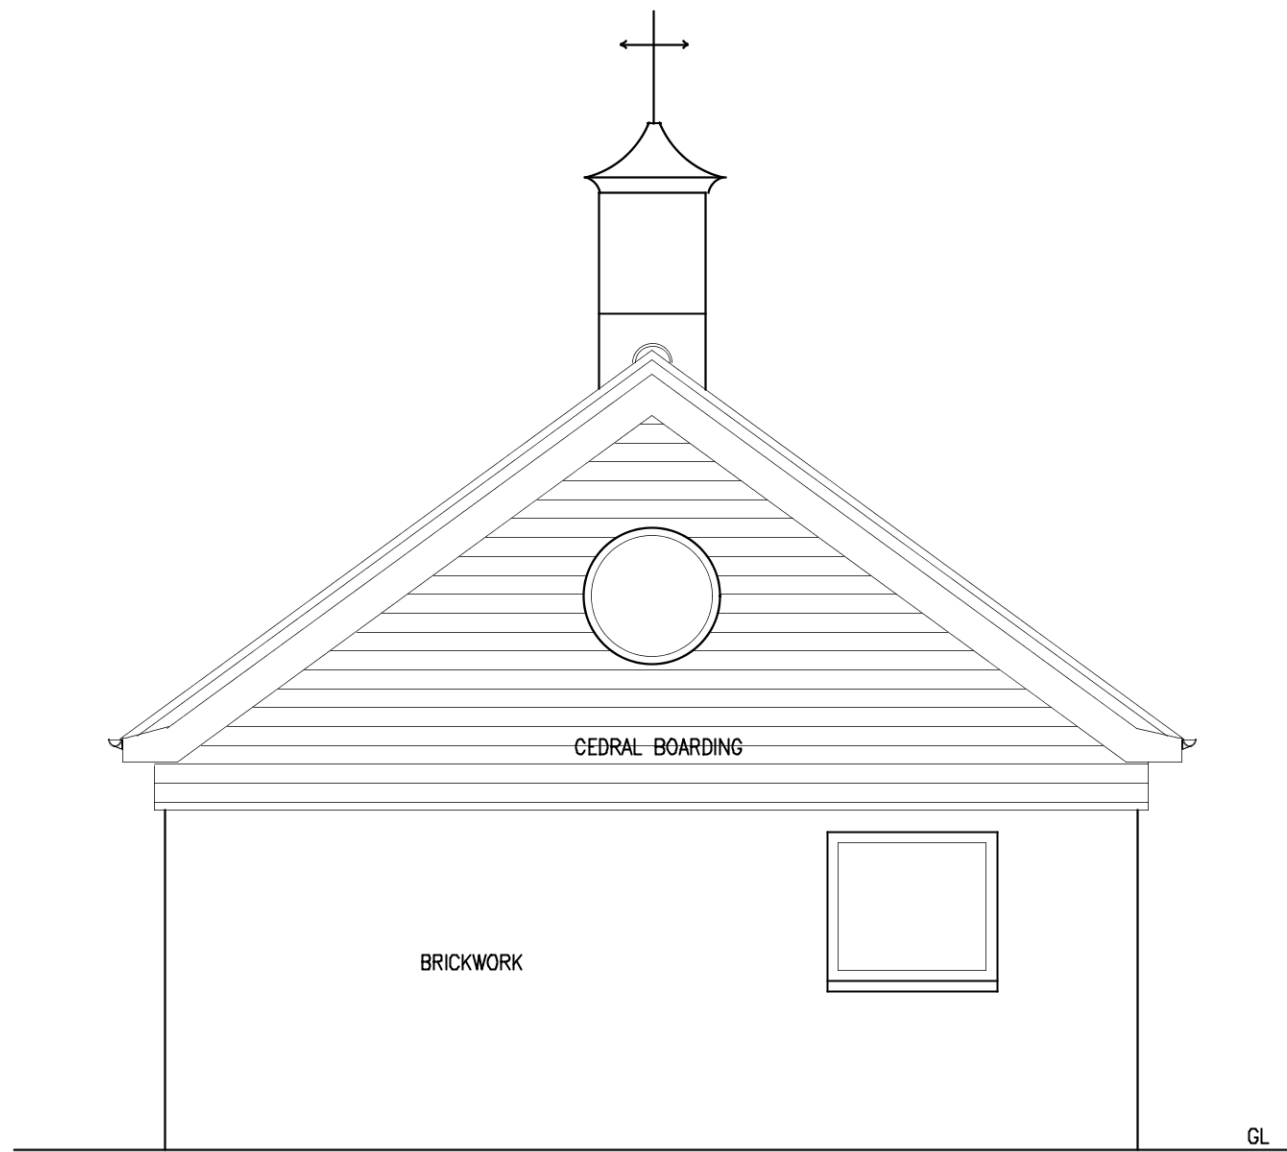

EAST ELEVATION
1:50

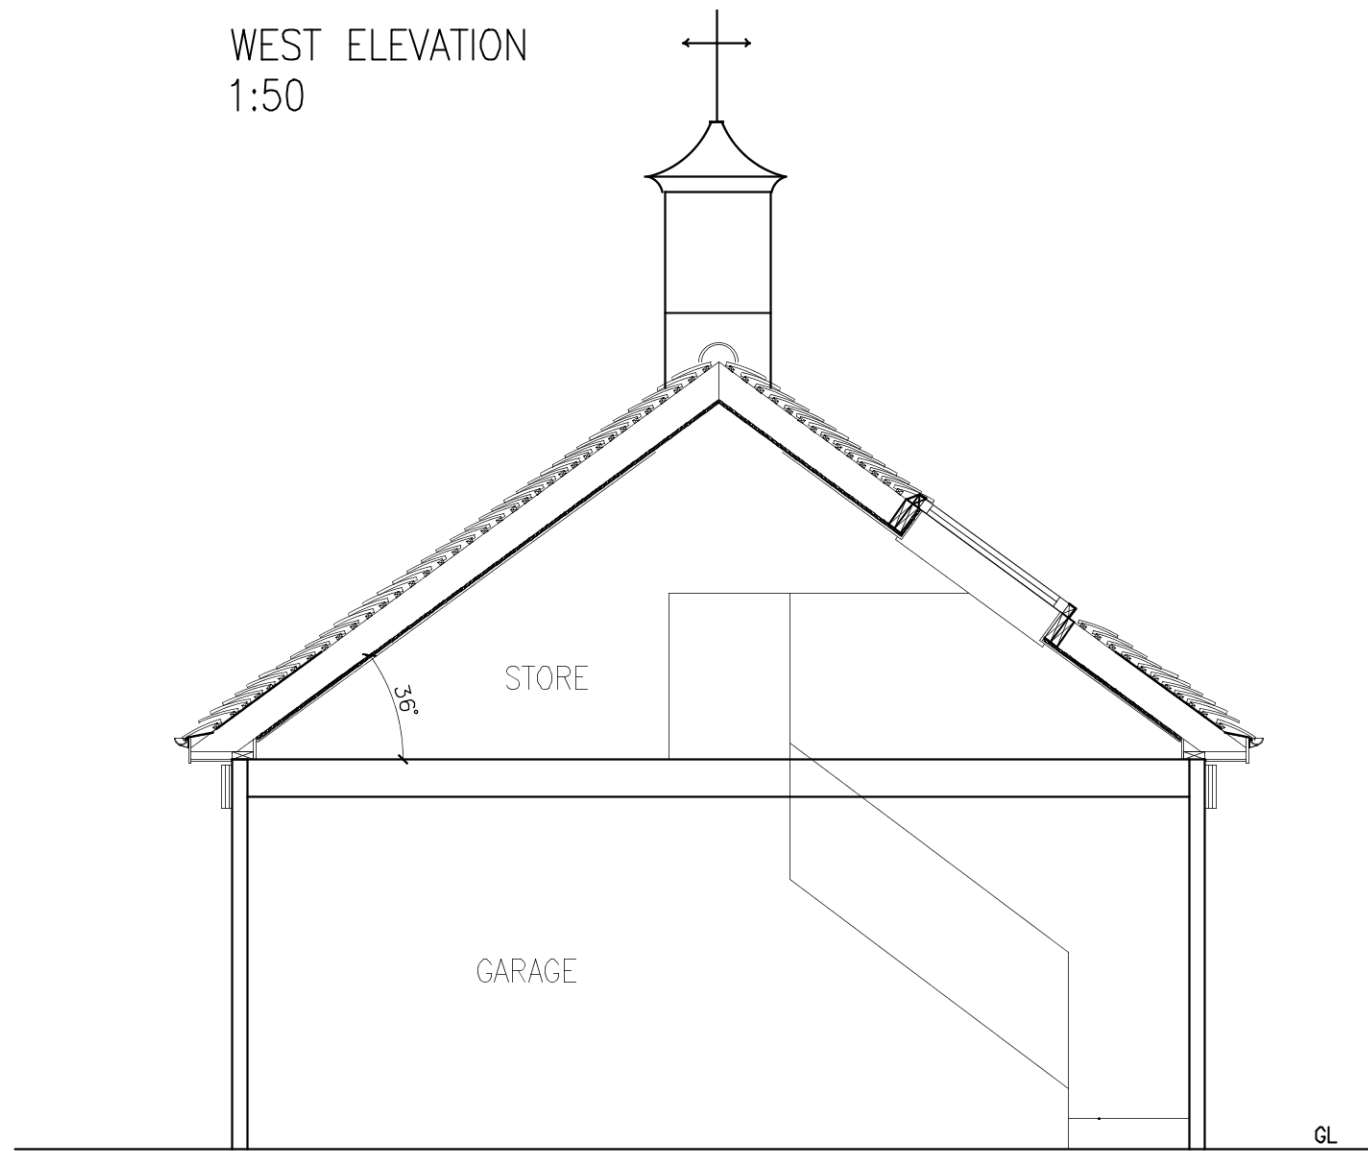

TYPICAL SECTION
1:50

NOTES
– DO NOT SCALE OFF THIS DRAWING EXCEPT FOR PLANNING PURPOSES
– CHECK ALL DIMENSIONS ON SITE BEFORE ANY WORK IS COMMENCED
– ALL GOODS MATERIALS AND WORKMANSHIP MUST CONFORM WITH CURRENT BUILDING REGULATIONS, BRITISH STANDARDS AND CODES OF PRACTICE
– COPYRIGHT OF THIS DRAWING IS RETAINED BY THE ARCHITECT AND IT MUST NOT BE REPRODUCED WITHOUT WRITTEN CONSENT

REV	DATE	BY	AMENDMENT
B	12/03/21	JB	Minor revisions
A	23/02/21	JB	Roof height and pitch reduced. Clock tower removed

**folkes architects**

1. 01903 868629
info@folkesarchitects.co.uk

The Old Forge
6 Church Street
Storrington
West Sussex
PO20 4LA

CLIENT
Alan and Jacqueline Spangler

JOB TITLE
19 Angmering Lane
East Preston
West Sussex
BN16 2TA

DRAWING TITLE
Garage as proposed

DATE	SCALE	DRAWN BY	CHECKED BY
Jan 2021	1:50@A1	JB	MF

JOB NO.	DRAWING NO.	REVISION
20104	2.06	B