


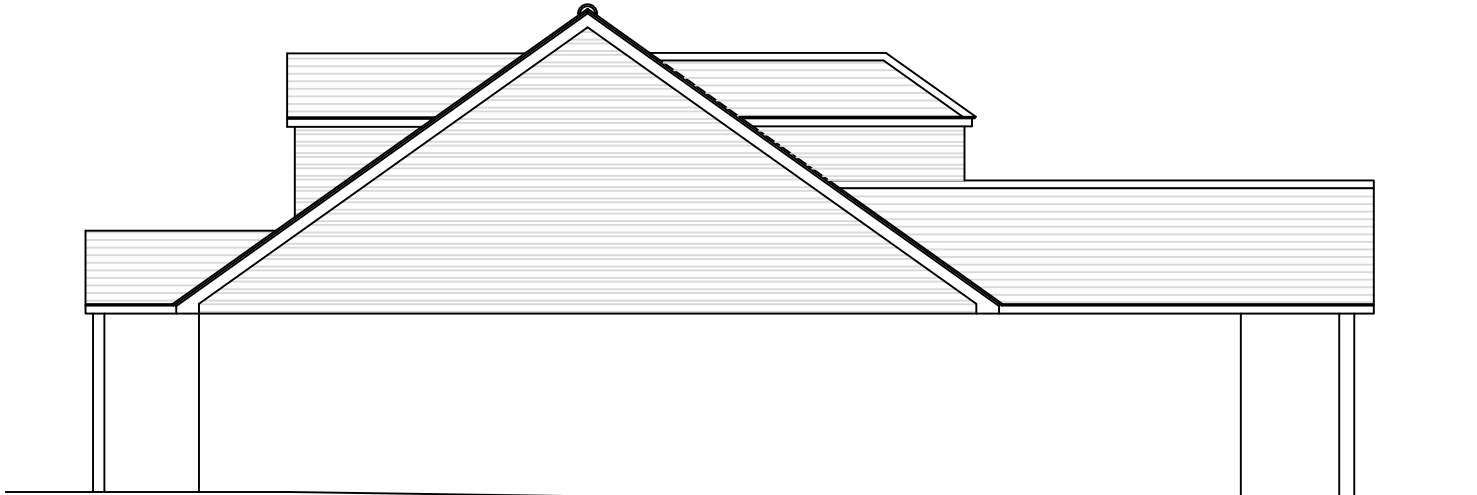

Front Elevation (north)



Side Elevation (west)




Rear Elevation (south)


Elevations (1:100)




Side Elevation (east)

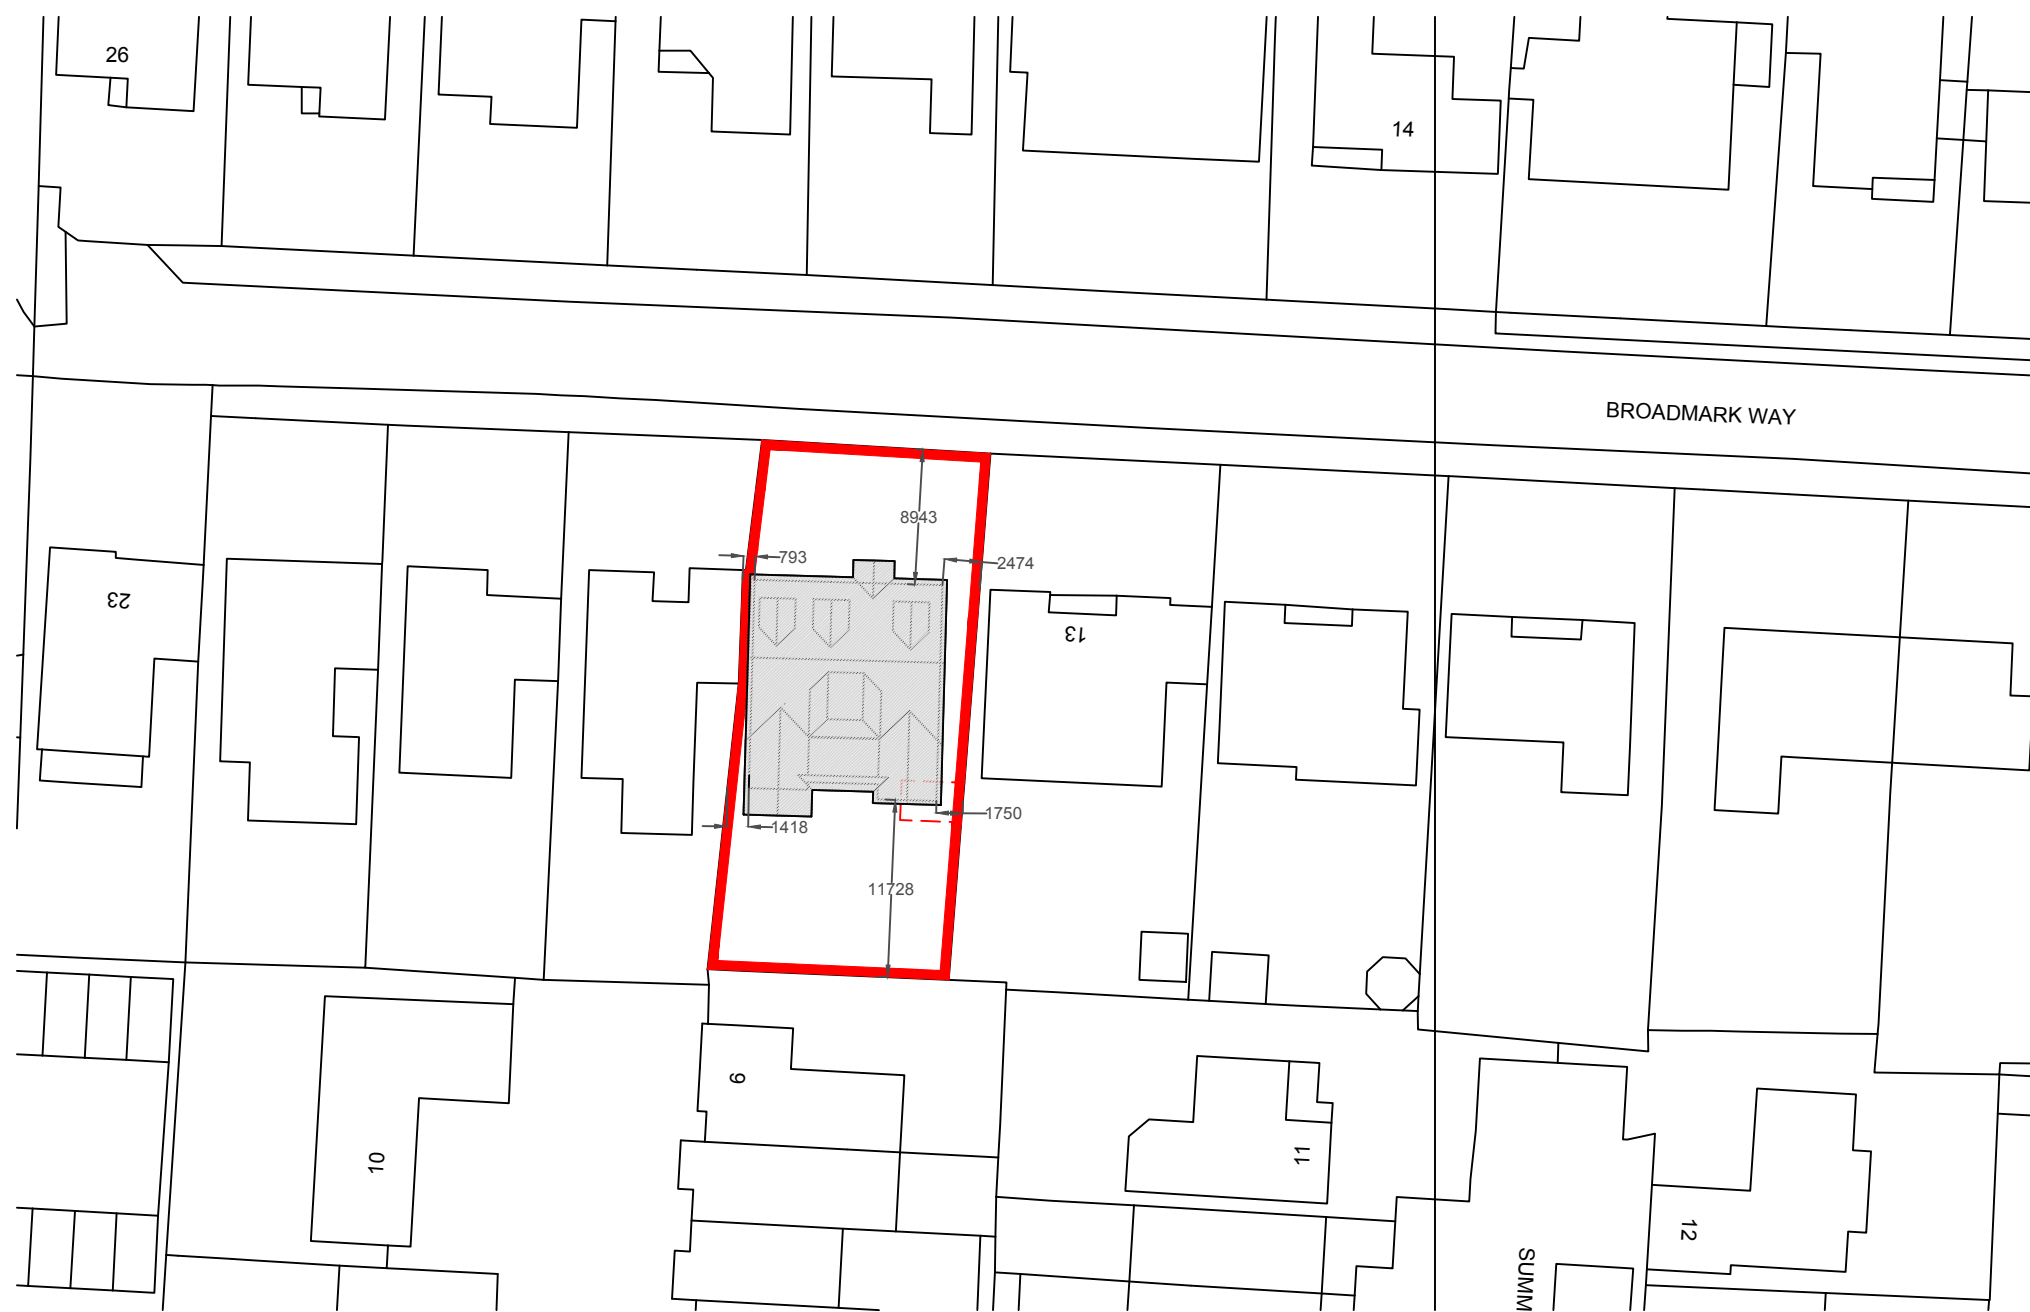

Site Block Plan (1:500)

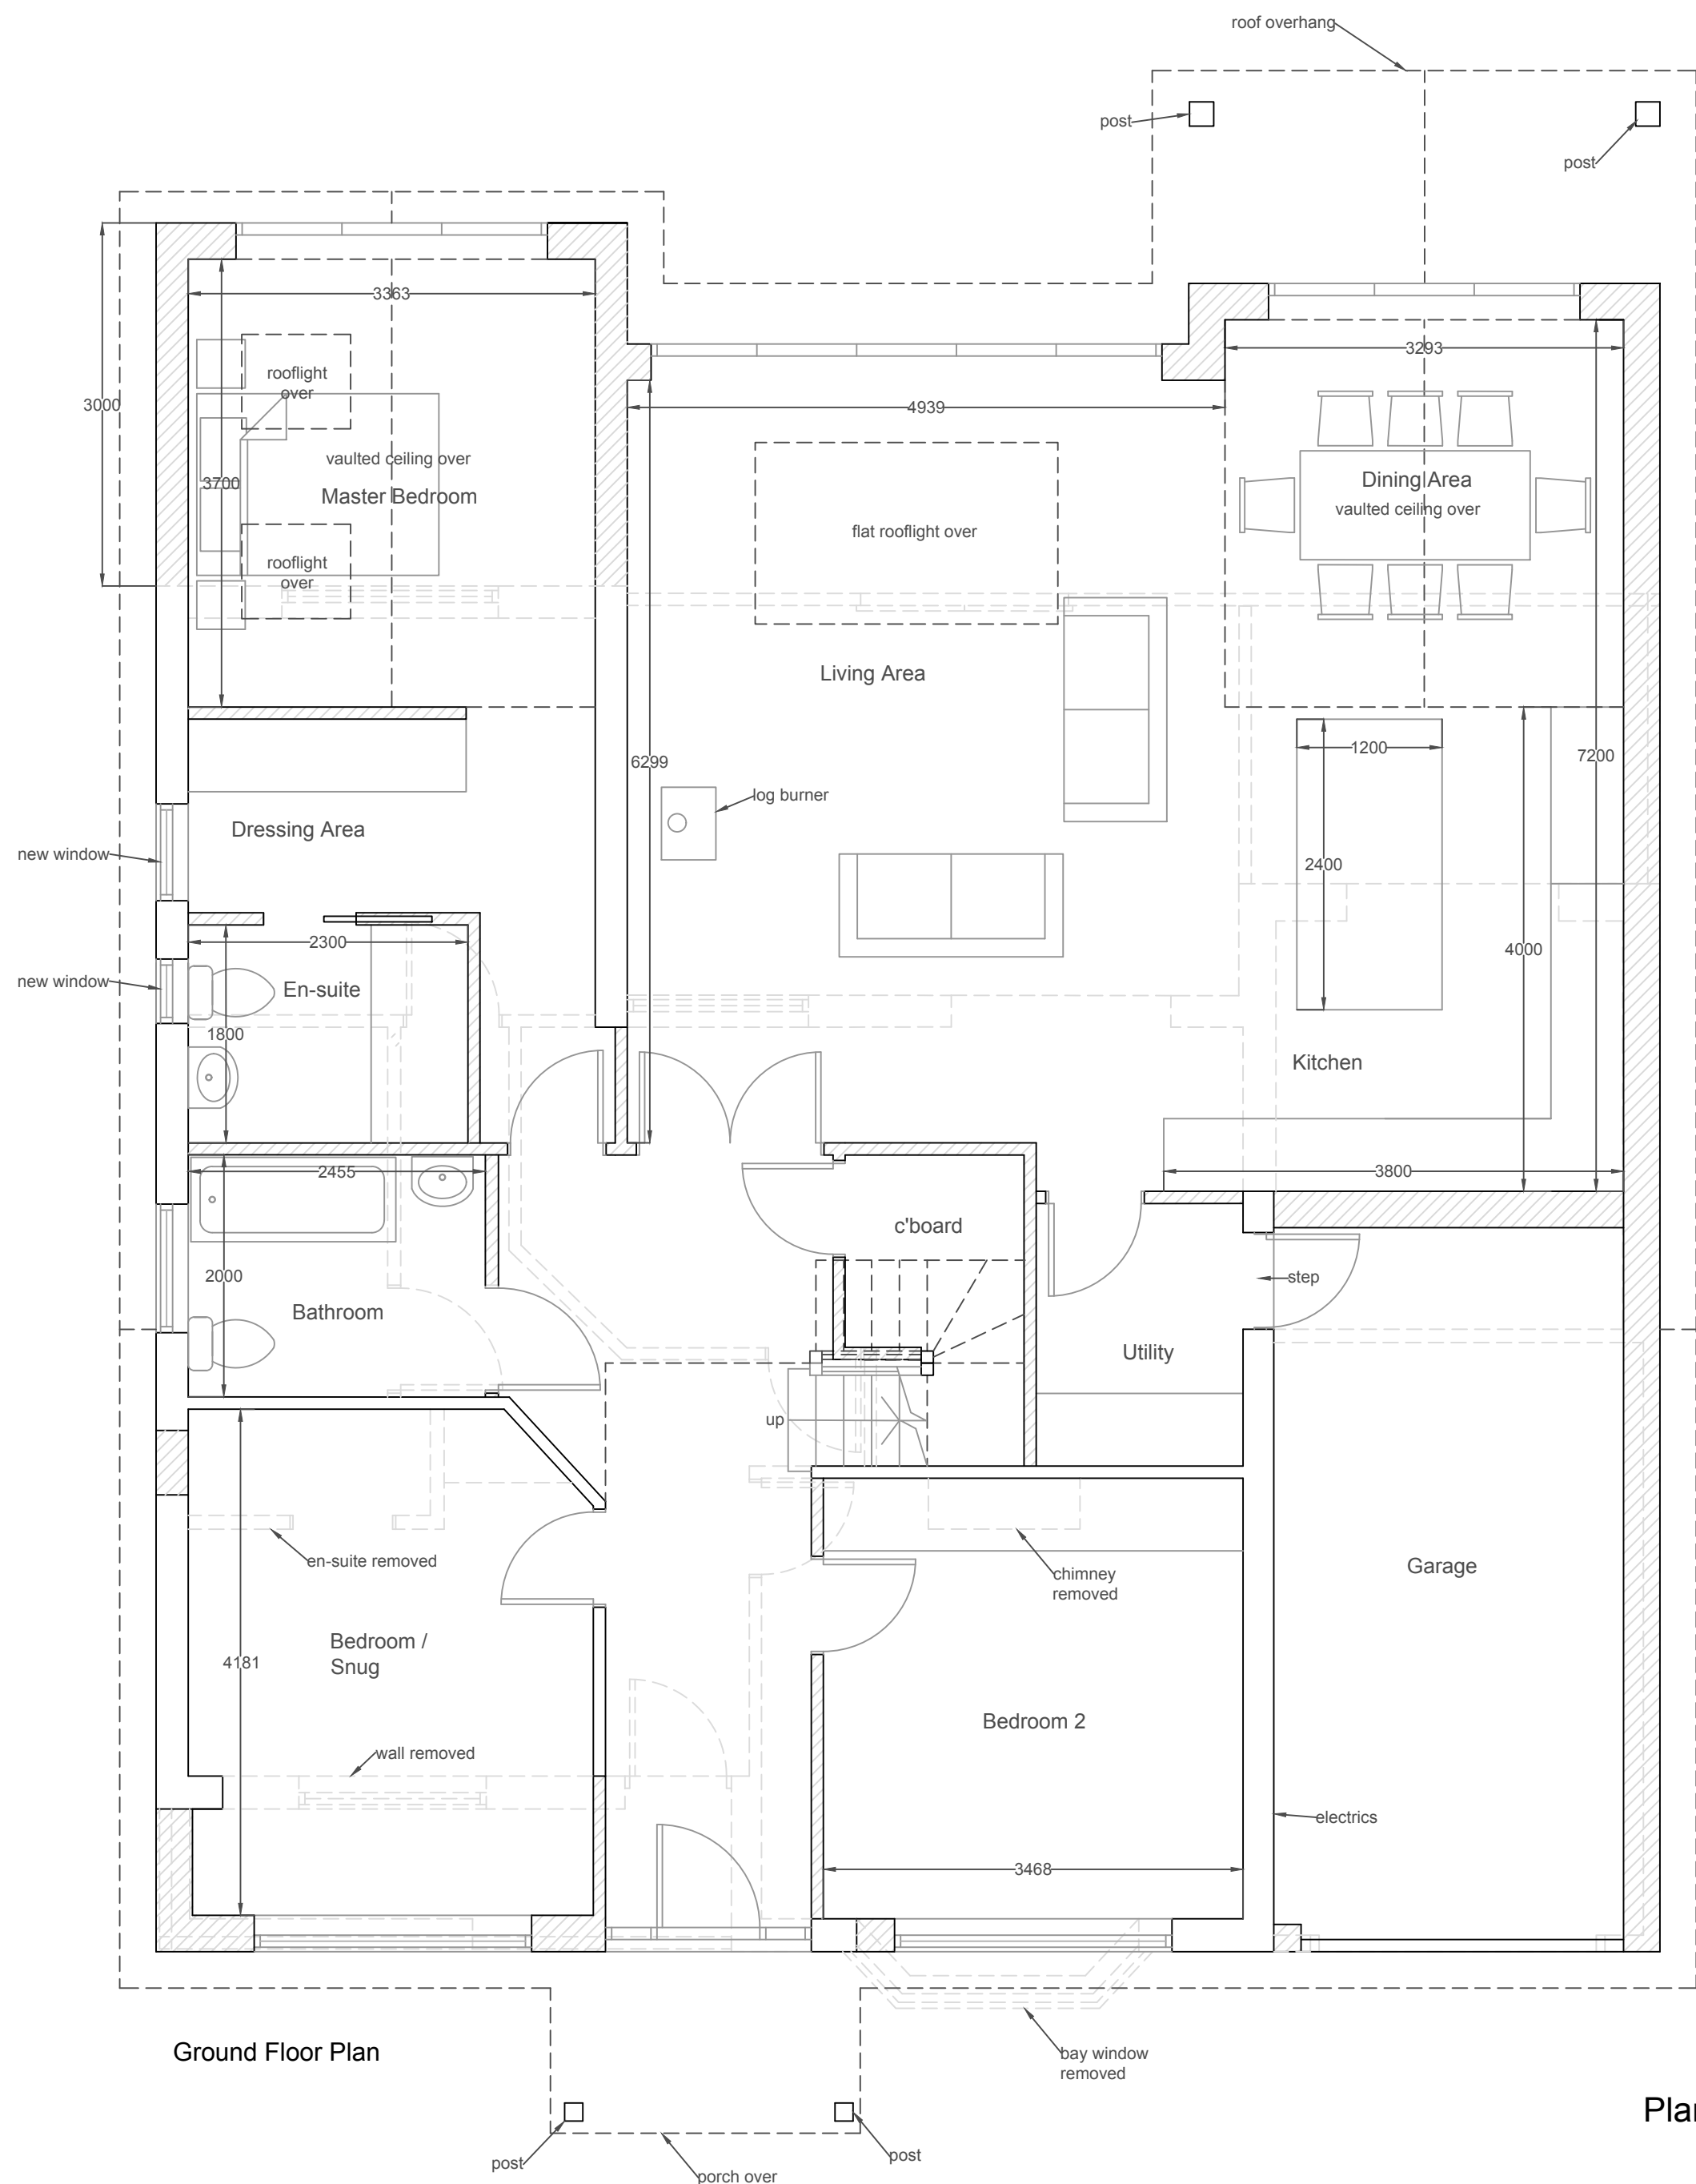


Ground Floor Plan

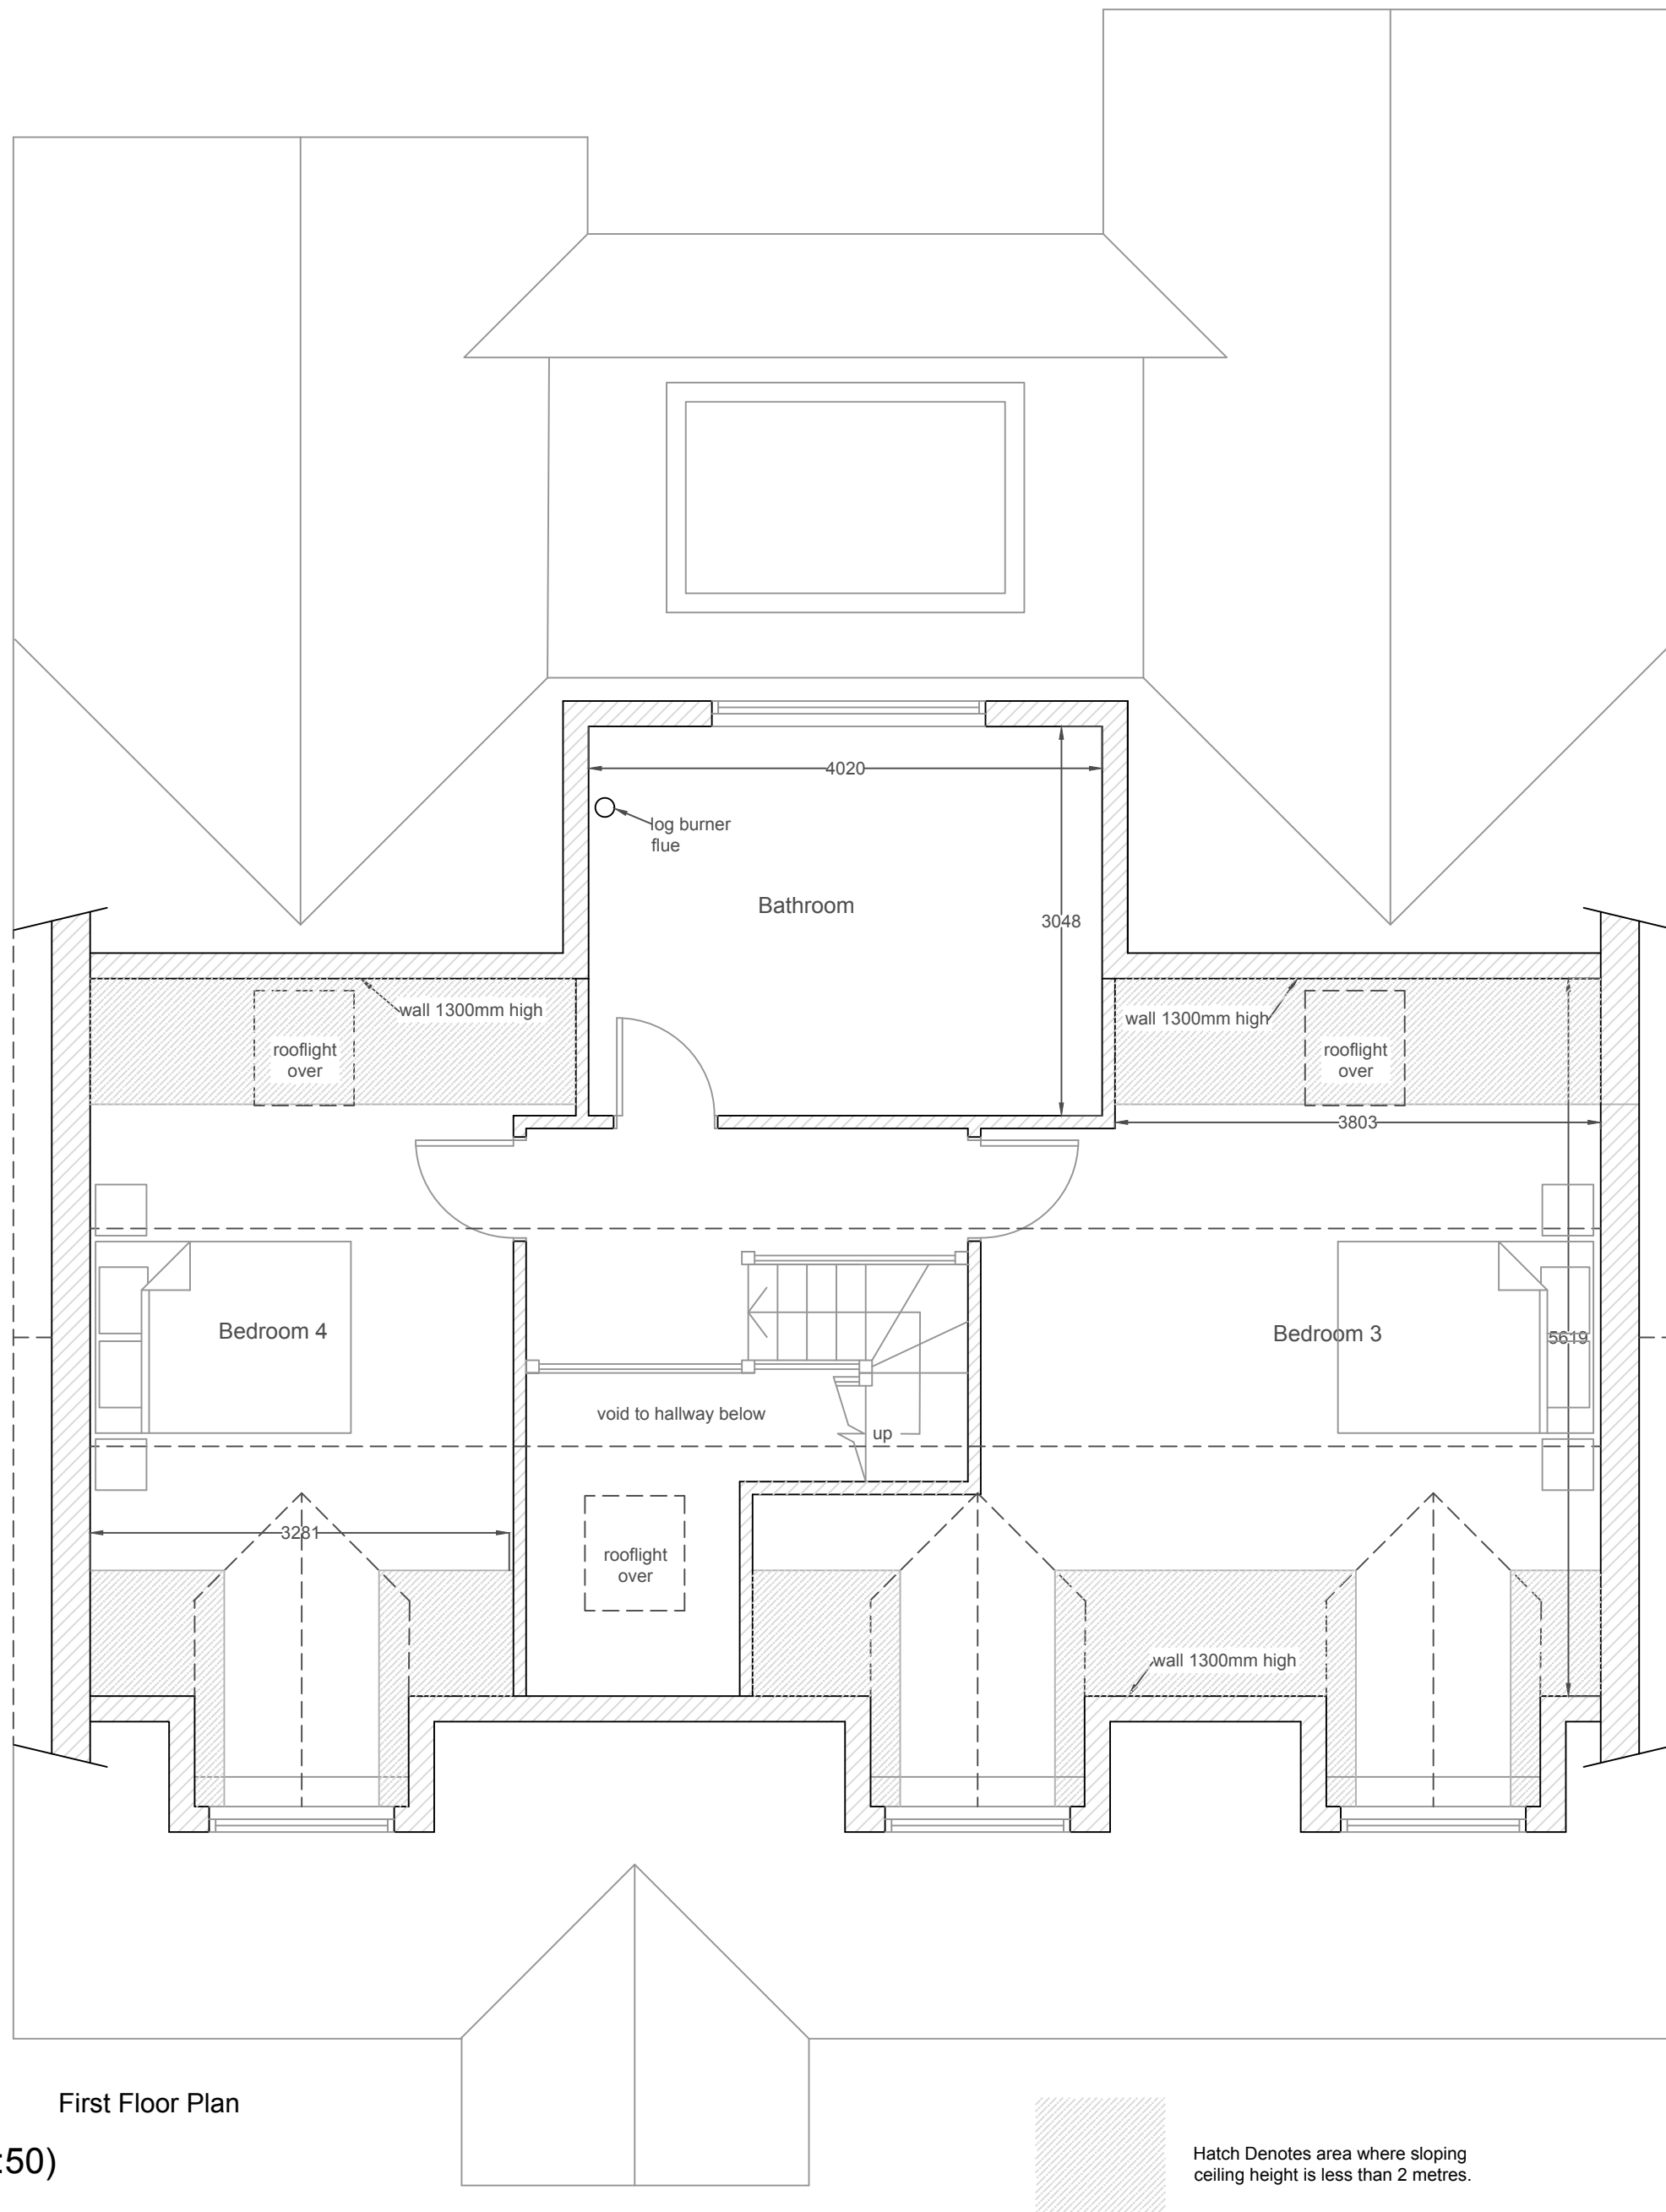

First Floor Plan

Plan (1:50)

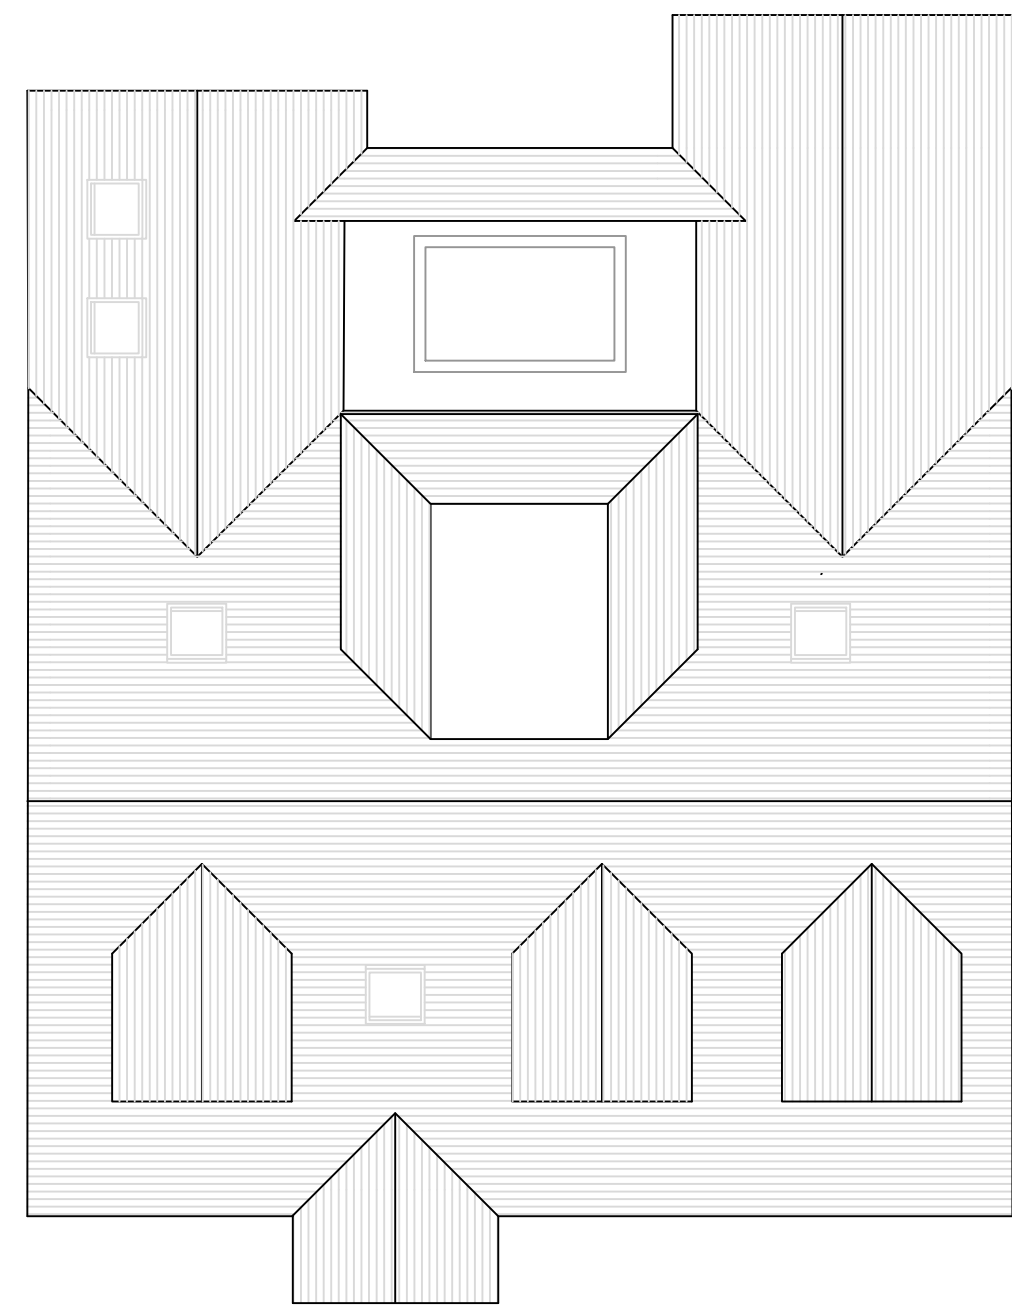

Roof Plan (1:100)

**PROPOSED MATERIALS**

Walls - Render - white  
Dormer walls and gables - Cedar Cladding  
Roof - Concrete Plain Tiles - grey  
Windows - Casements - Light grey  
Doors - Aluminium - Light grey

This drawing is the property of Inspired Design Studio Limited and must not be copied, reproduced or passed to a third party without their permission.

The Contractor is to verify all dimensions, alignment, levels and datums prior to commencement of work. Any discrepancies must be reported immediately to Inspired Design Studio Ltd for review.

Variations and modifications to the work shown on these drawings are not to be carried out without the prior approval from Inspired Design Studio Ltd

| Revisions |             |    |
|-----------|-------------|----|
| Rev       | Description | By |
|           |             |    |
|           |             |    |
|           |             |    |
|           |             |    |

All dimensions to be checked on site prior to commencement of work. This drawing is the copyright of Inspired Design Studio Ltd. and may not be copied, altered or reproduced in any way without written authority.

|                                                                            |                        |
|----------------------------------------------------------------------------|------------------------|
| Client: Mr D Keen                                                          |                        |
| Project Address:<br>15 Broadmark Way<br>Ruslington<br>West Sussex          |                        |
| Drawing Title:<br>Proposed Plan, Elevations, Roof Plan and Site Block Plan |                        |
| Drawing Number: 1328.02                                                    |                        |
| Scale:                                                                     | As stated printed @ A1 |
| Date:                                                                      | 07.02.2022             |