



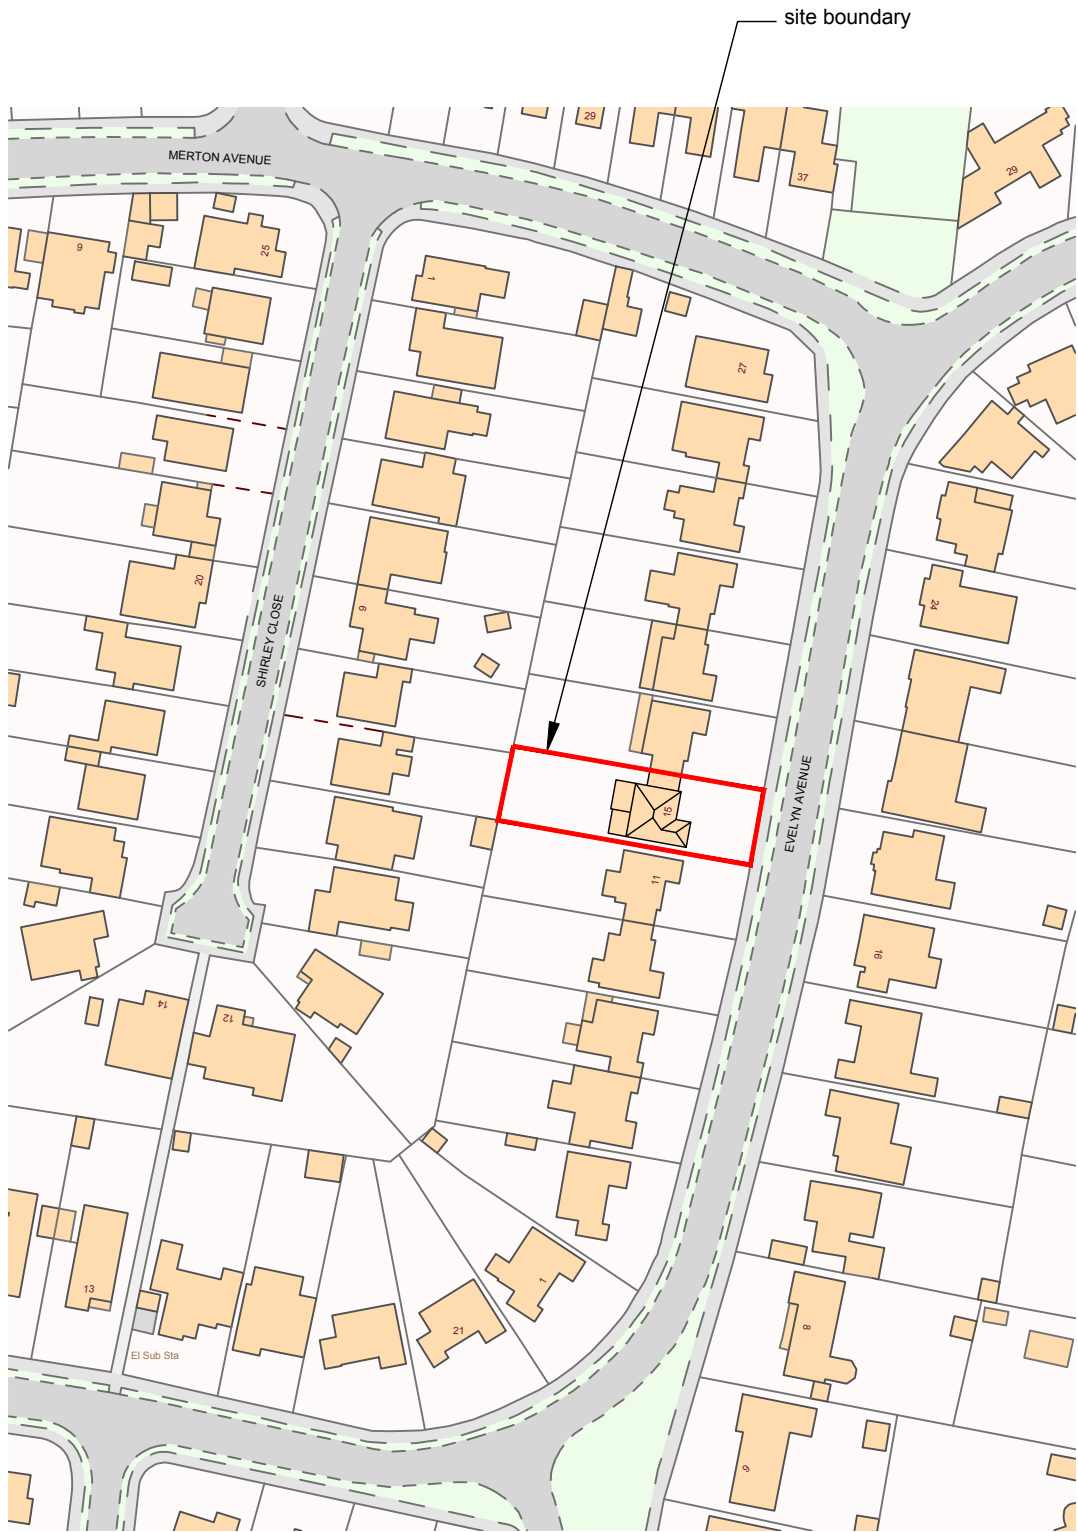


LOCATION PLAN
1:1250 @ A3

©Crown Copyright. All rights reserved. Licence no. 100019980

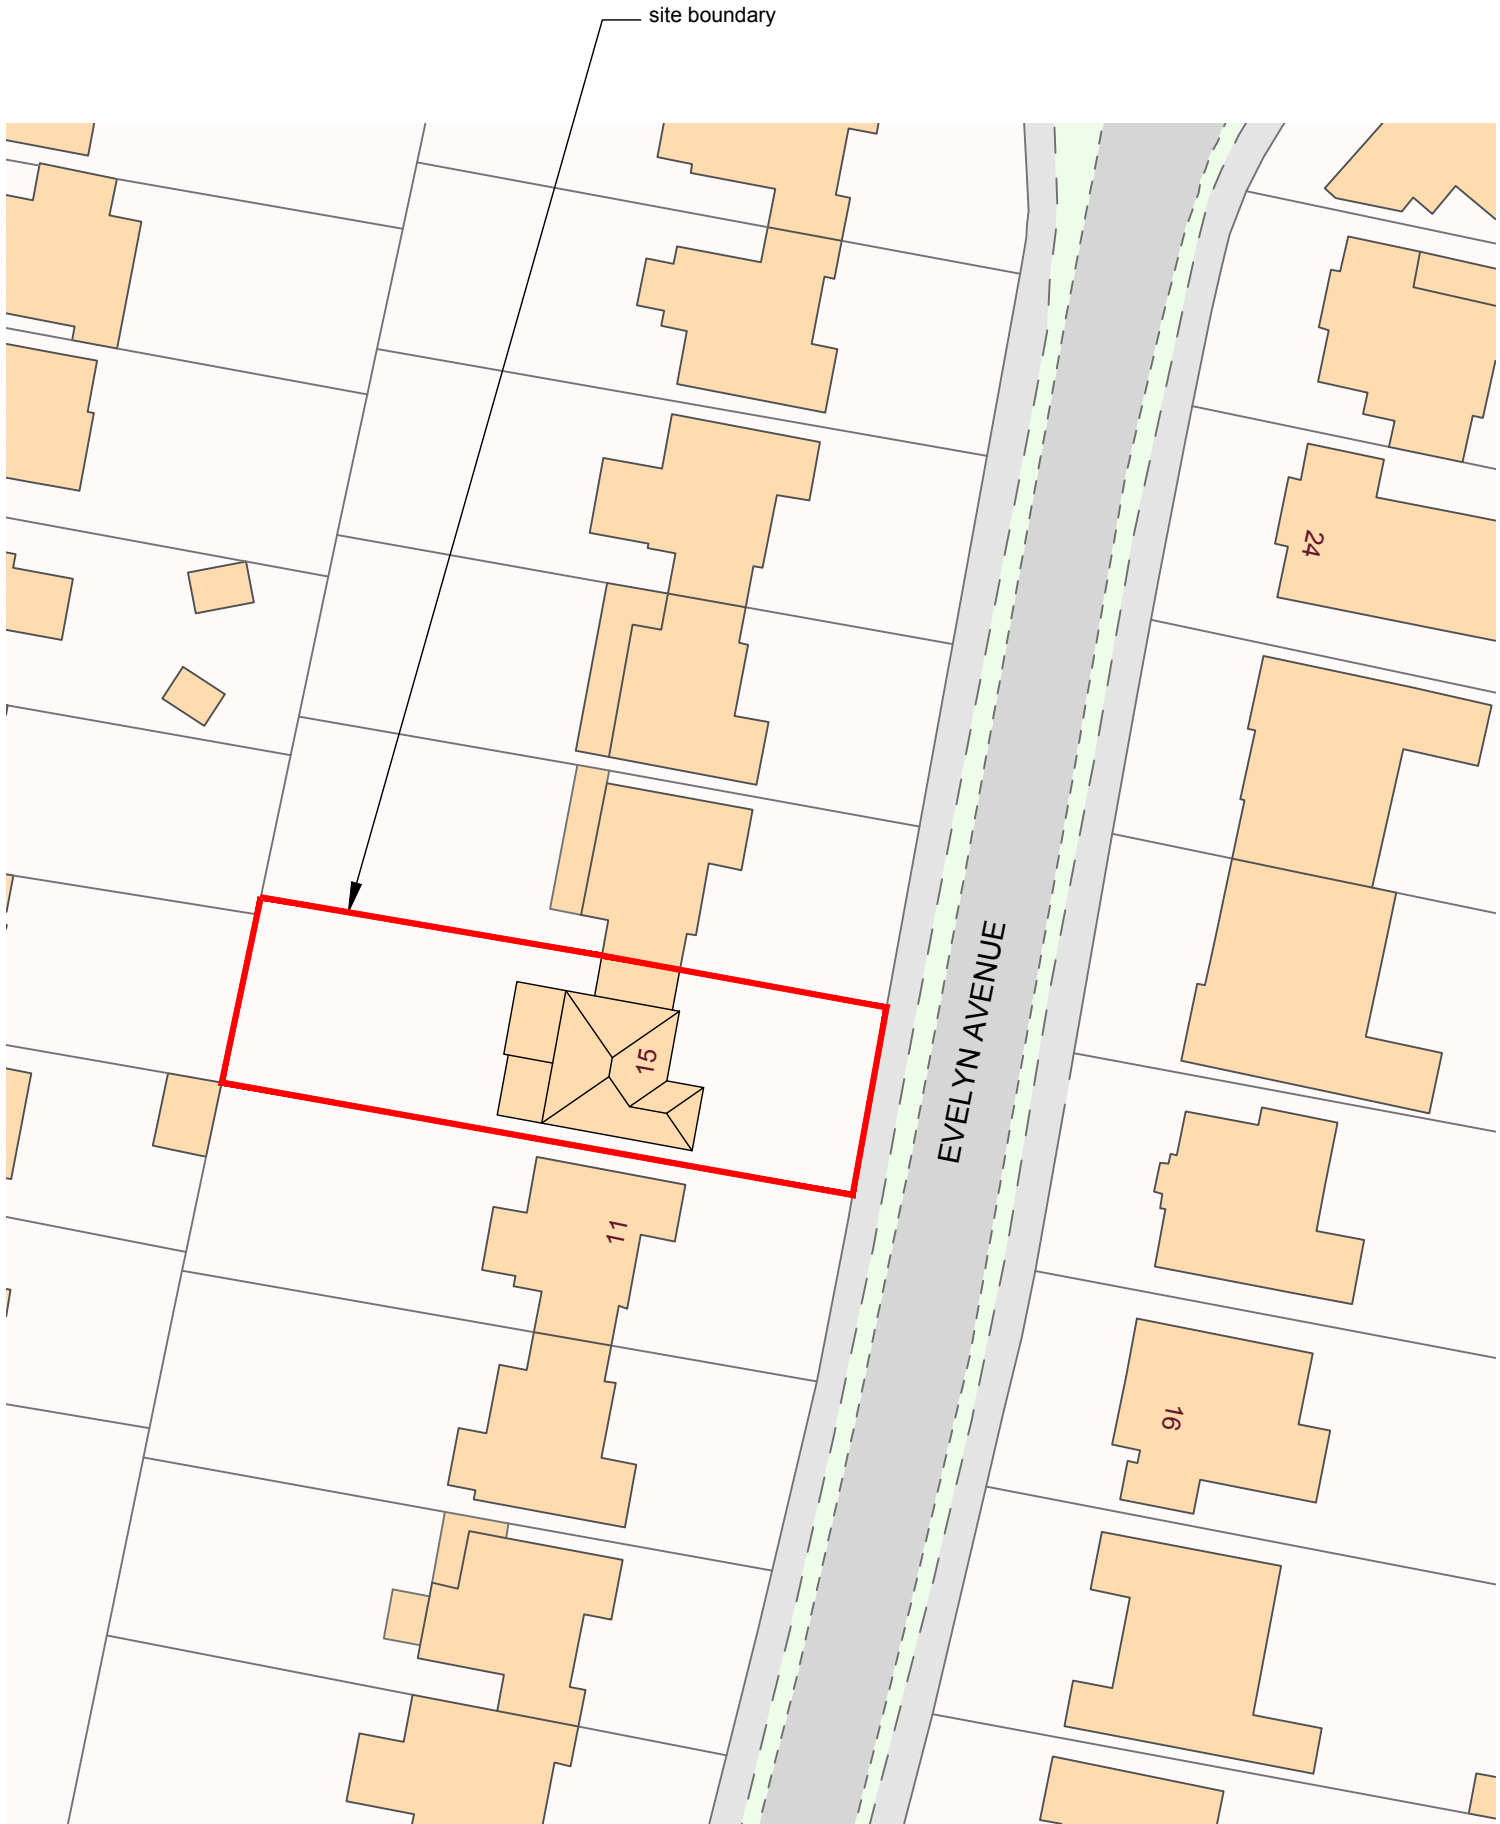

SITE PLAN
1:500 @ A3

©Crown Copyright. All rights reserved. Licence no. 100019980

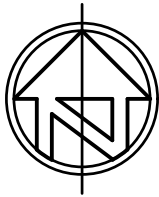

© nat-design, all rights reserved. Use figured dimensions only. All dimensions are to be checked on site before any work is carried out. Please contact the Architect immediately regarding any discrepancies discovered on site.

Rev.	Notes	Date
 M: 07599199759 E: info@nat-design.co.uk www.nat-design.co.uk		
Project		
15 Evelyn Avenue, Rustington, BN16 2EJ		
Drawing		
Existing Location & Site Plan		
Drawn By	Scale	Revision
NSE	as shown	
Date		
Feb 2026		-
Drawing No.		
2027 -DPA - 01		