


Proposed

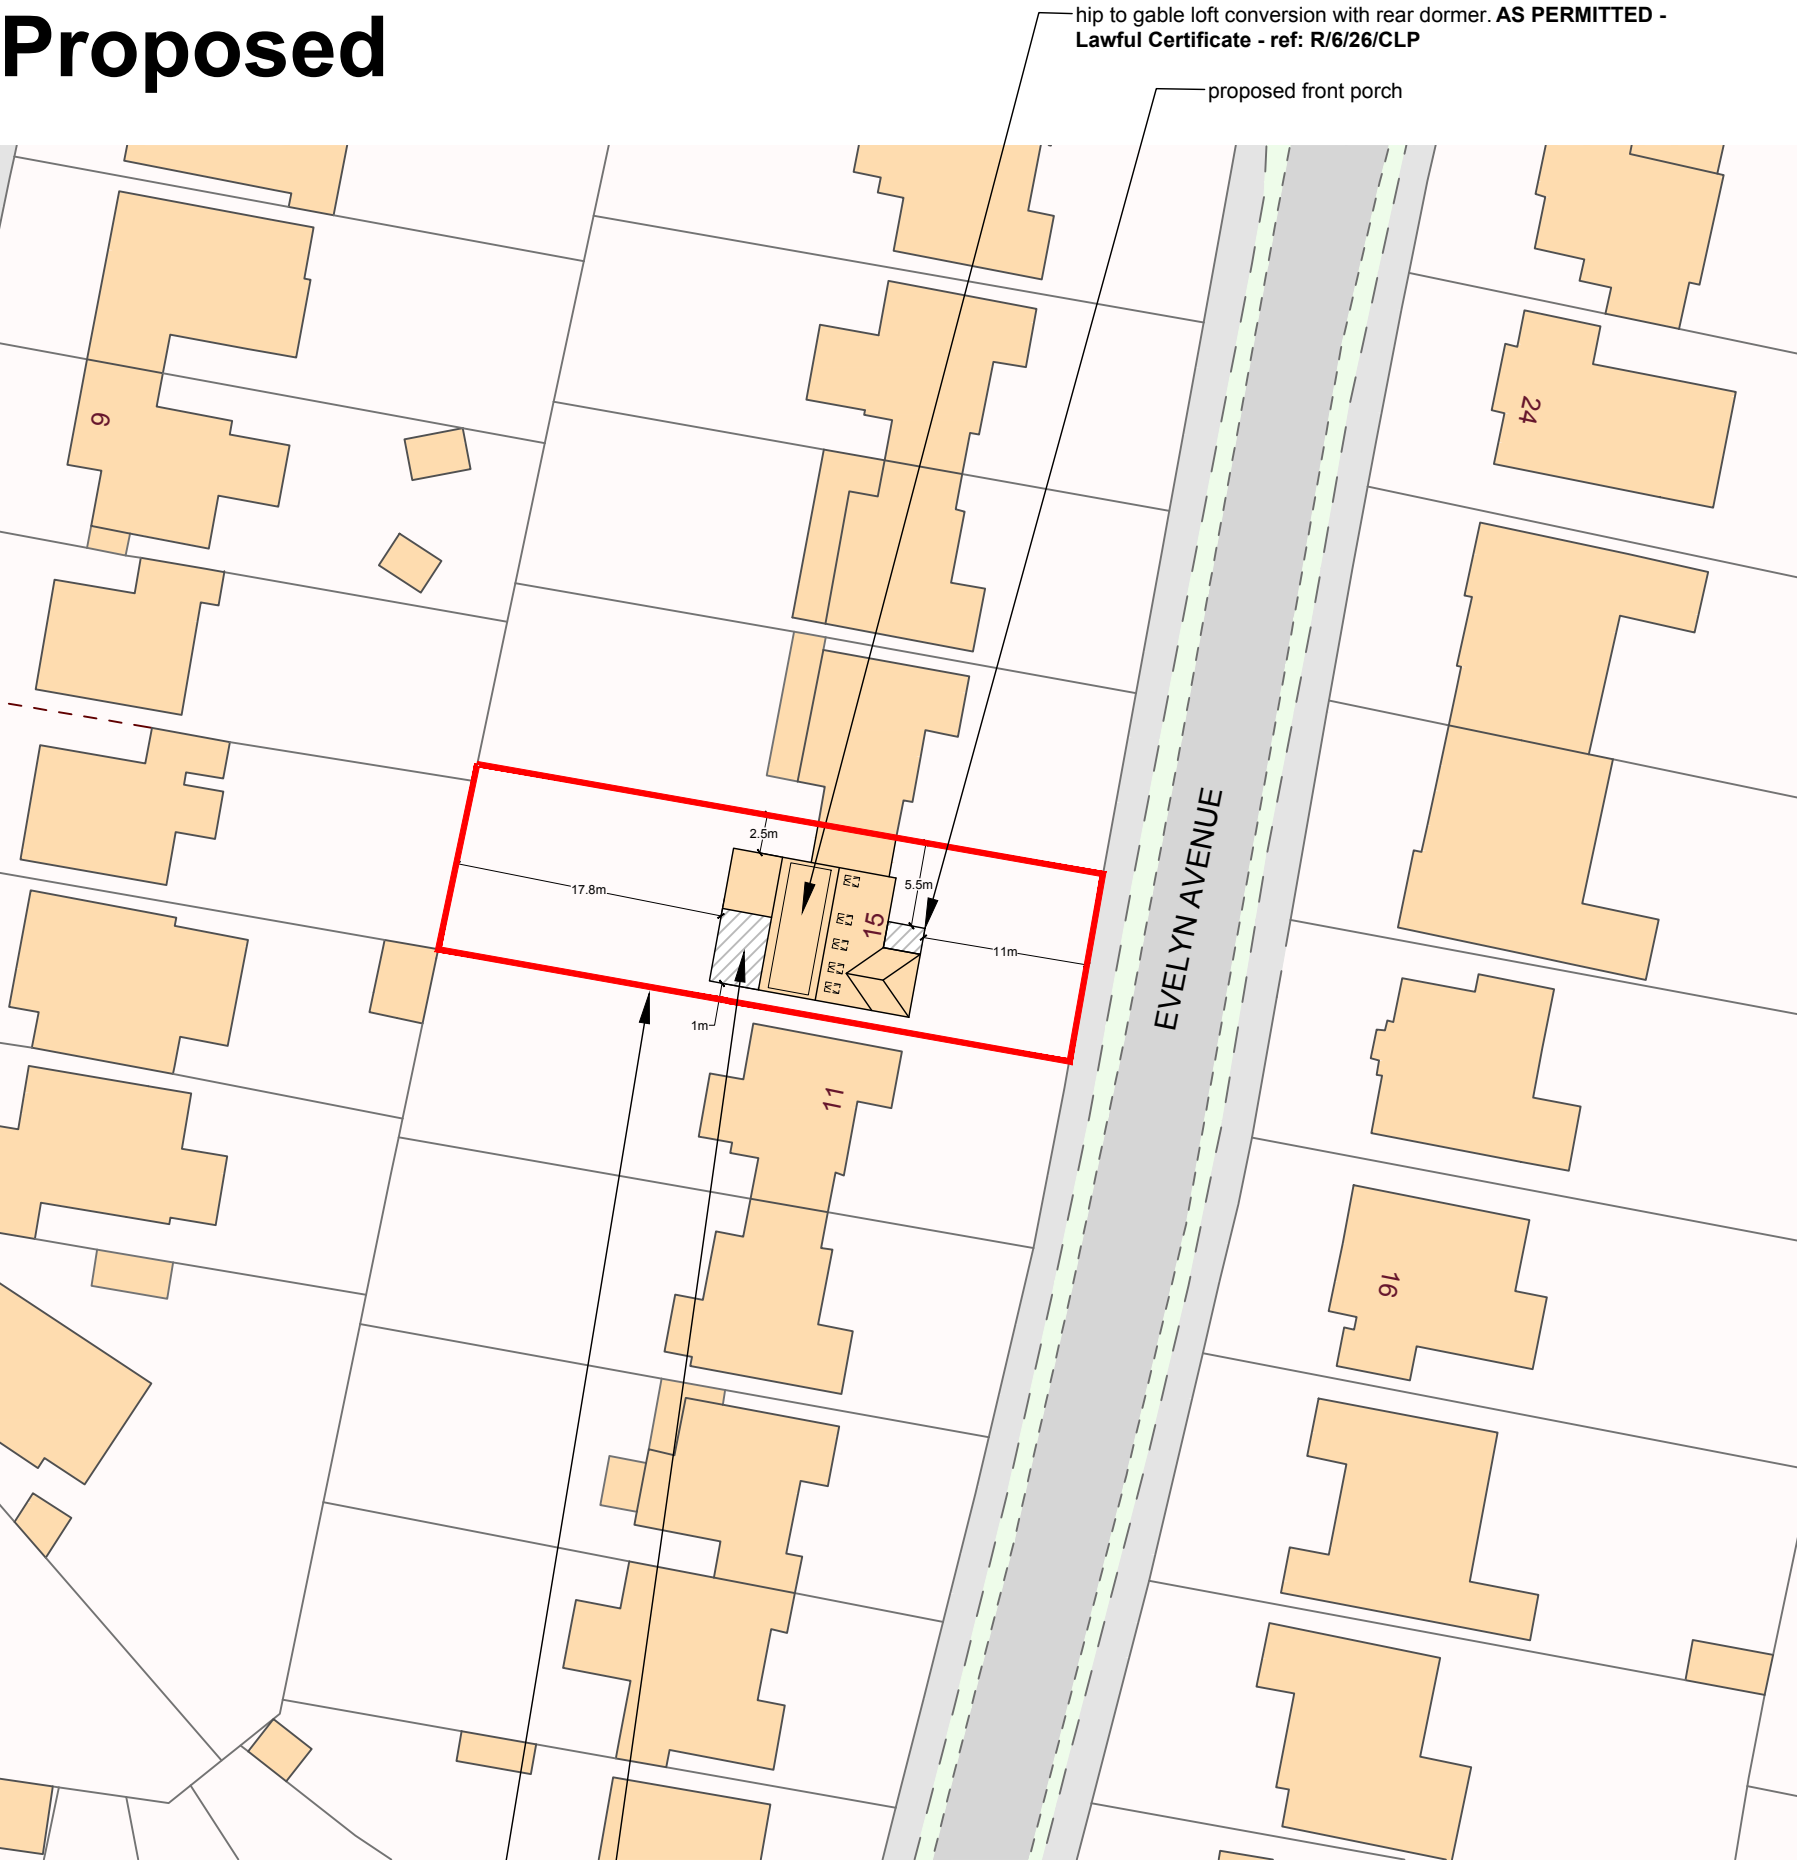

SITE PLAN
1:500 @ A3

rear single storey extension to
replace existing conservatory



site boundary

hip to gable loft conversion with rear dormer. AS PERMITTED -
Lawful Certificate - ref: R/6/26/CLP


proposed front porch

EVELYN AVENUE


©Crown Copyright. All rights reserved. Licence no. 100019980

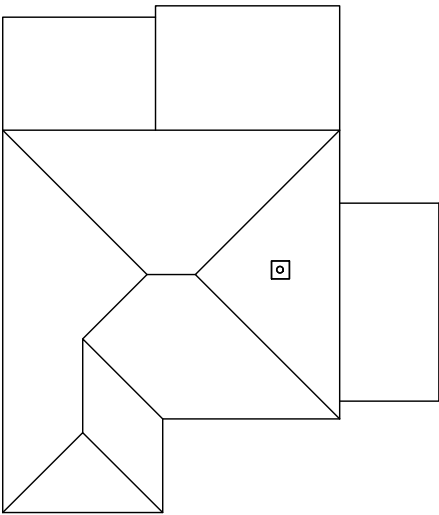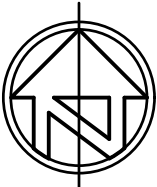

Existing Roof Plan
1:200 @ A3

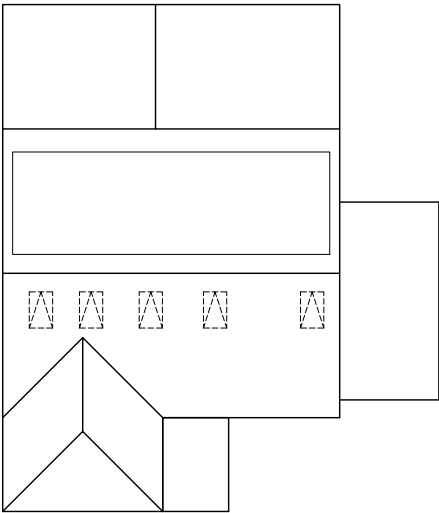

Proposed Roof Plan
1:200 @ A3

 

© nat-design, all rights reserved. Use figured
dimensions only. All dimensions are to be
checked on site before any work is carried out.
Please contact the Architect immediately
regarding any discrepancies discovered on site.

Rev.	Notes	Date
 NAT DESIGN ARCHITECTURAL SERVICES M: 07599199759 E: info@nat-design.co.uk www.nat-design.co.uk		
Project		
15 Evelyn Avenue, Rustington, BN16 2EJ		
Drawing		
Proposed Site & Roof Plans		
Drawn By NSE		Scale as shown
Date Feb 2026		Revision
Drawing No. 2027 -DPA - 02		