




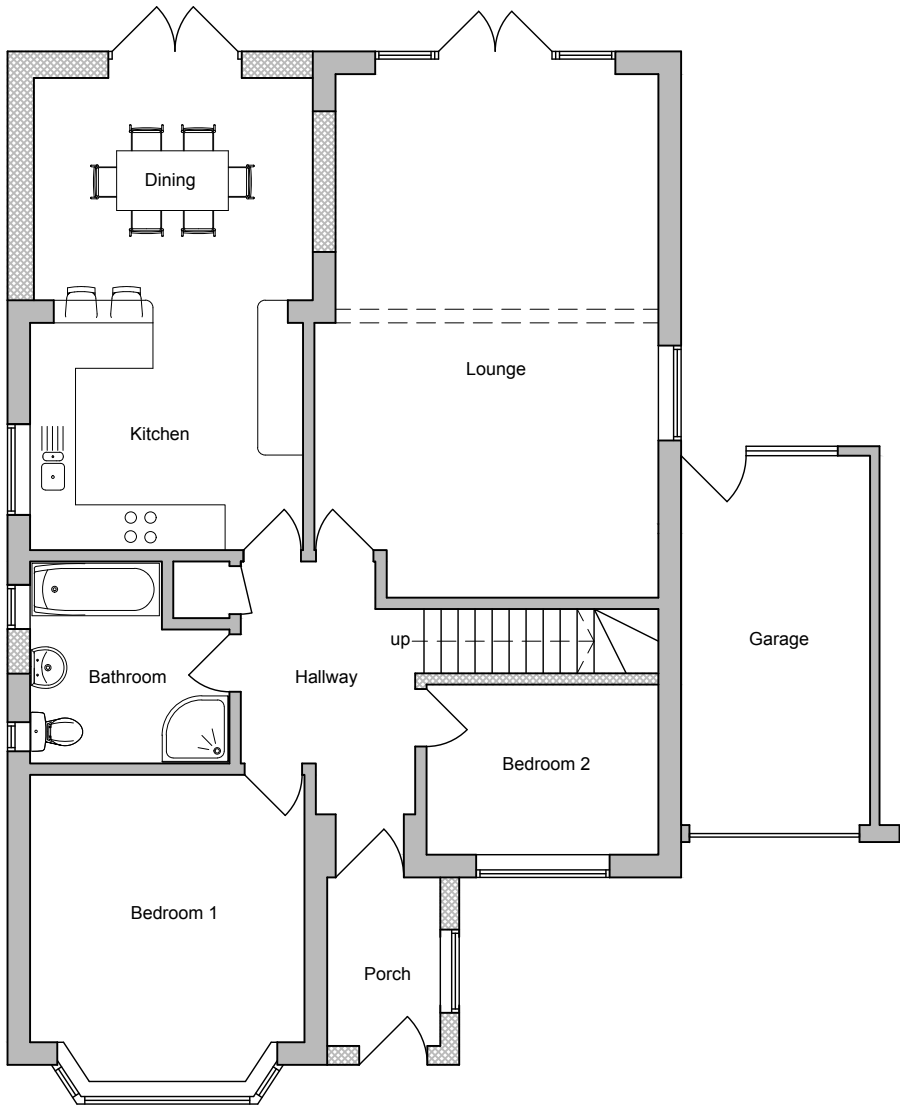

FLOOR PLAN
1:100 @ A3

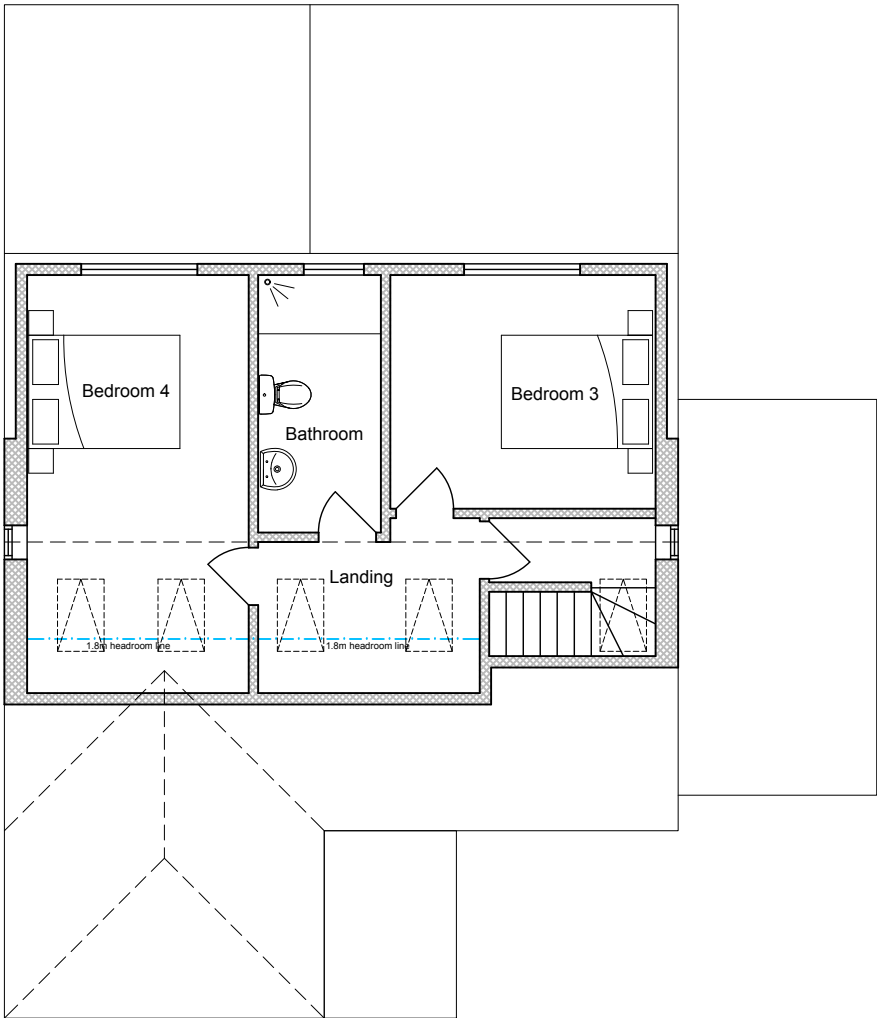

LOFT PLAN
1:100 @ A3

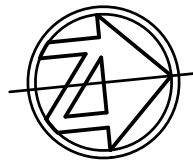

© nat-design, all rights reserved. Use figured dimensions only. All dimensions are to be checked on site before any work is carried out. Please contact the Architect immediately regarding any discrepancies discovered on site.



Rev.	Notes	Date
 M: 07599199759 E: info@nat-design.co.uk www.nat-design.co.uk		
Project 15 Evelyn Avenue, Rustington, BN16 2EJ		
Drawing Proposed Floor Plans		
Drawn By NSE		Scale as shown
Date Feb 2026		Revision
Drawing No. 2027 -DPA - 04		