




1:100 Scale Bar 1m 2m 3m 4m 5m 6m

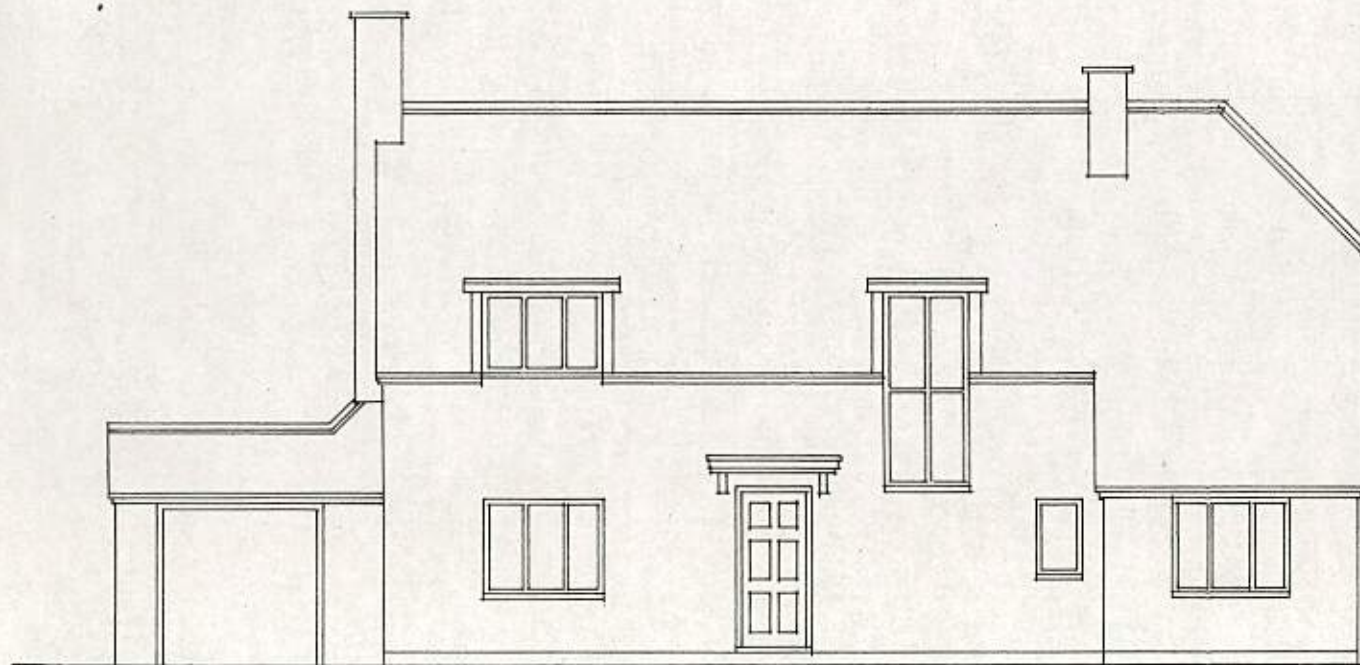


EXISTING FRONT ELEVATION 1:100

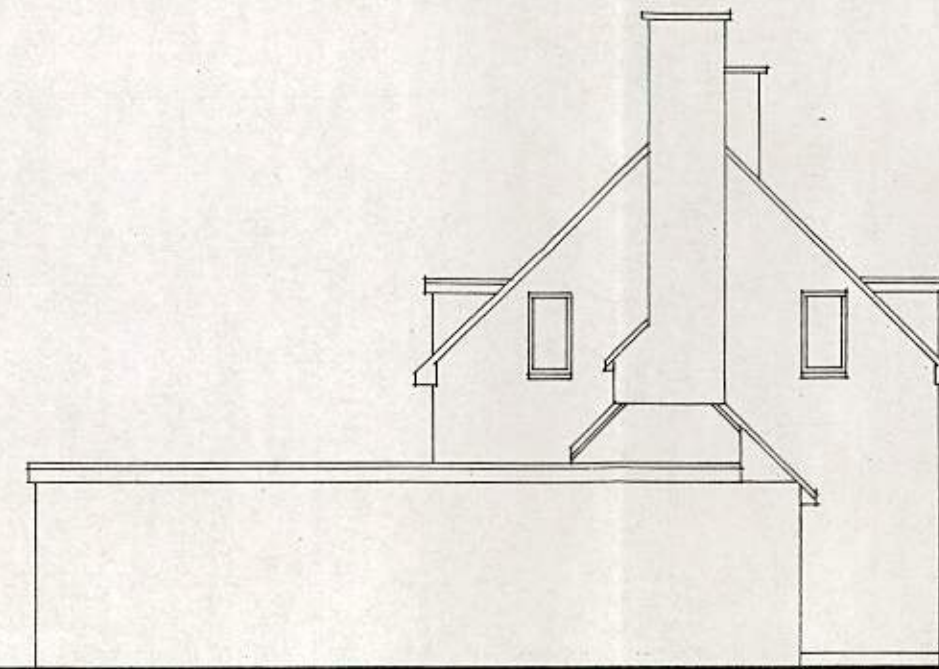

EXISTING SIDE ELEVATION 1:100

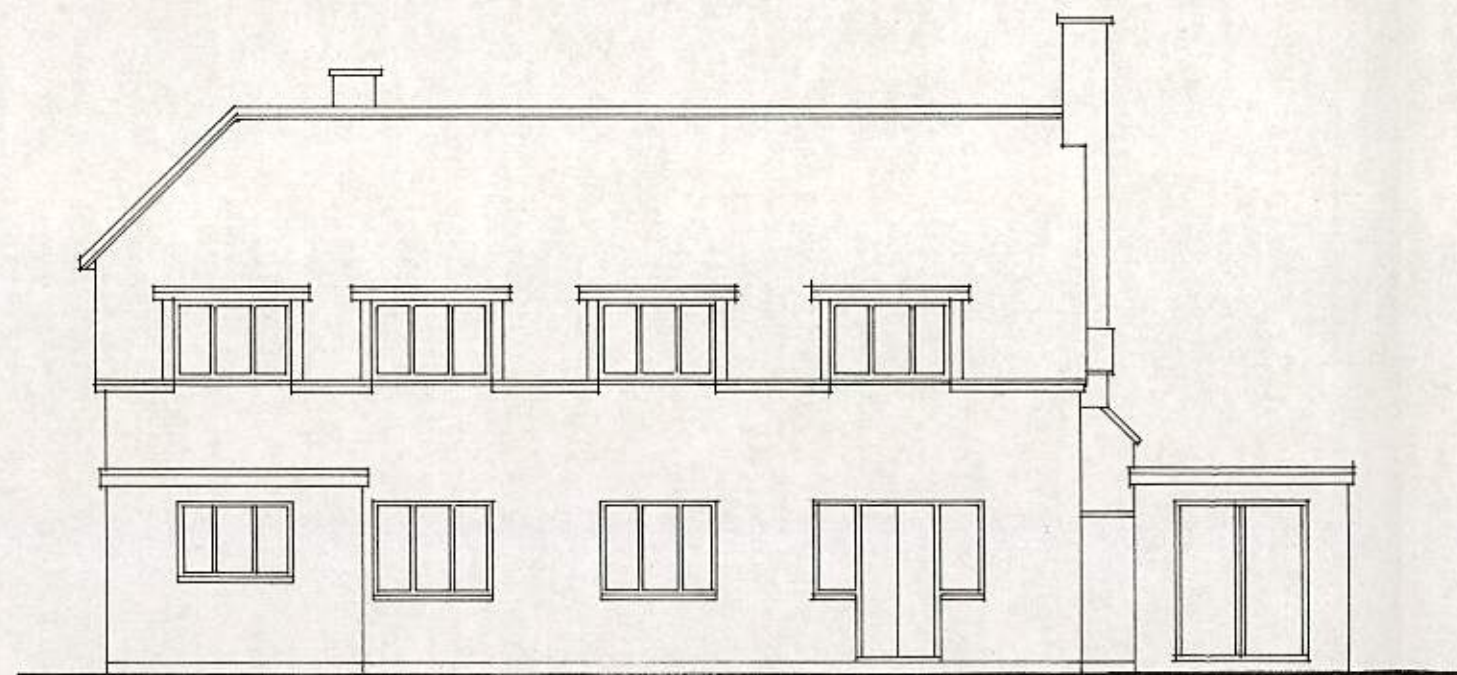

EXISTING REAR ELEVATION 1:100

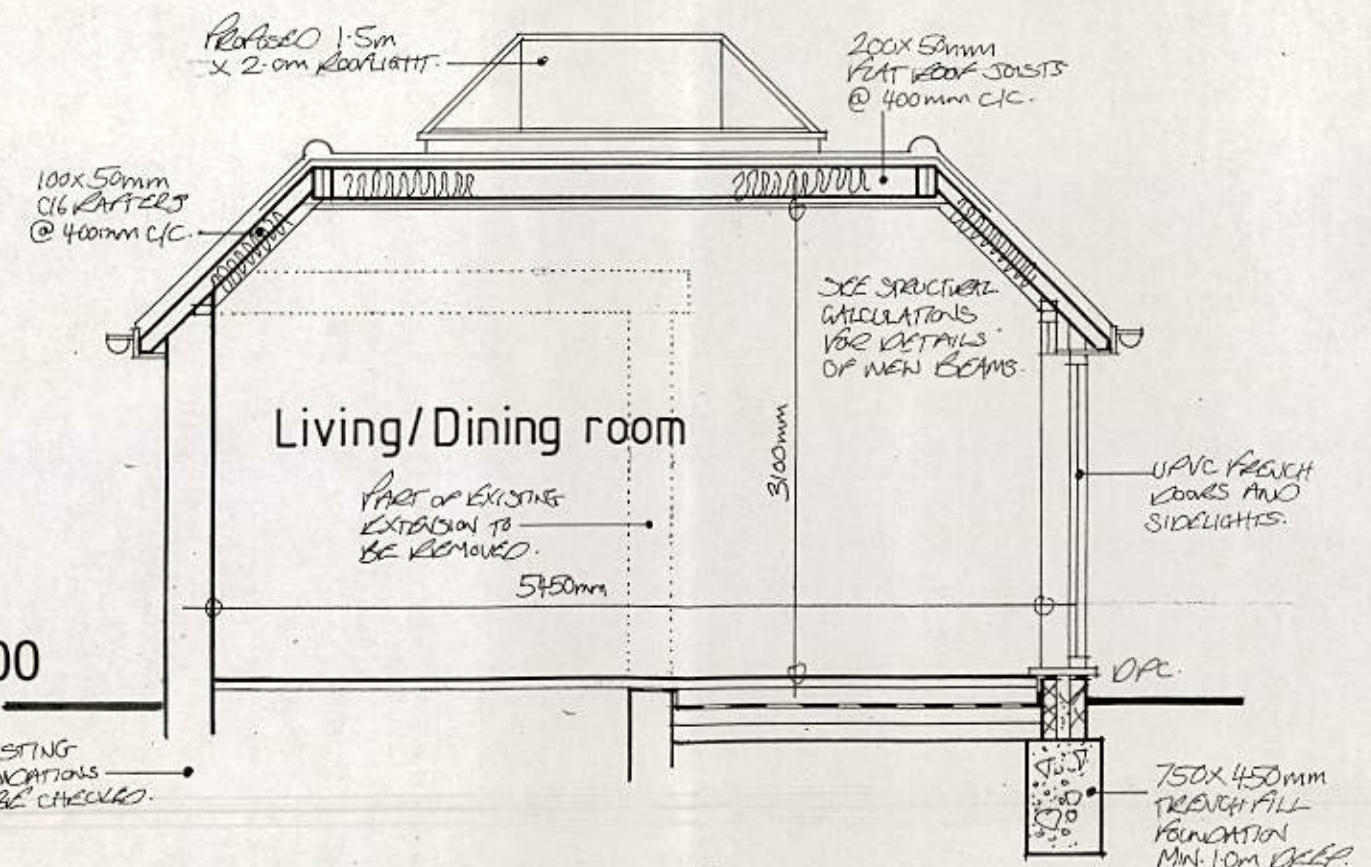

SECTION B:B 1:50

This drawing is drawn on A3 paper size.

atterbury moore associates architectural & quantity surveying services		Unit 1 Gosling Croft Business Park Long Furlong Clapham, Worthing West Sussex BN13 3UR
Address of works: 50 Pigeonhouse Lane, Rustington		
Drawing title: Proposed first floor side extension and single storey rear extension		
Date: February 2014	Scales: 1:50, 100	Dwg No. AR-92-03