


1:50 Scale Bar



1:500 Scale Bar

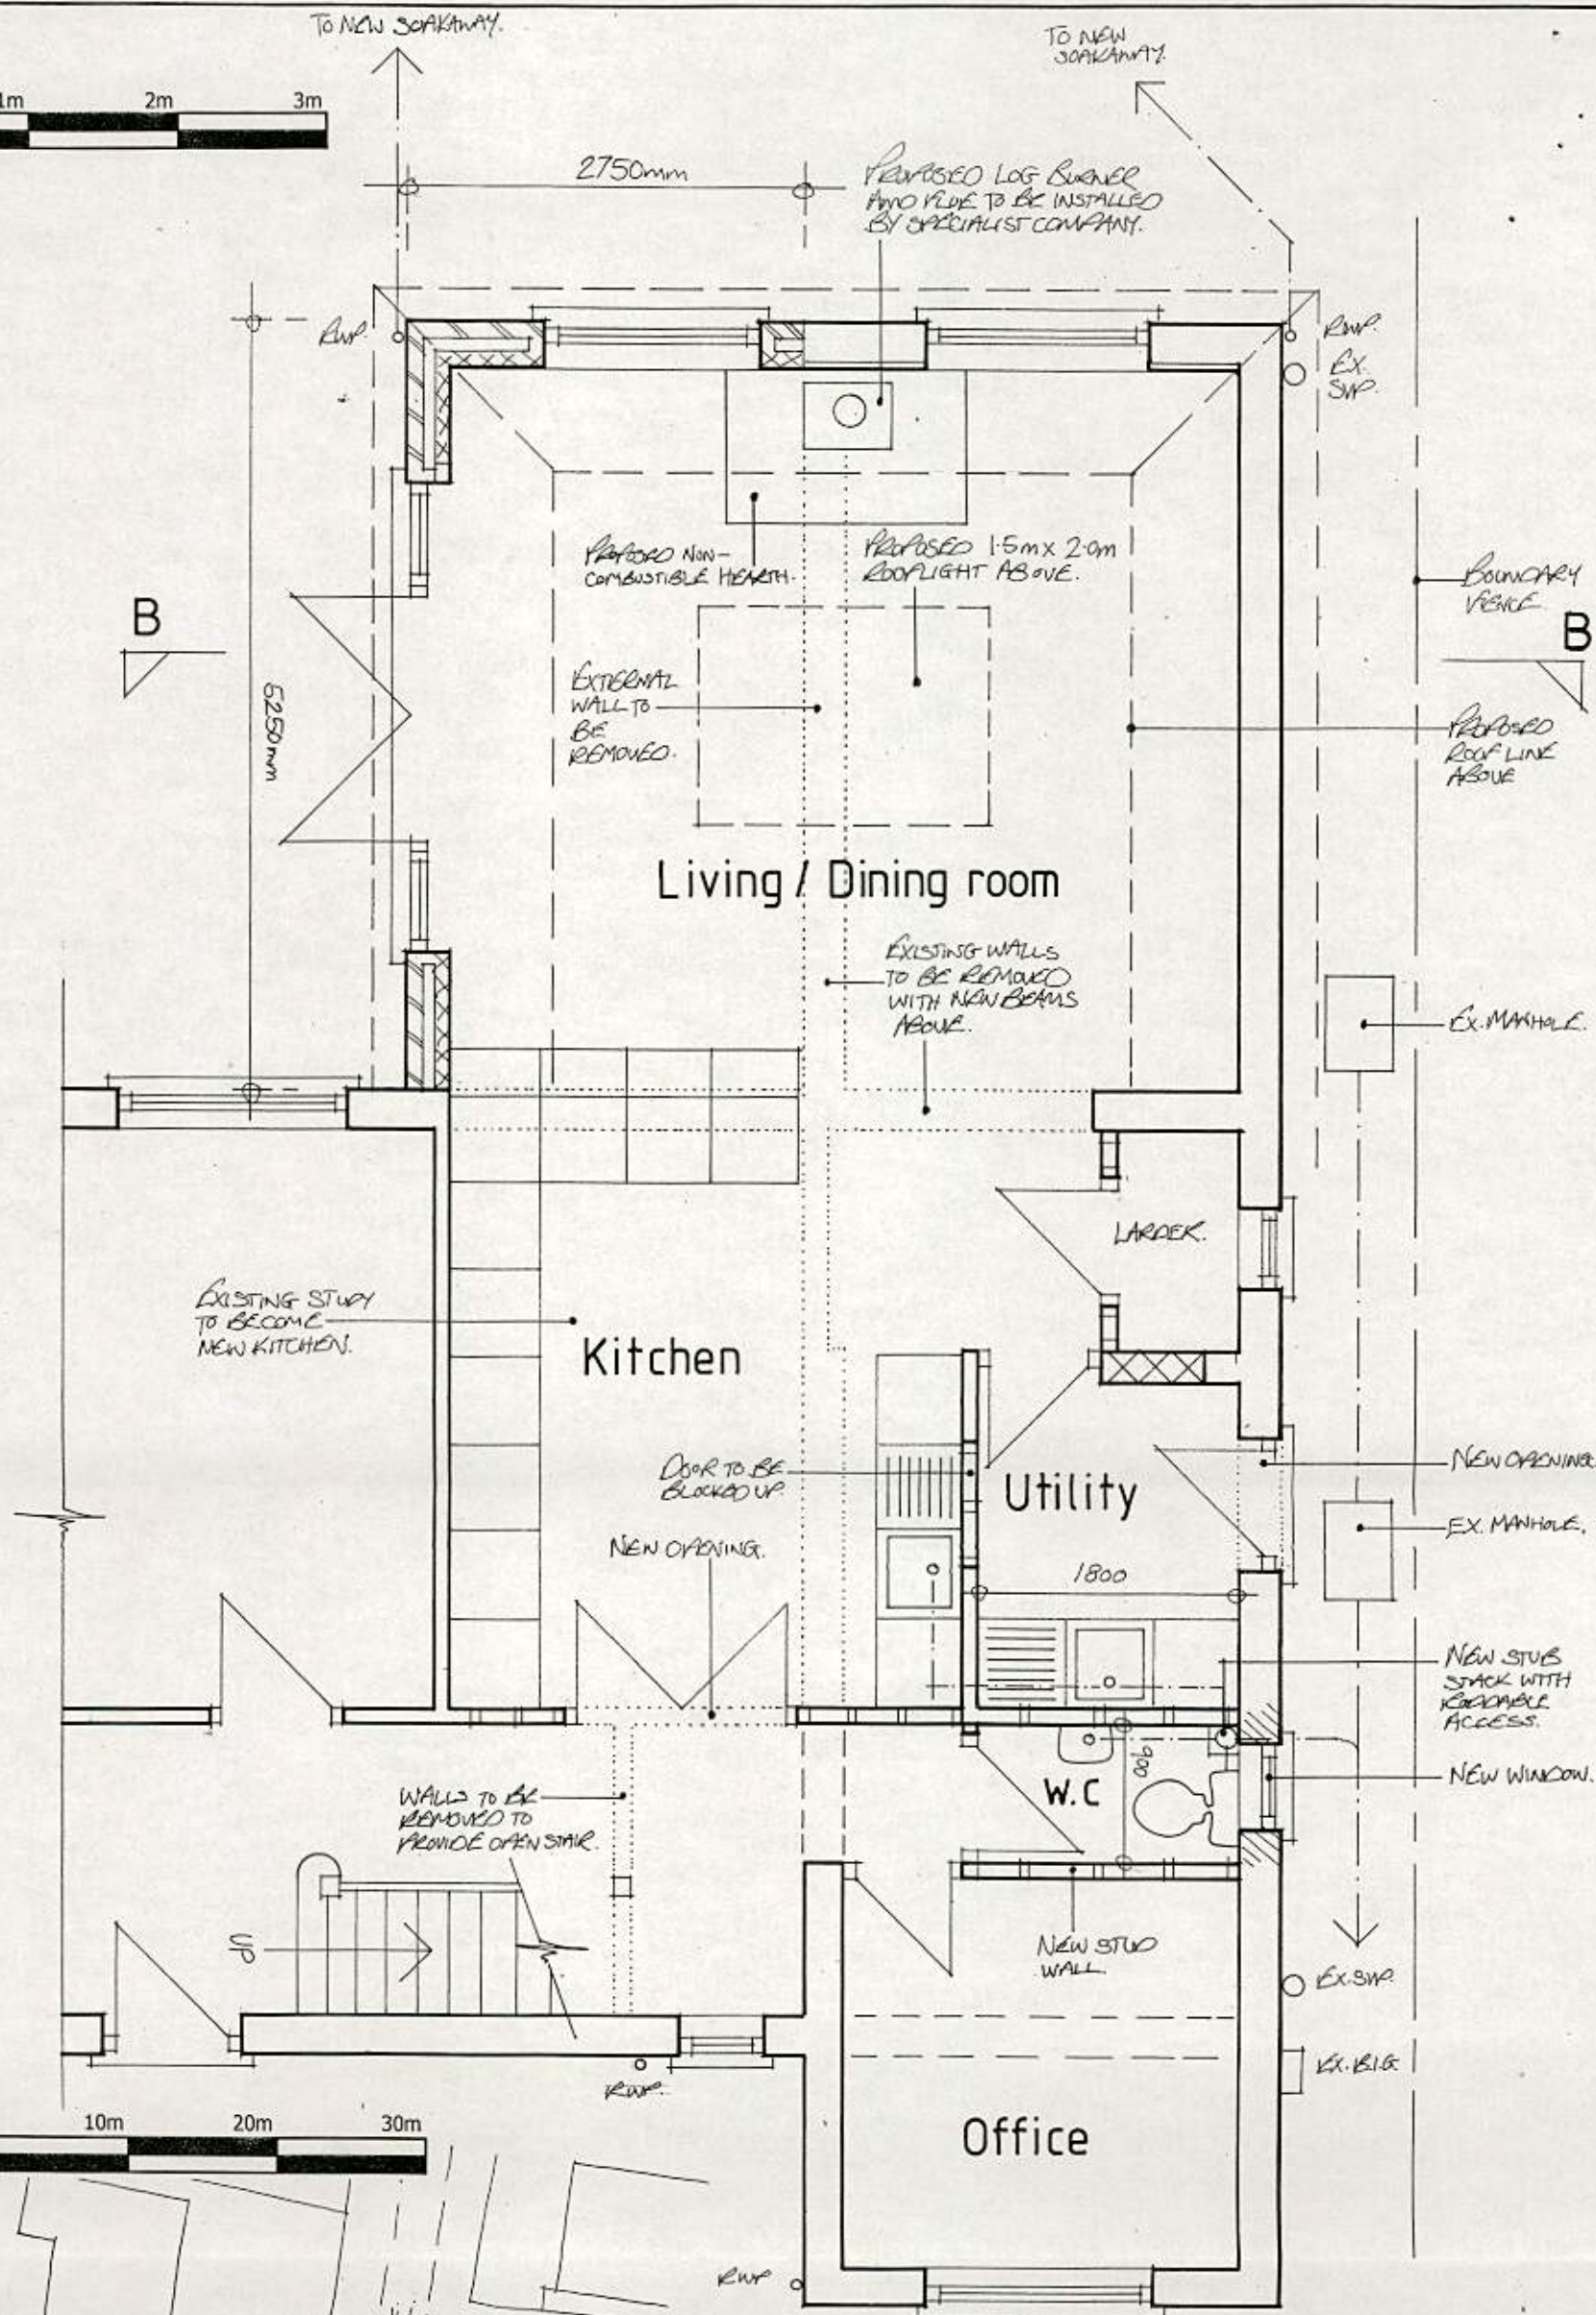

PROPOSED GROUND FLOOR PLAN 1:50

This drawing is drawn on A3 paper size.

atterbury moore associates		Unit 1 Gosling Croft Business Park Long Furlong Clapham Worthing West Sussex BN13 3UR
architectural & quantity surveying services		
Address of works:		50 Pigeonhouse Lane, Rustington
Drawing title:		Proposed first floor side extension and single storey rear extension
Date:	February 2014	Scales: 1:50,500 Dwg No. AR-92-04

SITE PLAN 1:500

