



1:50 Scale Bar 1m 2m 3m

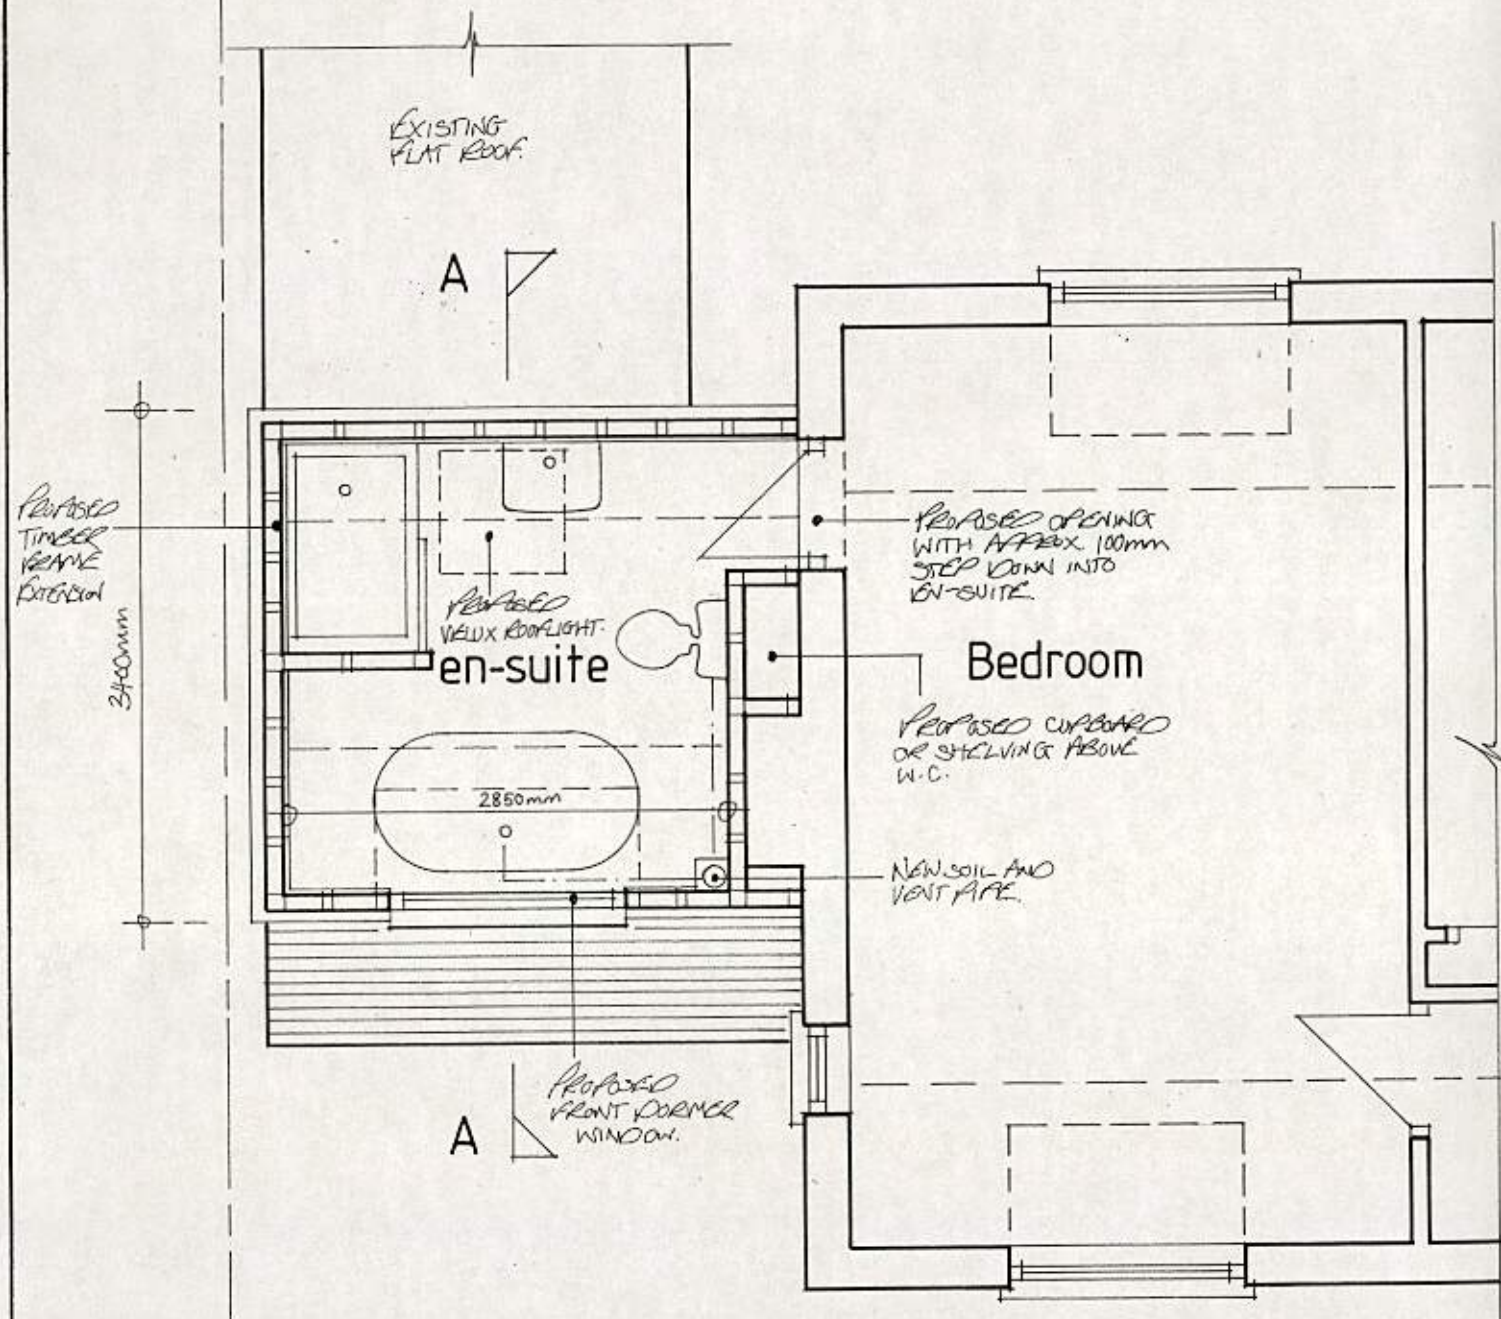


PROPOSED FIRST FLOOR PLAN 1:50

This drawing is drawn on A3 paper size.

atterbury moore associates		Unit 1 Gosling Croft Business Park Long Furlong Clapham Worthing West Sussex BN13 3UR
architectural & quantity surveying services		
Address of works: 50 Pigeonhouse Lane, Rustington		
Drawing title: Proposed first floor side extension and single storey rear extension		
Date: February 2014	Scales: 1:50, 1:250	Dwg No. AR-92-05

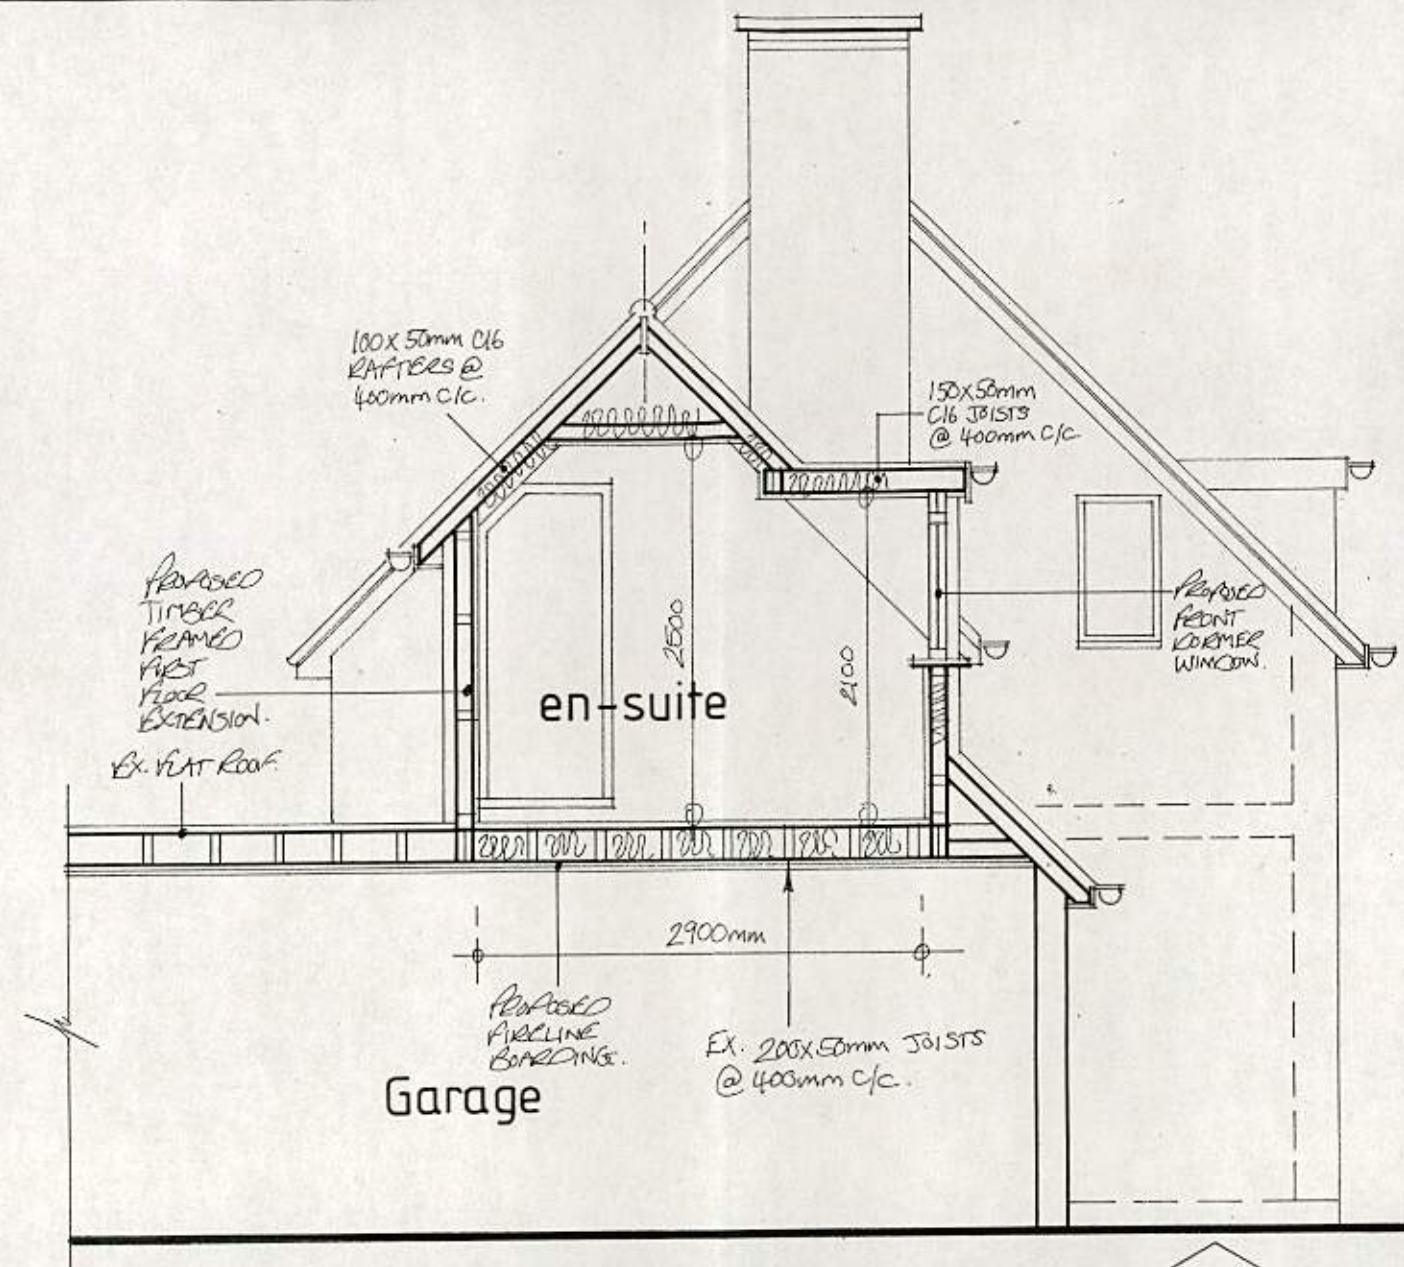

SECTION A:A 1:50

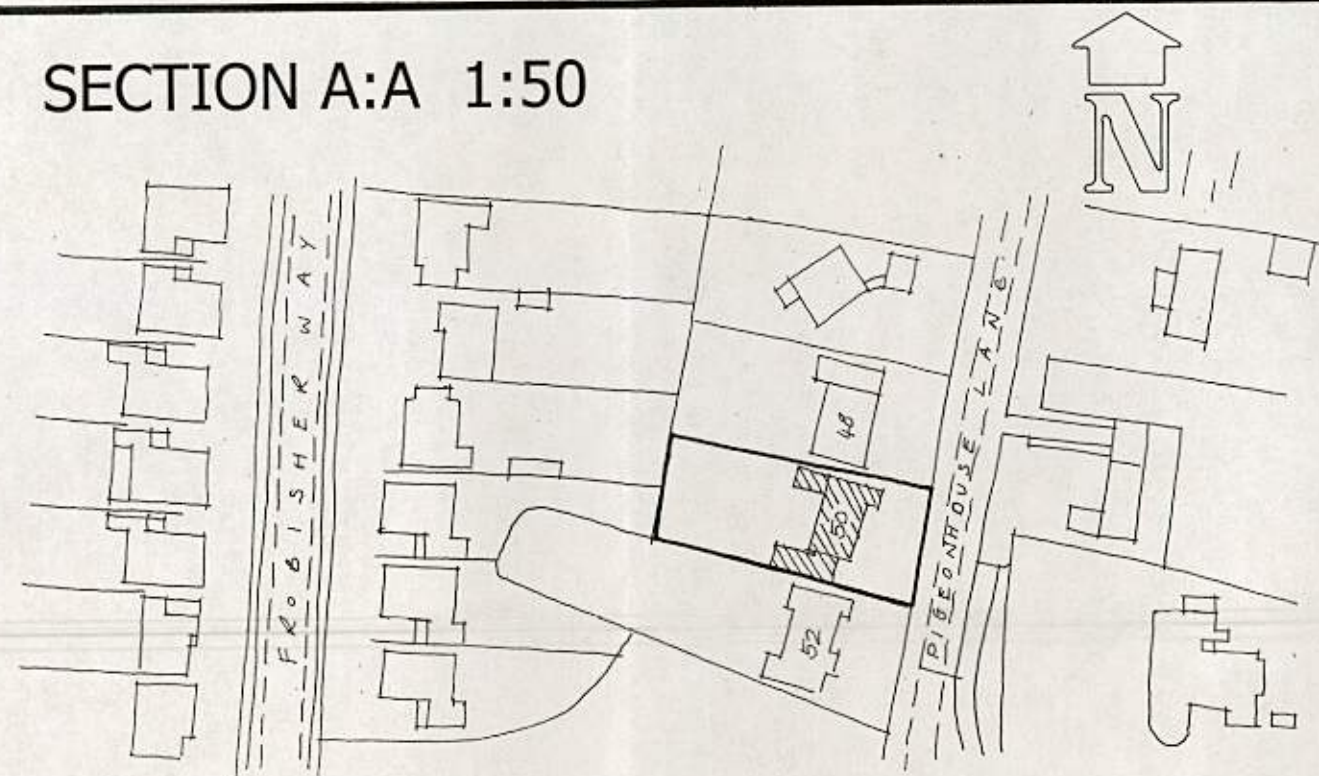

1:1250 Scale Bar 10m 20m 30m 40m 50m 60m

LOCATION PLAN 1:1250