




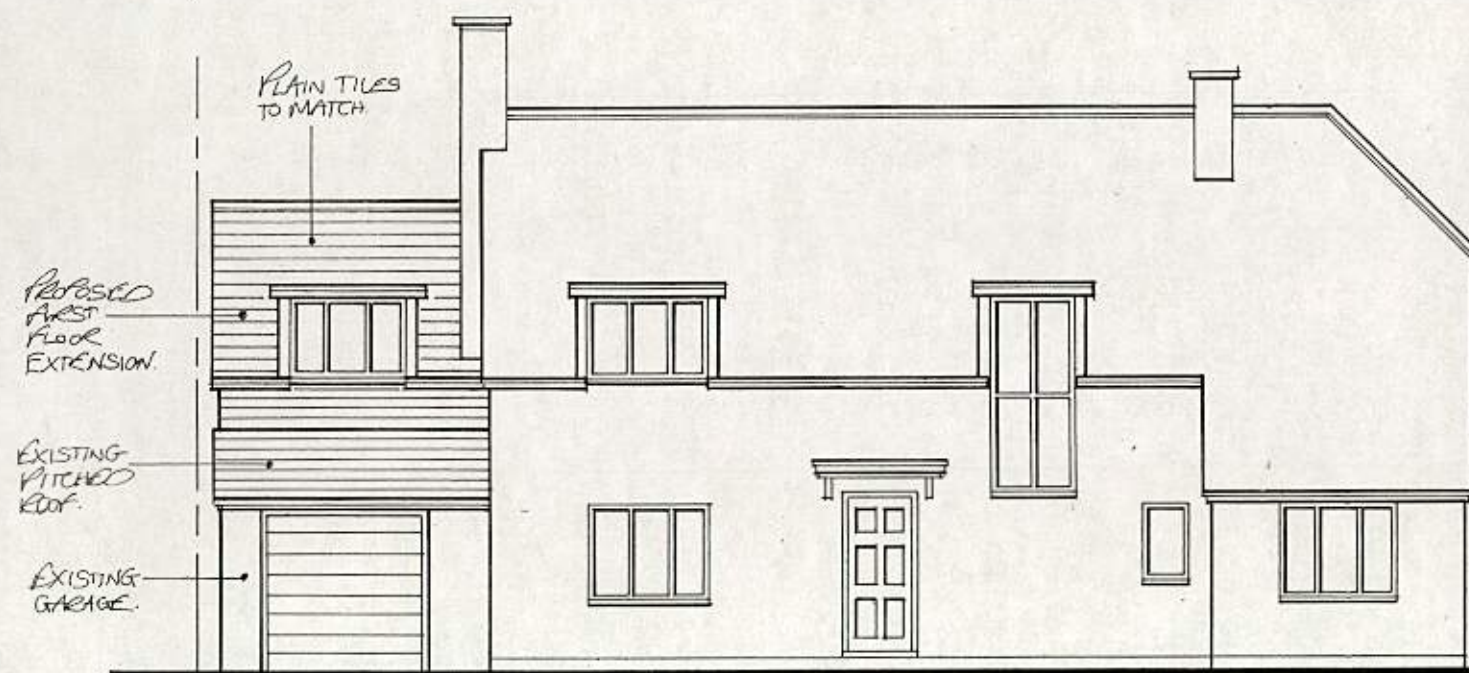


PROPOSED FRONT ELEVATION 1:100

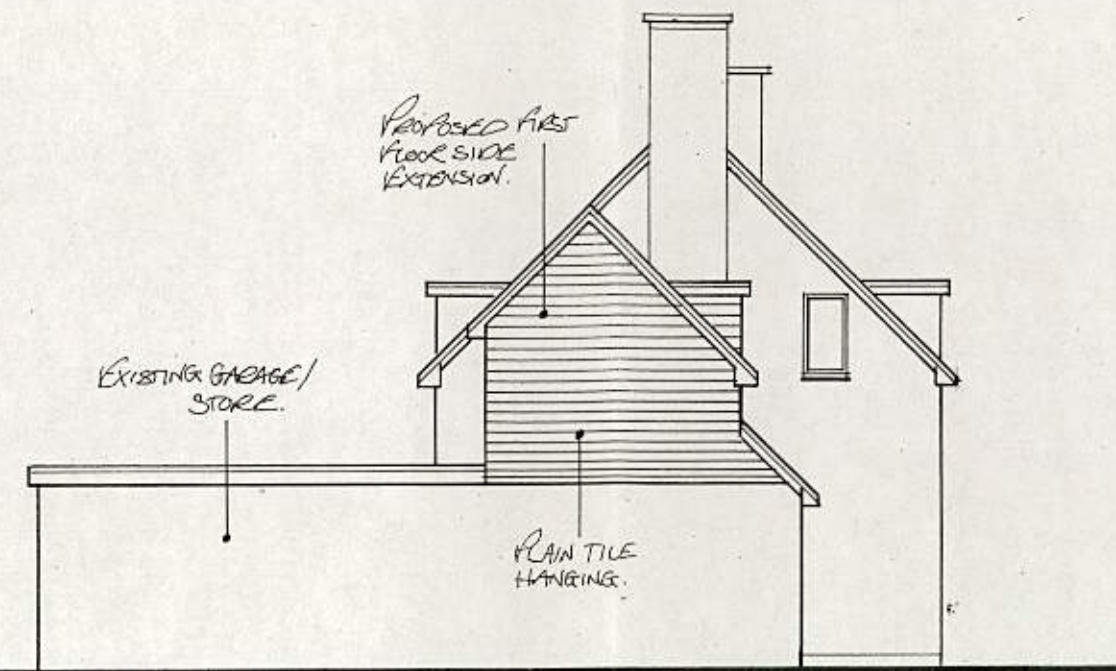

PROPOSED SIDE ELEVATION 1:100

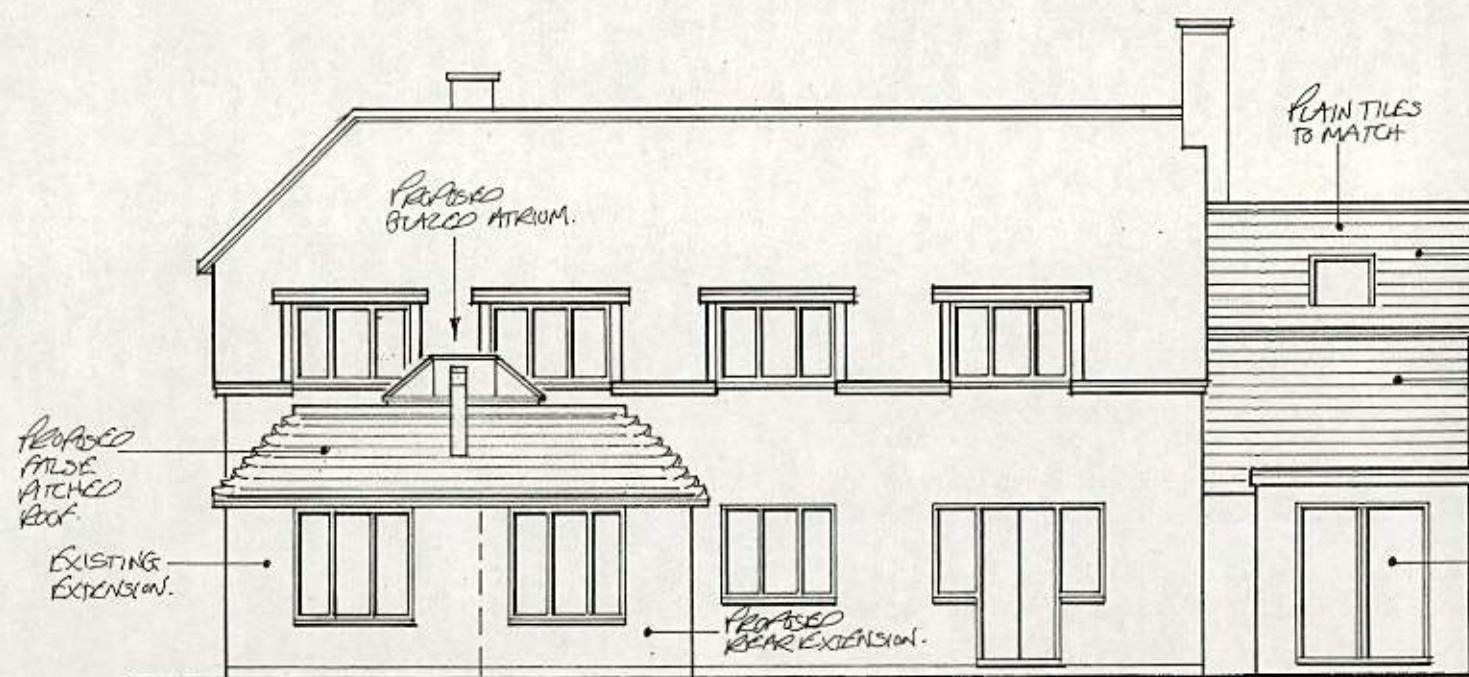

PROPOSED REAR ELEVATION 1:100

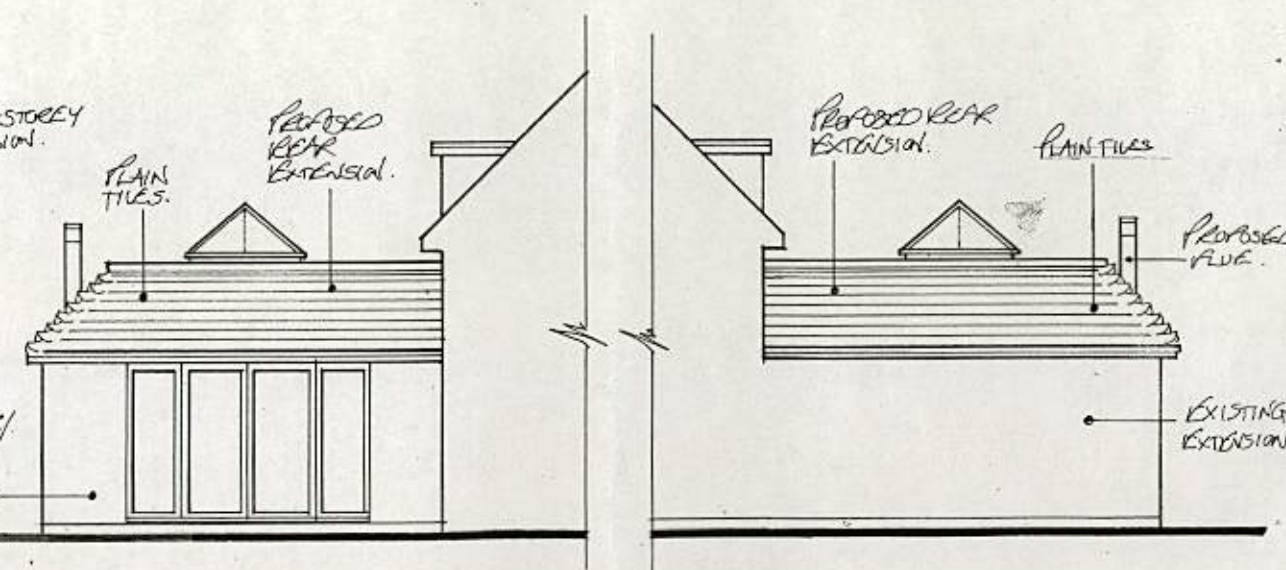

PROPOSED SIDE ELEVATIONS 1:100

This drawing is drawn on A3 paper size.

atterbury moore associates		Unit 1 Gosling Croft Business Park Long Furlong Clapham Worthing West Sussex BN13 3UR
architectural & quantity surveying services		
Address of works: 50 Pigeonhouse Lane, Rustington		
Drawing title: Proposed first floor side extension and single storey rear extension		
Date: February 2014	Scales: 1:100	Dwg No. AR-92-06

1:100 Scale Bar 1m 2m 3m 4m 5m 6m