


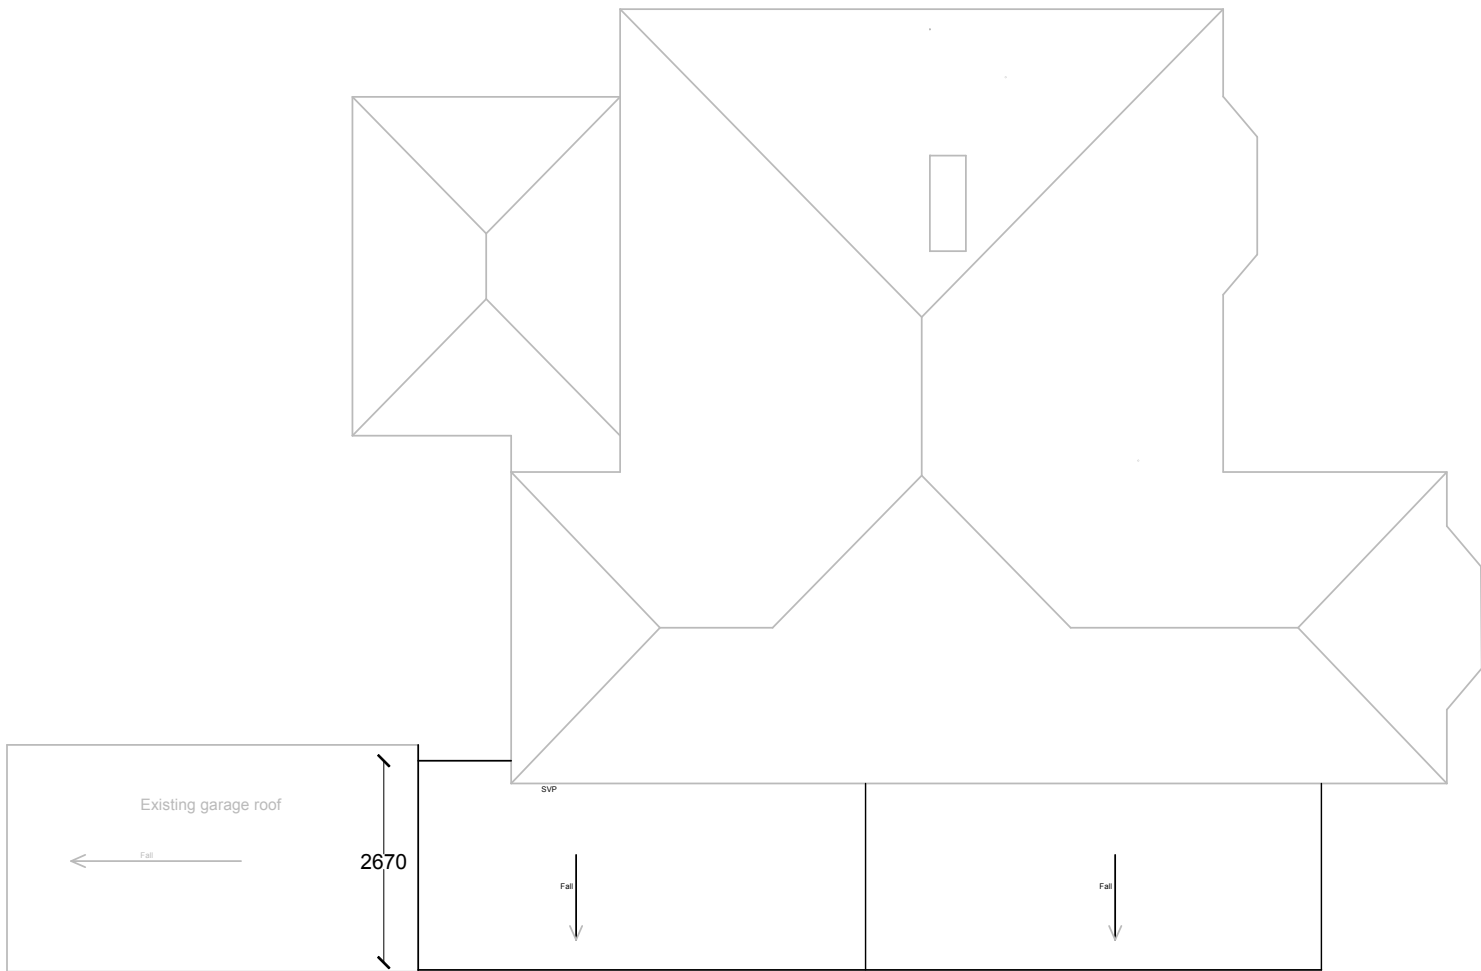

Drawings for identification purposes only. All measurements to be checked on site.
Do not scale from drawings - except for Planning purposes

Date	Rev'	Details
IAN WIECK SURVEYING LTD <i>Chartered Building Surveyor</i>		
28 Golden Avenue, East Preston, West Sussex. BN16 1QY Tel:01903 786526 Email: ian@ianwieck.co.uk		
Client: Mrs Elstone		
Job: 14 Sutton Ave.Littlehampton		
Drawing: Exisitng roof plan .		
Date: 28/9/19	Scale:1:100@A3	Drawn by IW
Drg No. 617.5	Rev:-	