


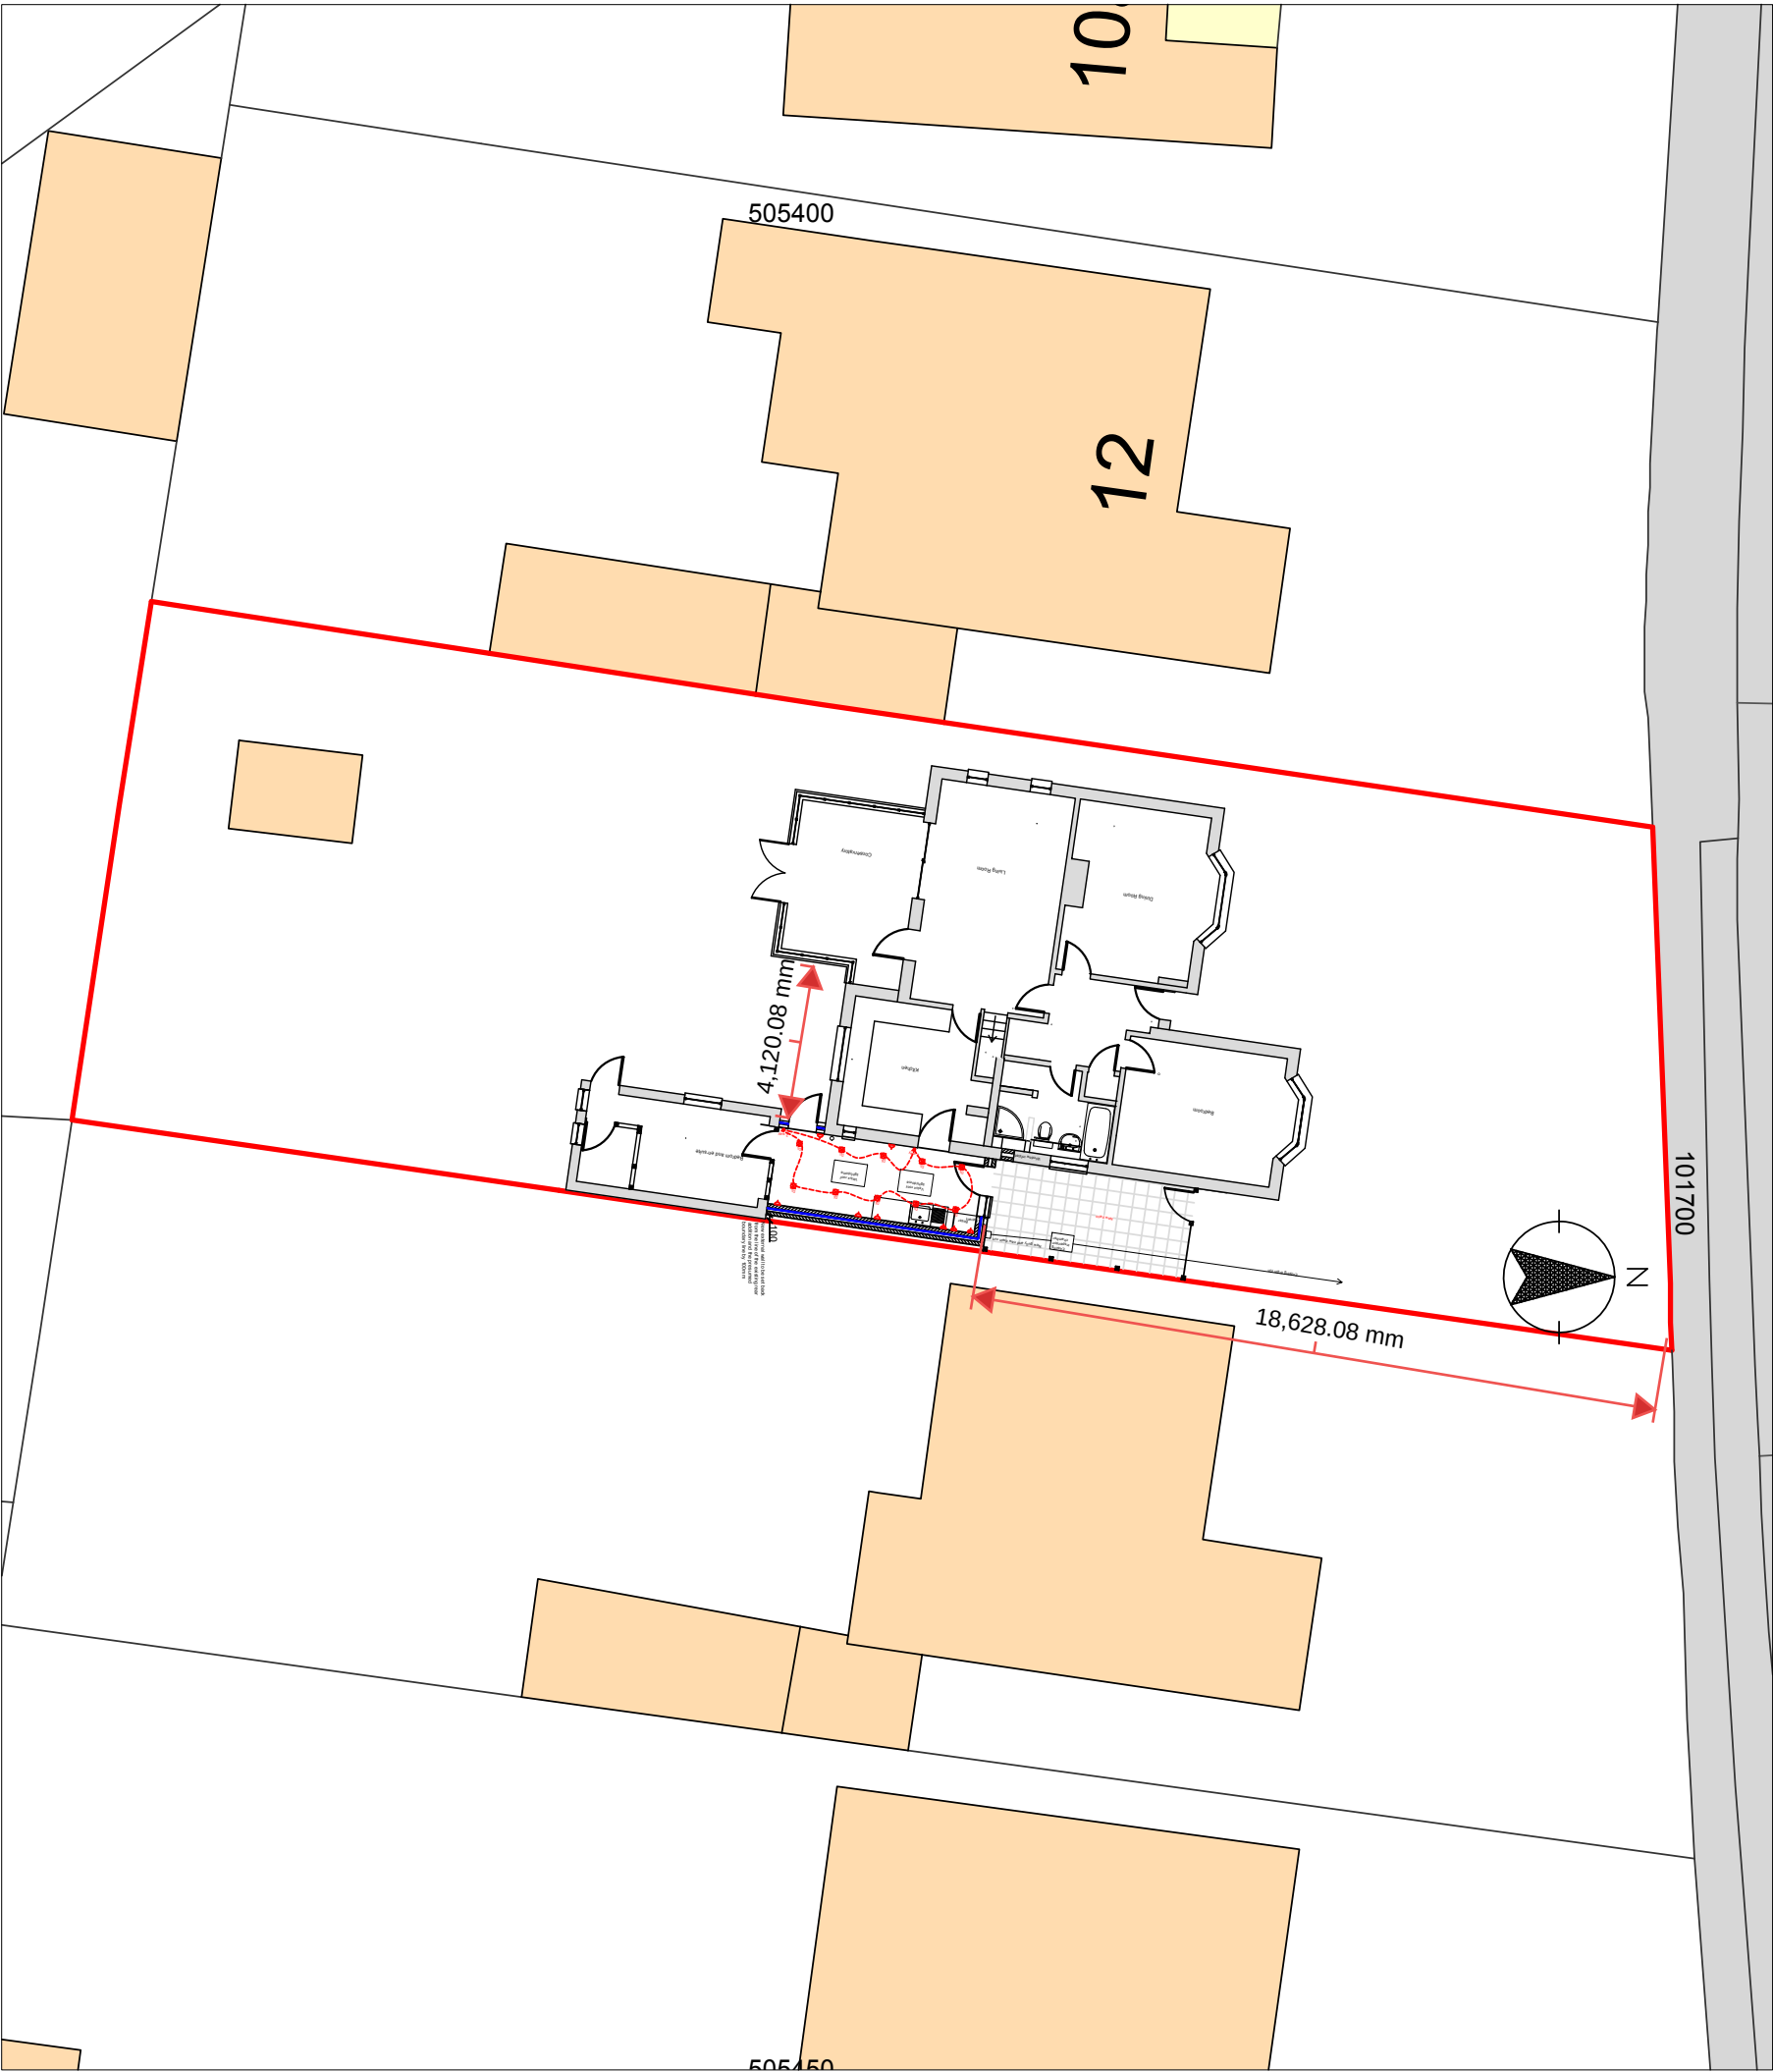

Drawings for identification purposes only. All measurements to be checked on site. **Do not scale from drawings except for planning.**

Date	Rev	Details
14/2/20	A	off set from boundary confirmed

IAN WIECK SURVEYING LTD

Chartered Building Surveyor

28 Golden Avenue, East Preston, West Sussex. BN16 1QY
Tel:01903 786526 Email: ian@ianwieck.co.uk

Client: Mrs Elstone

Job: 14 Sutton Ave,Littlehampton

Drawing:Site Plan

Date: 28/9/19 Scale:1:200 @A3 Drawn by IW

Dwg No. 617.8 Rev:-A

