


Note:
Drawing Scale to suit A3 Size Drawing

Back Garden

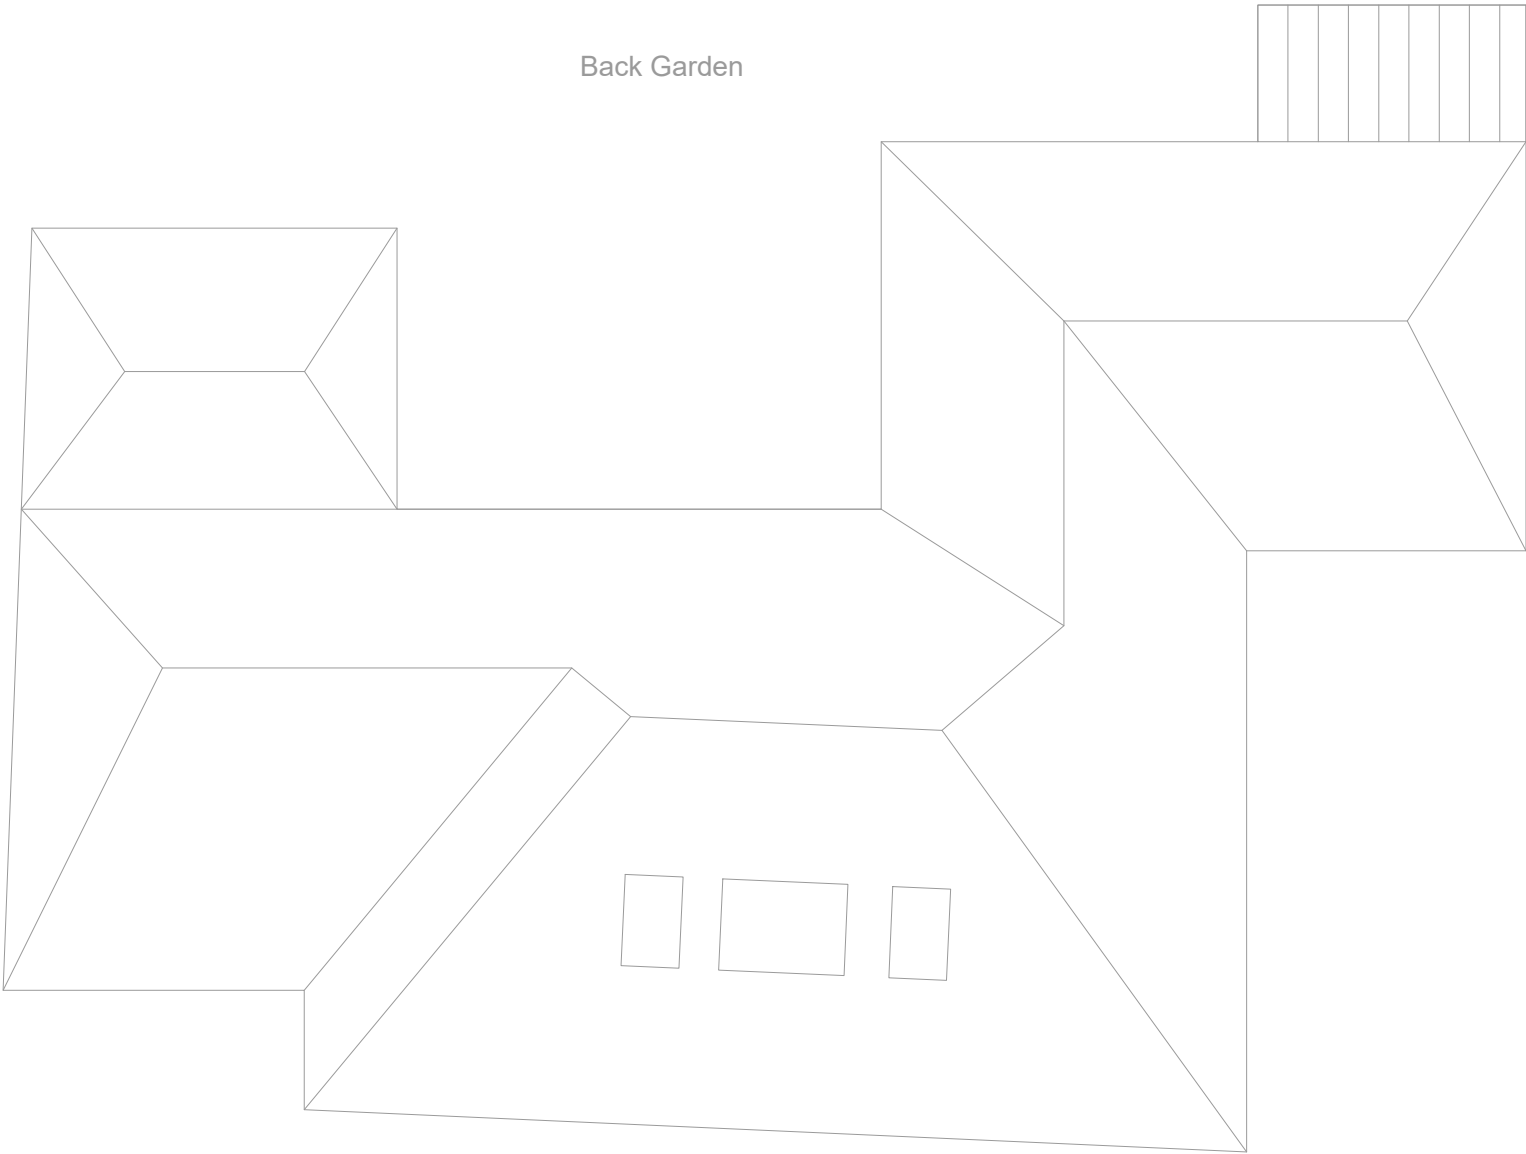

Front Garden

Existing Roof Plan



Scale Bar

The Parkway

PROJECT NAME | House extension at 30 The Parkway, Rustington, BN16 2BU, UK
DRAWING TITLE | Planning Application Drawing - Existing Roof Plan

ARUN DISTRICT COUNCIL R/32/22/HH

Revision notes:

Rev:	Date:	Notes:

Drawn by
ZJ

Drawing No.
BN16-R2

Date:
08/02/2022

Scale @ A3:
1/100

Revision:
R01

