




Note:
Drawing Scale to suit A3 Size Drawing

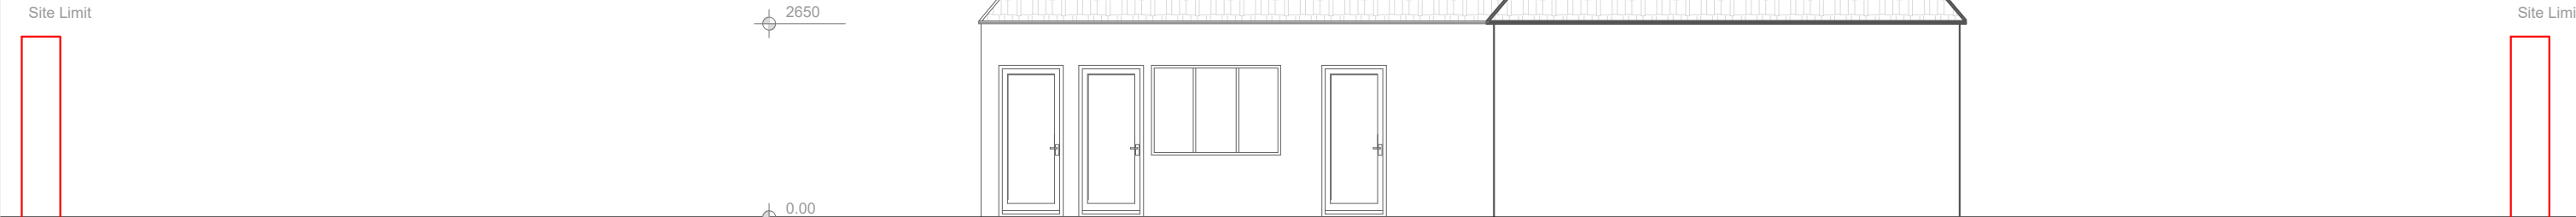

Existing North Elevation

 

Proposed North Elevation

 

PROJECT NAME		House extension at 30 The Parkway, Rustington, BN16 2BU, UK		Revision notes:		Drawn by		Date:			
DRAWING TITLE		Planning Application Drawing - Proposed and Existing North Elevation		Rev:		Date:		Scale @ A3:			
ARUN DISTRICT COUNCIL R/32/22/HH				Notes:		Drawing No.		1/100			
						BN16-E4		Revision:			
								R01			