

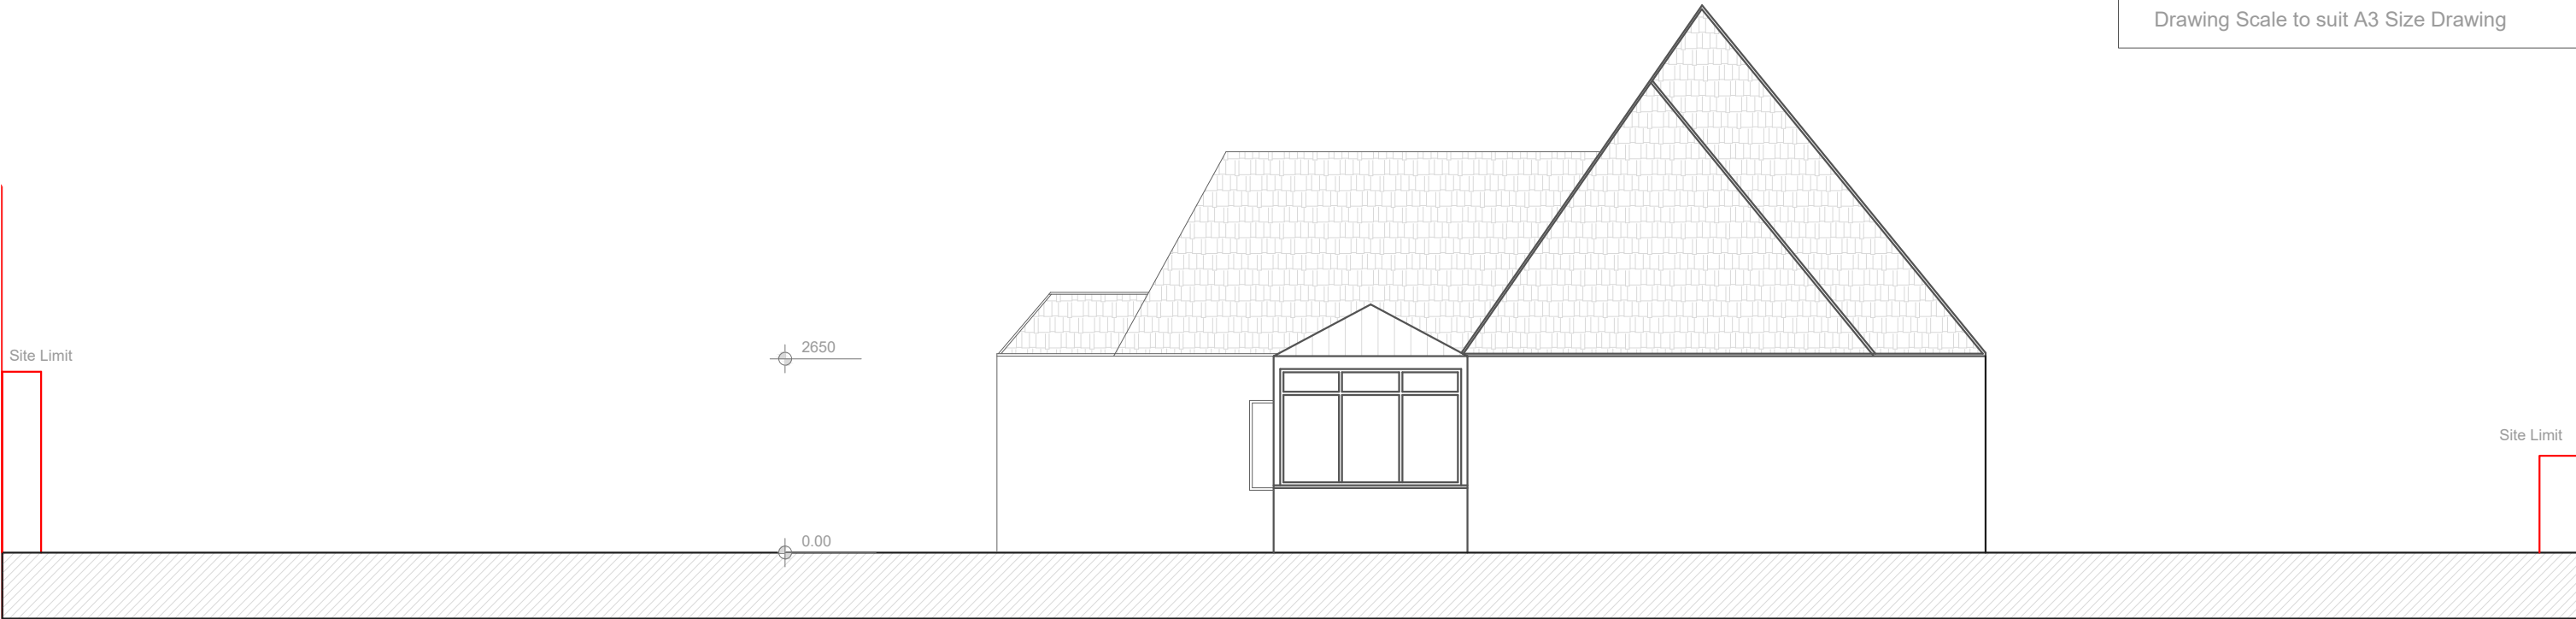



Note:
Drawing Scale to suit A3 Size Drawing

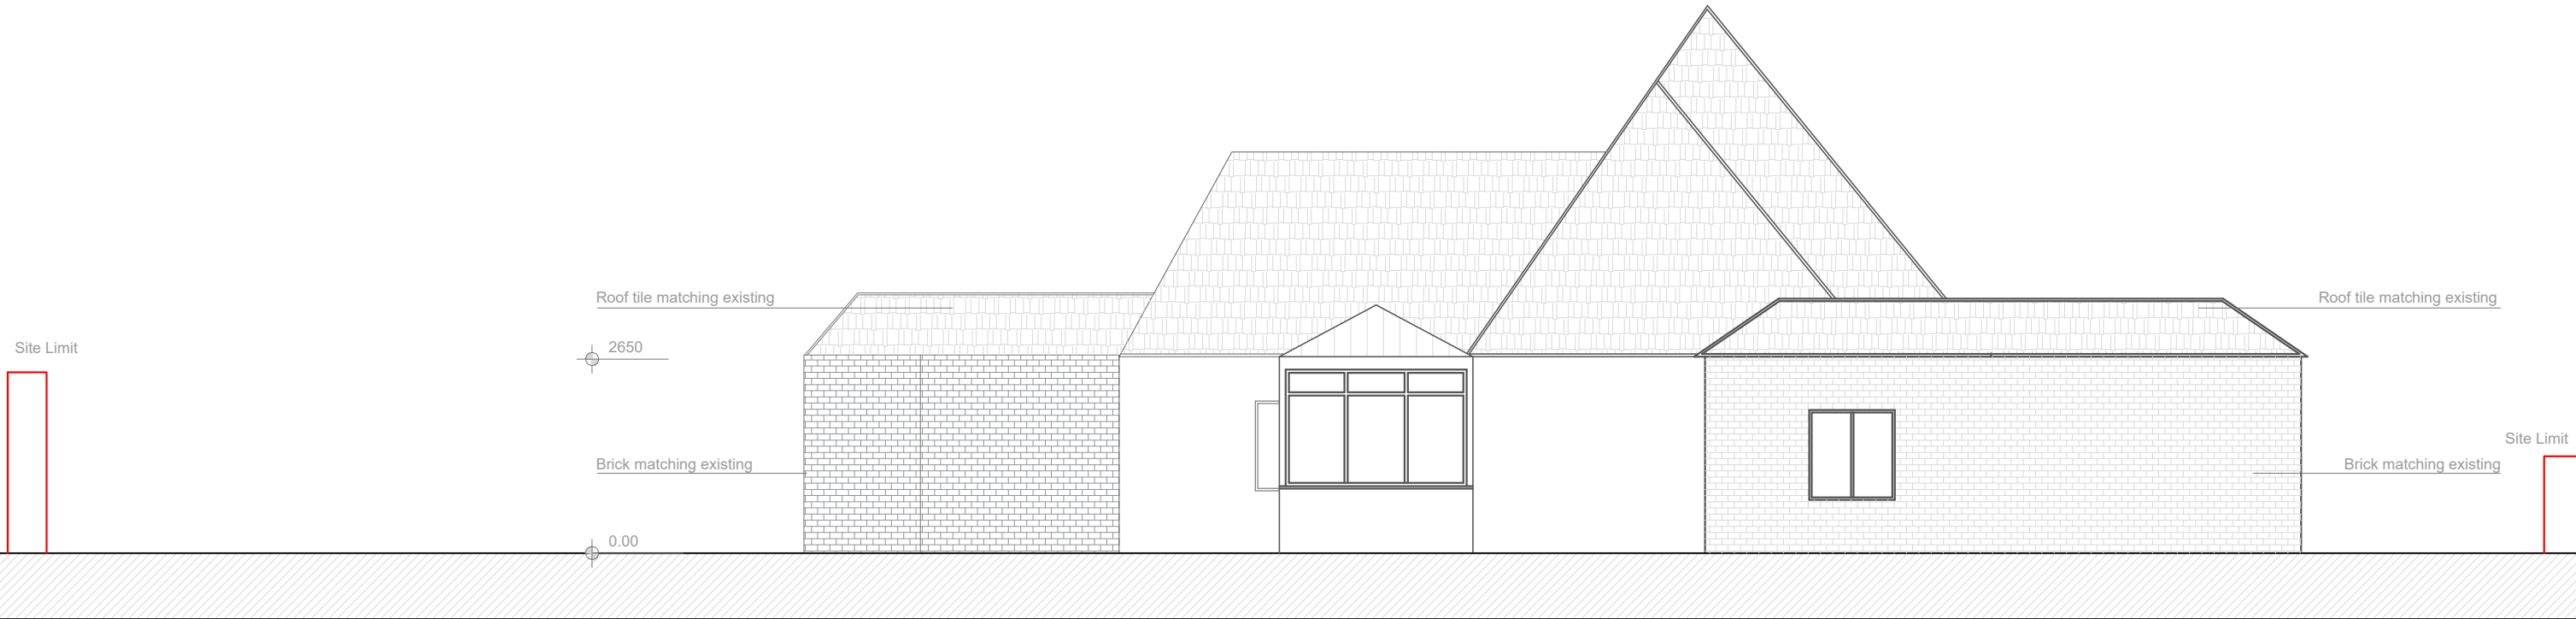

Existing South Elevation

 

Garage conversion
Proposed South Elevation

 

New Garage Extension

PROJECT NAME		House extension at 30 The Parkway, Rustington, BN16 2BU, UK		Revision notes:		Drawn by		Date:			
DRAWING TITLE		Planning Application Drawing - Proposed and Existing South Elevation		Rev:		Date:		Scale @ A3:			
ARUN DISTRICT COUNCIL R/32/22/HH				Notes:		Drawing No.		1/100			
						BN16-E3		Revision:			
								R01			