



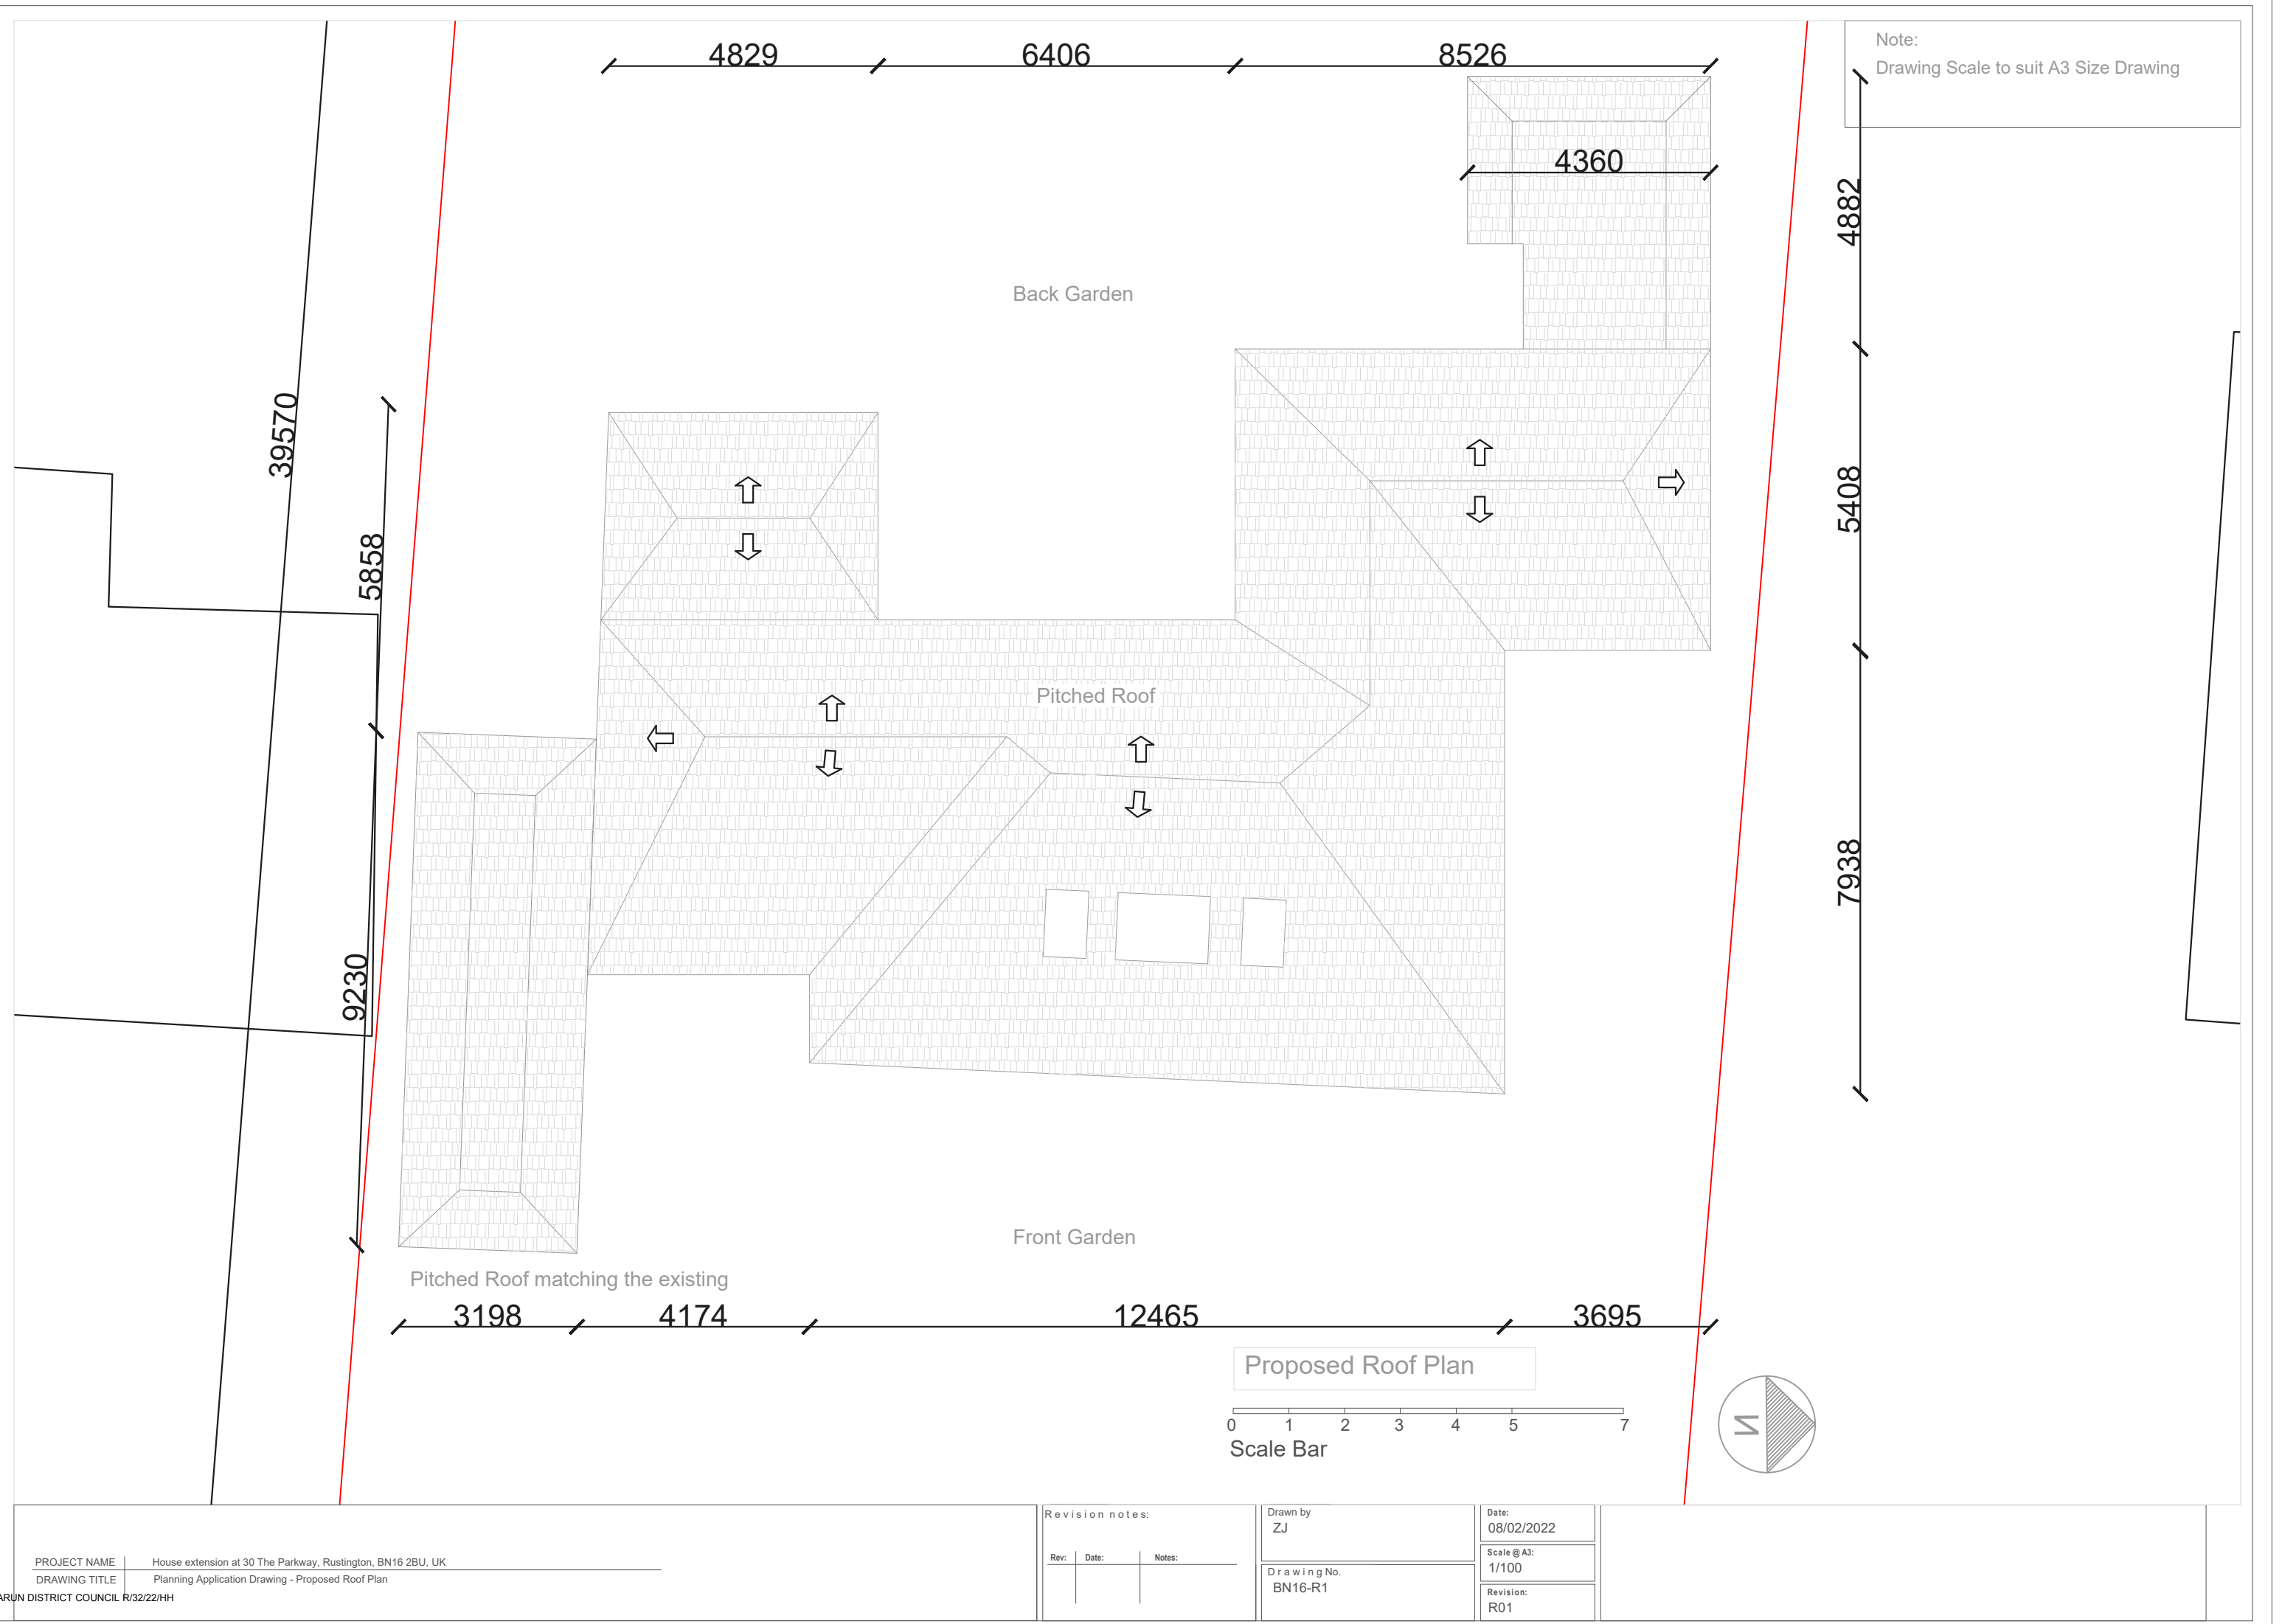

Note:
Drawing Scale to suit A3 Size Drawing

Proposed Roof Plan

Scale Bar

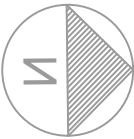

PROJECT NAME House extension at 30 The Parkway, Rustington, BN16 2BU, UK		Revision notes:		Drawn by ZJ		Date: 08/02/2022	
DRAWING TITLE Planning Application Drawing - Proposed Roof Plan		Rev: Date: Notes:		Drawing No. BN16-R1		Scale @ A3: 1/100	
ARUN DISTRICT COUNCIL R/32/22/HH						Revision: R01	